80-017

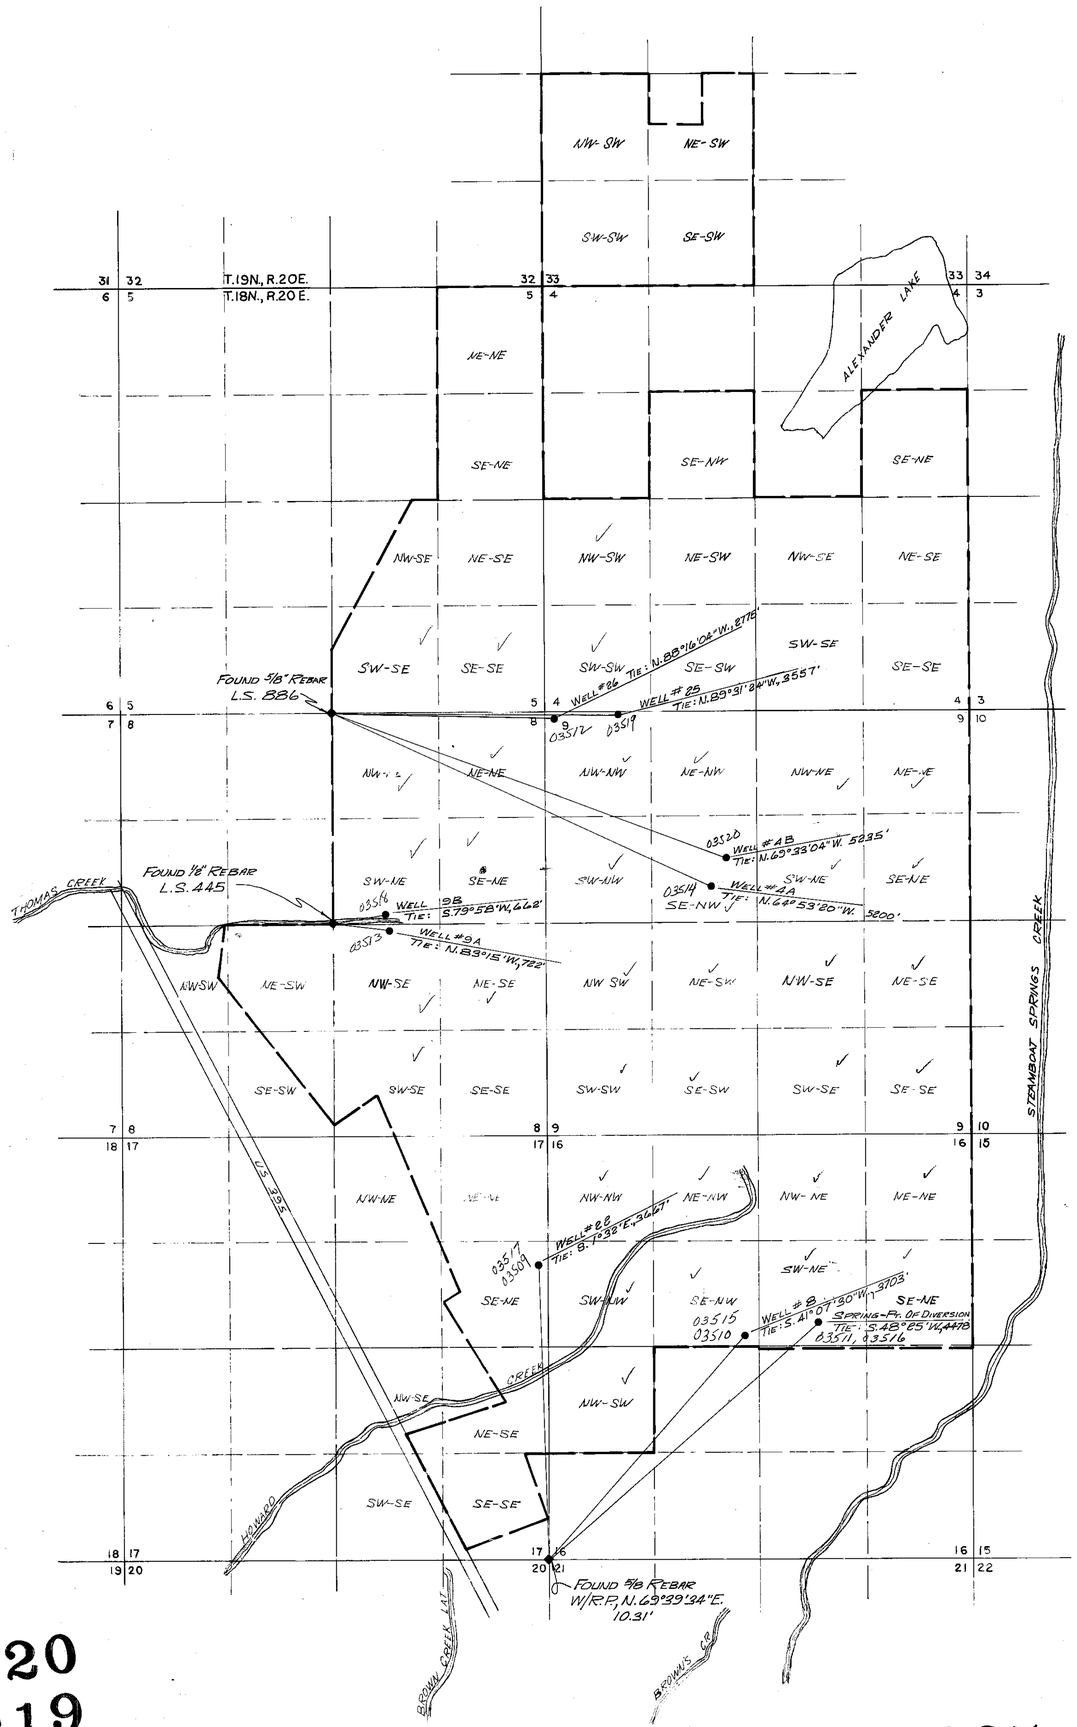


BASIS OF BEARINGS
WEST ZONE OF MODIFIED STATE PLANE COORDINATE SYSTEM
(STATIONS BEADON & TRUCKEE)

STATE OF NEVADA
COUNTY OF WASHOE } SS

I, BRIEN B. WALTERS BEING FIRST DULY SWORN, DEPOSE & SAY THAT THIS MAP, CONSISTING OF 1 SHEET, HAS BEEN CORRECTLY DRAWN TO THE DESIGNATED SCALE FROM MATERIALS COLLECTED & SURVEYS MADE UNDER MY SUPERVISION & DIRECTION BETWEEN THE 1ST DAY OF JUNE & THE 30TH DAY OF JUNE 1980; THAT IT TRULY REPRESENTS THE LOCATION AND EXTENT OF WORKS USED TO APPROPIATE WATER FROM UNDERGROUND AND SPRING SOURCES, IN WASHOE COUNTY, BY GEORGE I. BENNY FOR IRRIGATION AND/OR STOCKWATERING PURPOSES. THAT THE PROPOSED POINTS OF DIVERSION AND THE BOUNDARIES OF ALL LANDS, SHOWN BY 40 ACRE SUBDIVISIONS, IN WHICH THE WATERS WILL BE USED, ARE FULLY AND CORRECTLY DESIGNATED THEREON.

Brien B. Walters

BRIEN B. WALTERS STATE WATER RIGHTS SURVEYOR #319
SUBSCRIBED & SWORN TO BEFORE ME Joanne M. Hugh
THIS 5th DAY OF September 1980.
NOTARY PUBLIC IN AND FOR WASHOE COUNTY, NEVADA.

0 500 1000 2000 3000
SCALE: 1" = 1000'

MAP
TO ACCOMPANY PROOF OF APPROPRIATION OF UNDERGROUND & SPRING WATERS FOR IRRIGATION &/OR STOCKWATER PURPOSES BY GEORGE I. BENNY

OFFICE
STATE ENGINEER
1980 SEP 17 AM 11 04

WALTERS AND BEYER
CIVIL ENGINEERING CONSULTANTS
148 NORTH SIERRA ST.
RENO, NEVADA 89501

JOB NUMBER 80-017
BW/LGS/LHS
PHONE 786-9366

03520
03519
03518 03517 03516 03515 03514 03513 03512 03511 03510 03509