Section	Subdivision	Township	Range	Description of Culture	Acreage
9	NE¼ NE¼	17 N	44 E	Mowable Meadow	0.005
9	SE¼ NE¼	17 N	44 E	Mowable Meadow	0.257
9	SW¼ NE¼	17 N	44 E	Mowable Meadow	7.665
9	NW¼ NE¼	17 N	44 E	Mowable Meadow	9.818
				Total	17.748

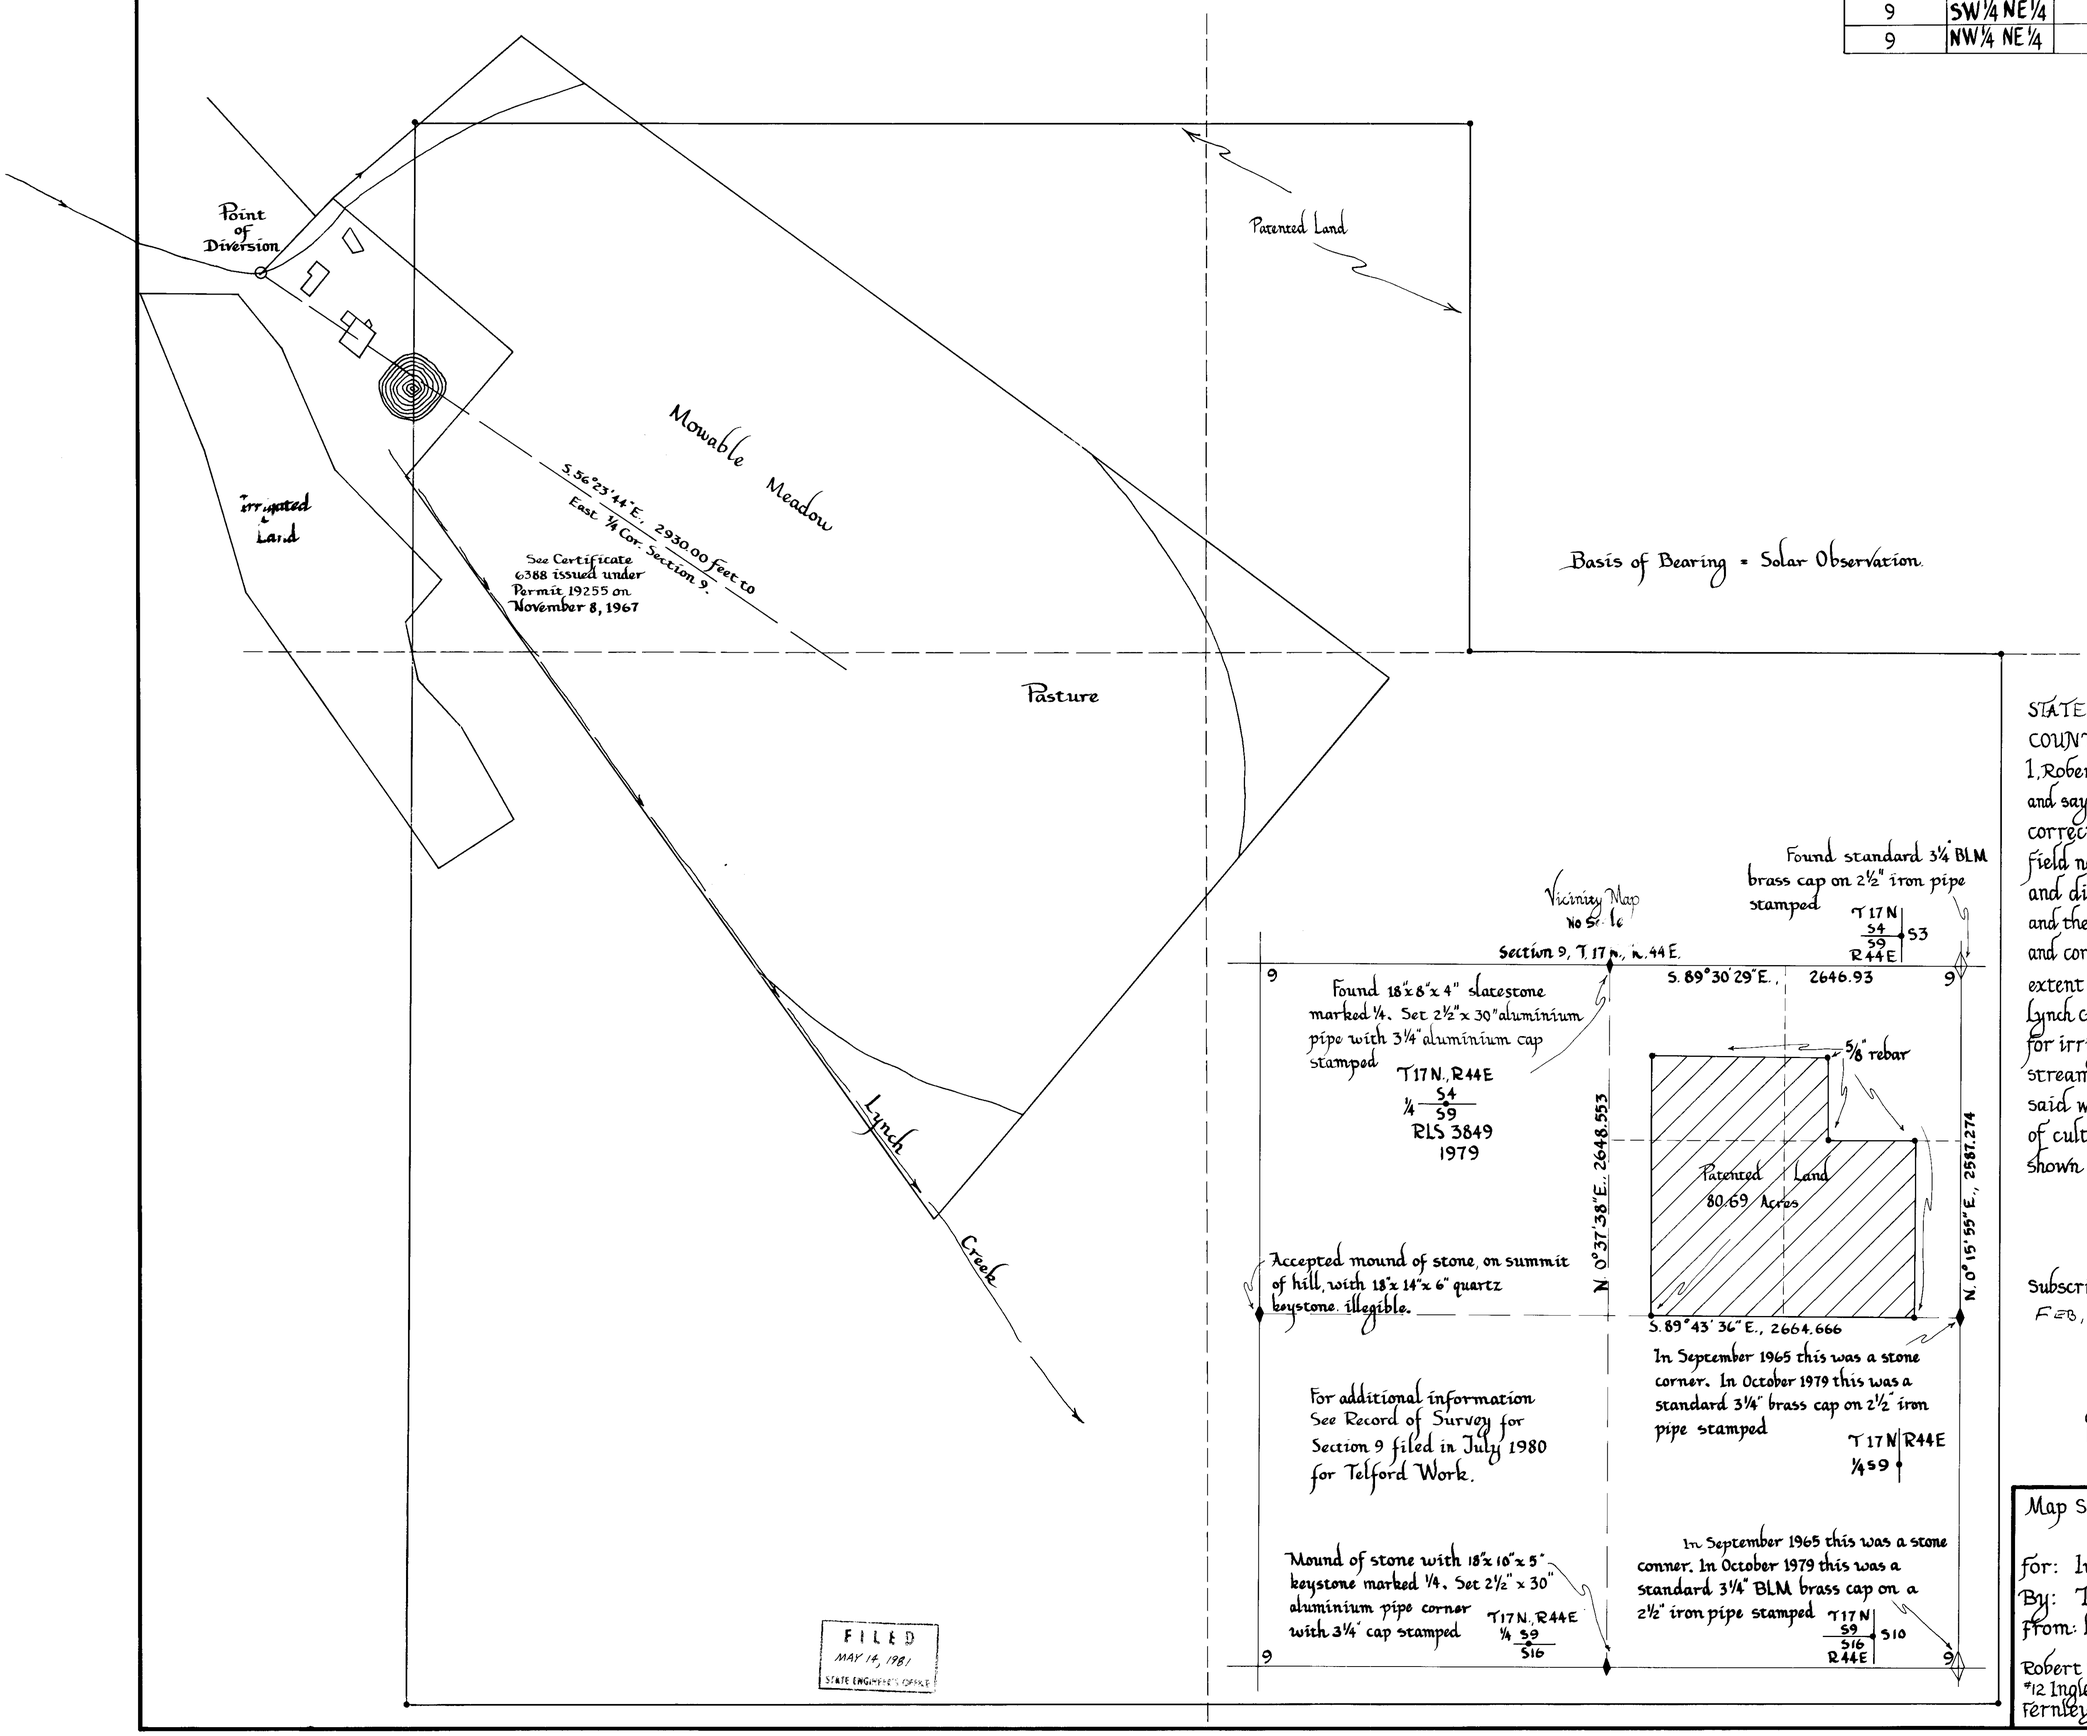

STATE OF NEVADA }
COUNTY OF LYON } ss.

I, Robert W. Millard, being first duly sworn, depose and say that this map, consisting of 1 sheet has been correctly drawn to the designated scale from field notes of a survey made under my supervision and direction, between the 13th day of September and the 15th day of September, 1965; that it truly and correctly represents the proposed location and extent of the works used to divert water from Lynch Creek in Lander County by Telford Work for irrigation purposes. That all other works or streams which are crossed by or connected with said works, and the boundary, area and kind of culture of lands irrigated, are correctly shown and designated hereon.

Robert W. Millard, R.P.E. #217
State Water Right Surveyor #215

Subscribed and sworn to before me this 3 day of FEB, 1981

Conrad L. Price

0 50 100 200 300 400

Scale 1" = 100'
Tracing Revised March 1981

Map Supporting Proof of Appropriation on Lynch Creek

For: Irrigation
By: Telford Work
From: Lynch Creek T. 17 N., R. 44 E., M.D.B. & M.

Robert W. Millard R.P.E.
#12 Inglewood Drive
Fernley, Nevada 89408 03653

drafted by MD
Elko, Nevada 89801
September, 1979

03653 03653