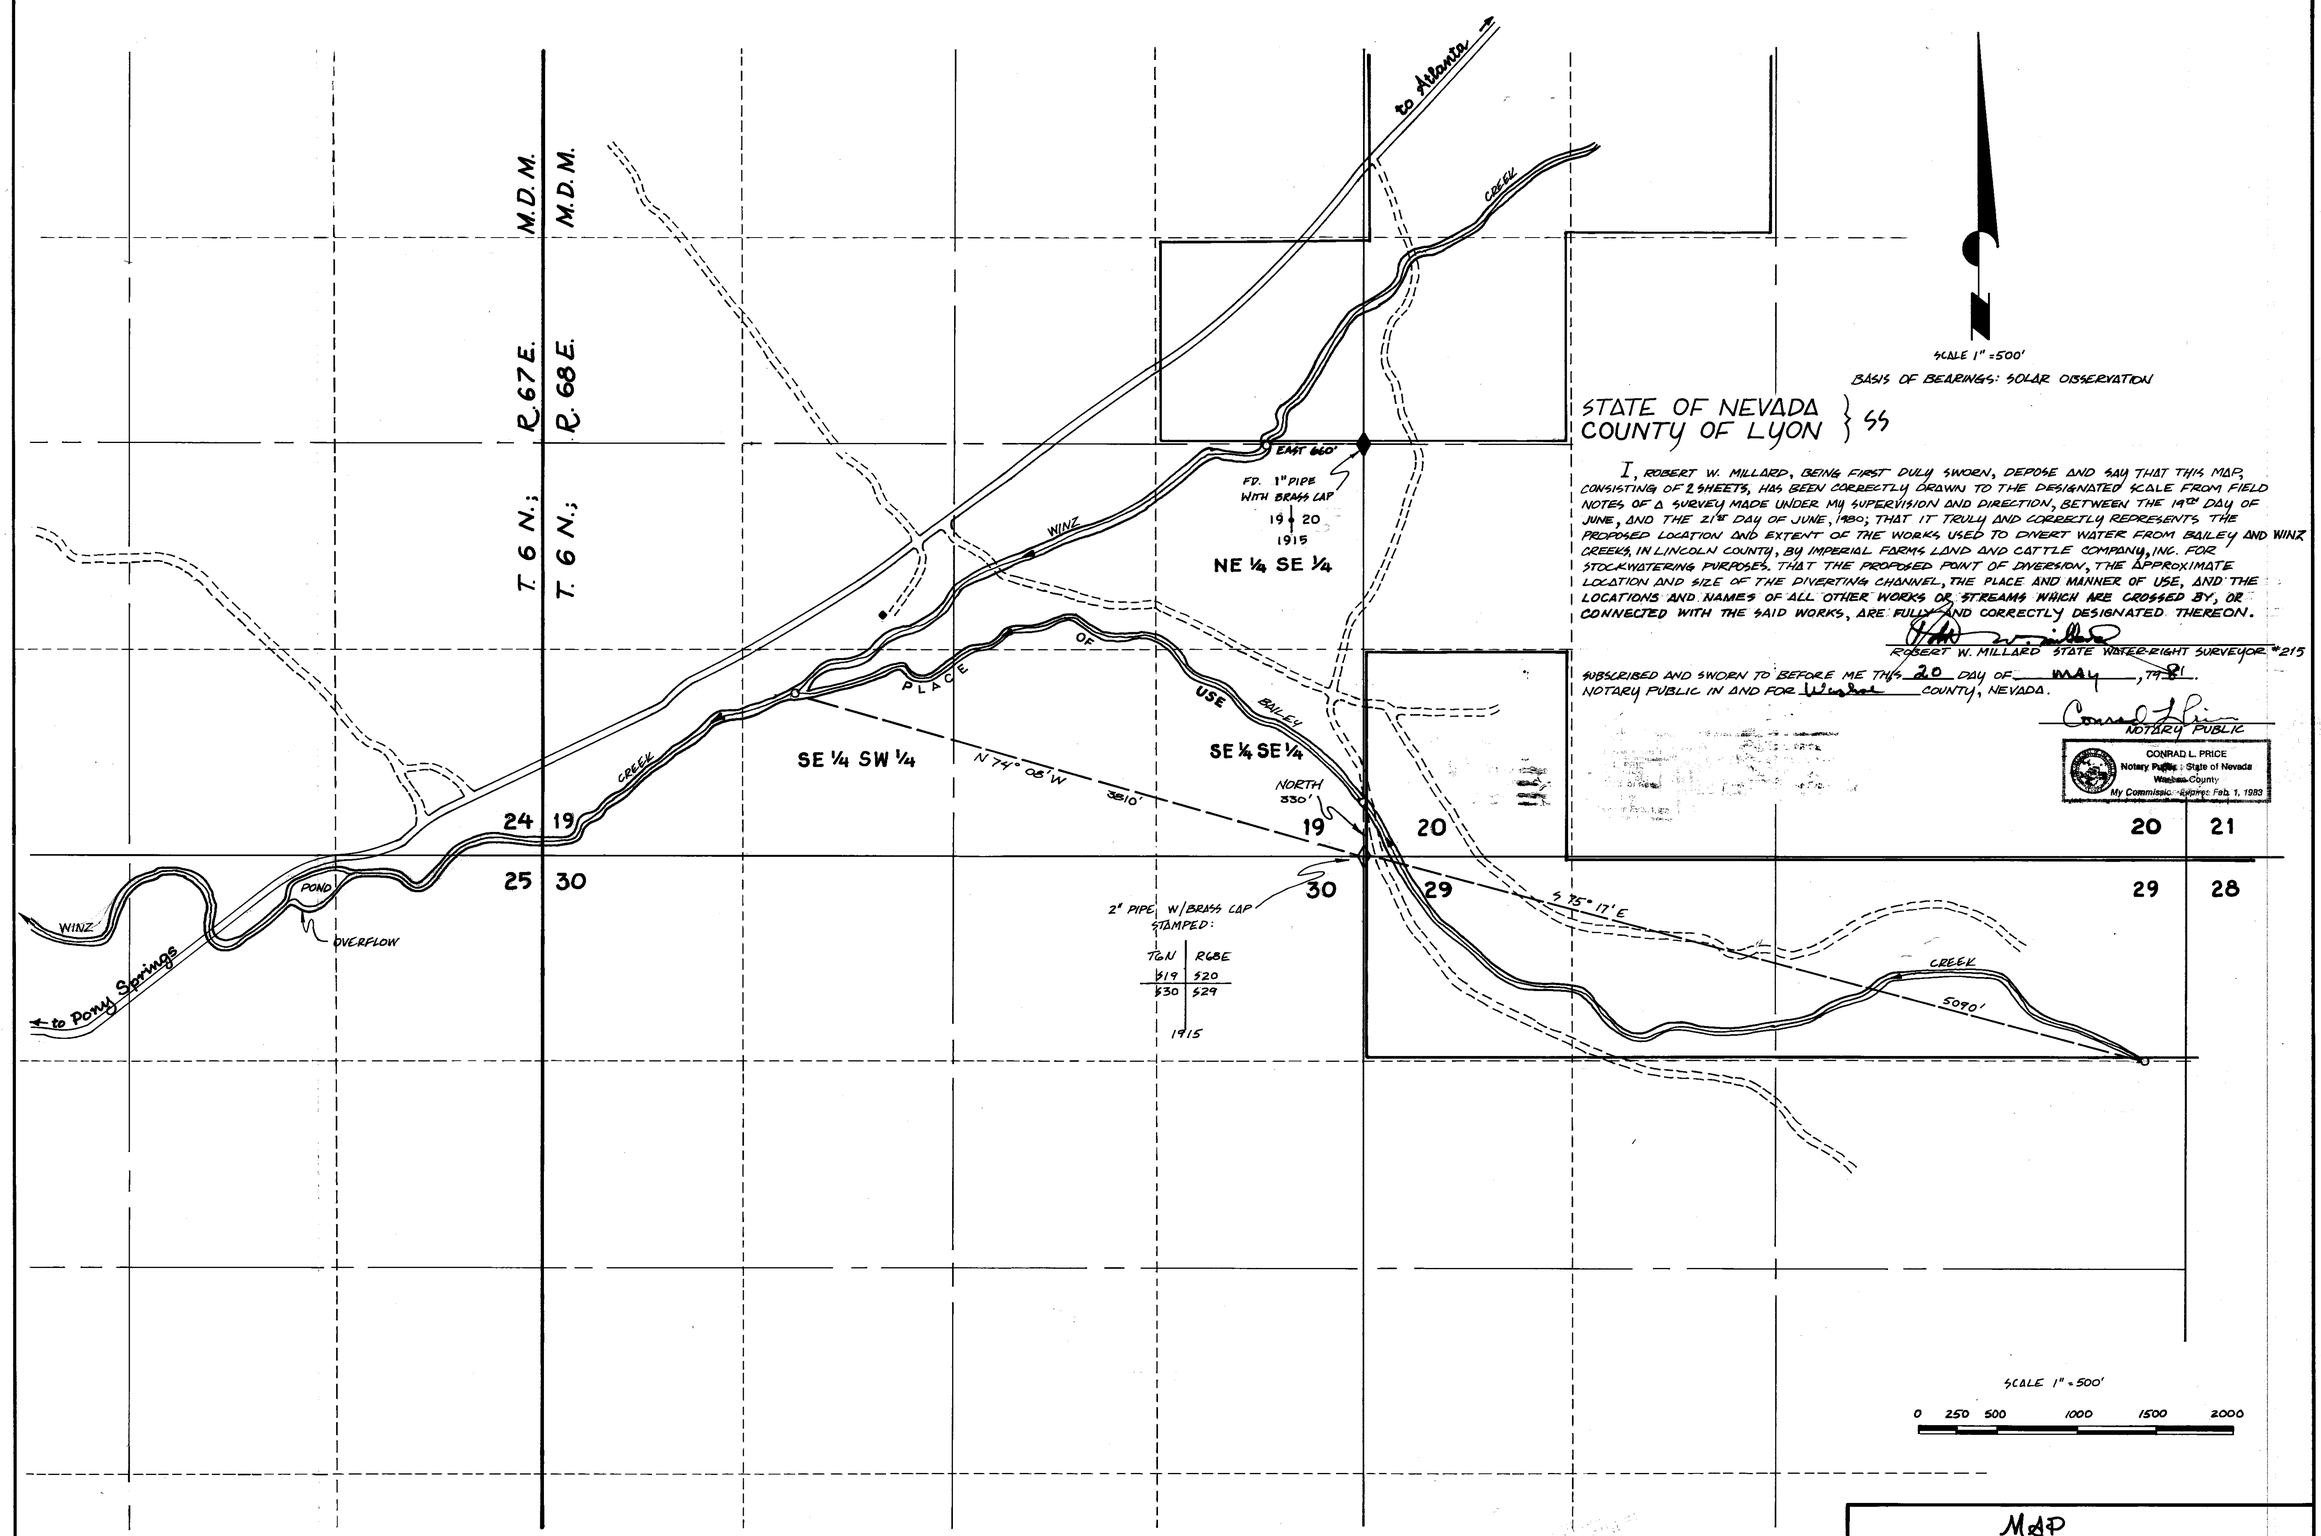

SCALE 1" = 500'

BASIS OF BEARINGS: SOLAR OBSERVATION

STATE OF NEVADA }
COUNTY OF LYON } SS

I, ROBERT W. MILLARD, BEING FIRST DULY SWORN, DEPOSE AND SAY THAT THIS MAP, CONSISTING OF 2 SHEETS, HAS BEEN CORRECTLY DRAWN TO THE DESIGNATED SCALE FROM FIELD NOTES OF A SURVEY MADE UNDER MY SUPERVISION AND DIRECTION, BETWEEN THE 19TH DAY OF JUNE, AND THE 21ST DAY OF JUNE, 1980; THAT IT TRULY AND CORRECTLY REPRESENTS THE PROPOSED LOCATION AND EXTENT OF THE WORKS USED TO DIVERT WATER FROM BAILEY AND WINZ CREEKS, IN LINCOLN COUNTY, BY IMPERIAL FARMS LAND AND CATTLE COMPANY, INC. FOR STOCKWATERING PURPOSES. THAT THE PROPOSED POINT OF DIVERSION, THE APPROXIMATE LOCATION AND SIZE OF THE DIVERTING CHANNEL, THE PLACE AND MANNER OF USE, AND THE LOCATIONS AND NAMES OF ALL OTHER WORKS OR STREAMS WHICH ARE CROSSED BY, OR CONNECTED WITH THE SAID WORKS, ARE FULLY AND CORRECTLY DESIGNATED THEREON.

ROBERT W. MILLARD STATE WATER-RIGHT SURVEYOR #215

SUBSCRIBED AND SWORN TO BEFORE ME THIS 20 DAY OF MAY, 1981.
NOTARY PUBLIC IN AND FOR Washoe COUNTY, NEVADA.

NOTARY PUBLIC

CONRAD L. PRICE
Notary Public - State of Nevada
Washoe County
My Commission Expires: Feb 1, 1983

03684

FIELD WORK AND MAPPING BY:
[illegible] ENGINEERING, INC.
[illegible]
FERNLEY, NV [illegible]408
(702) 575-2182, 789-1815

03683 filed under

MAP
to Accompany
Proof of Appropriation
for Stockwatering
by
Imperial Farms Land
and Cattle Company, Inc.
from
Winz and Bailey Creeks

178

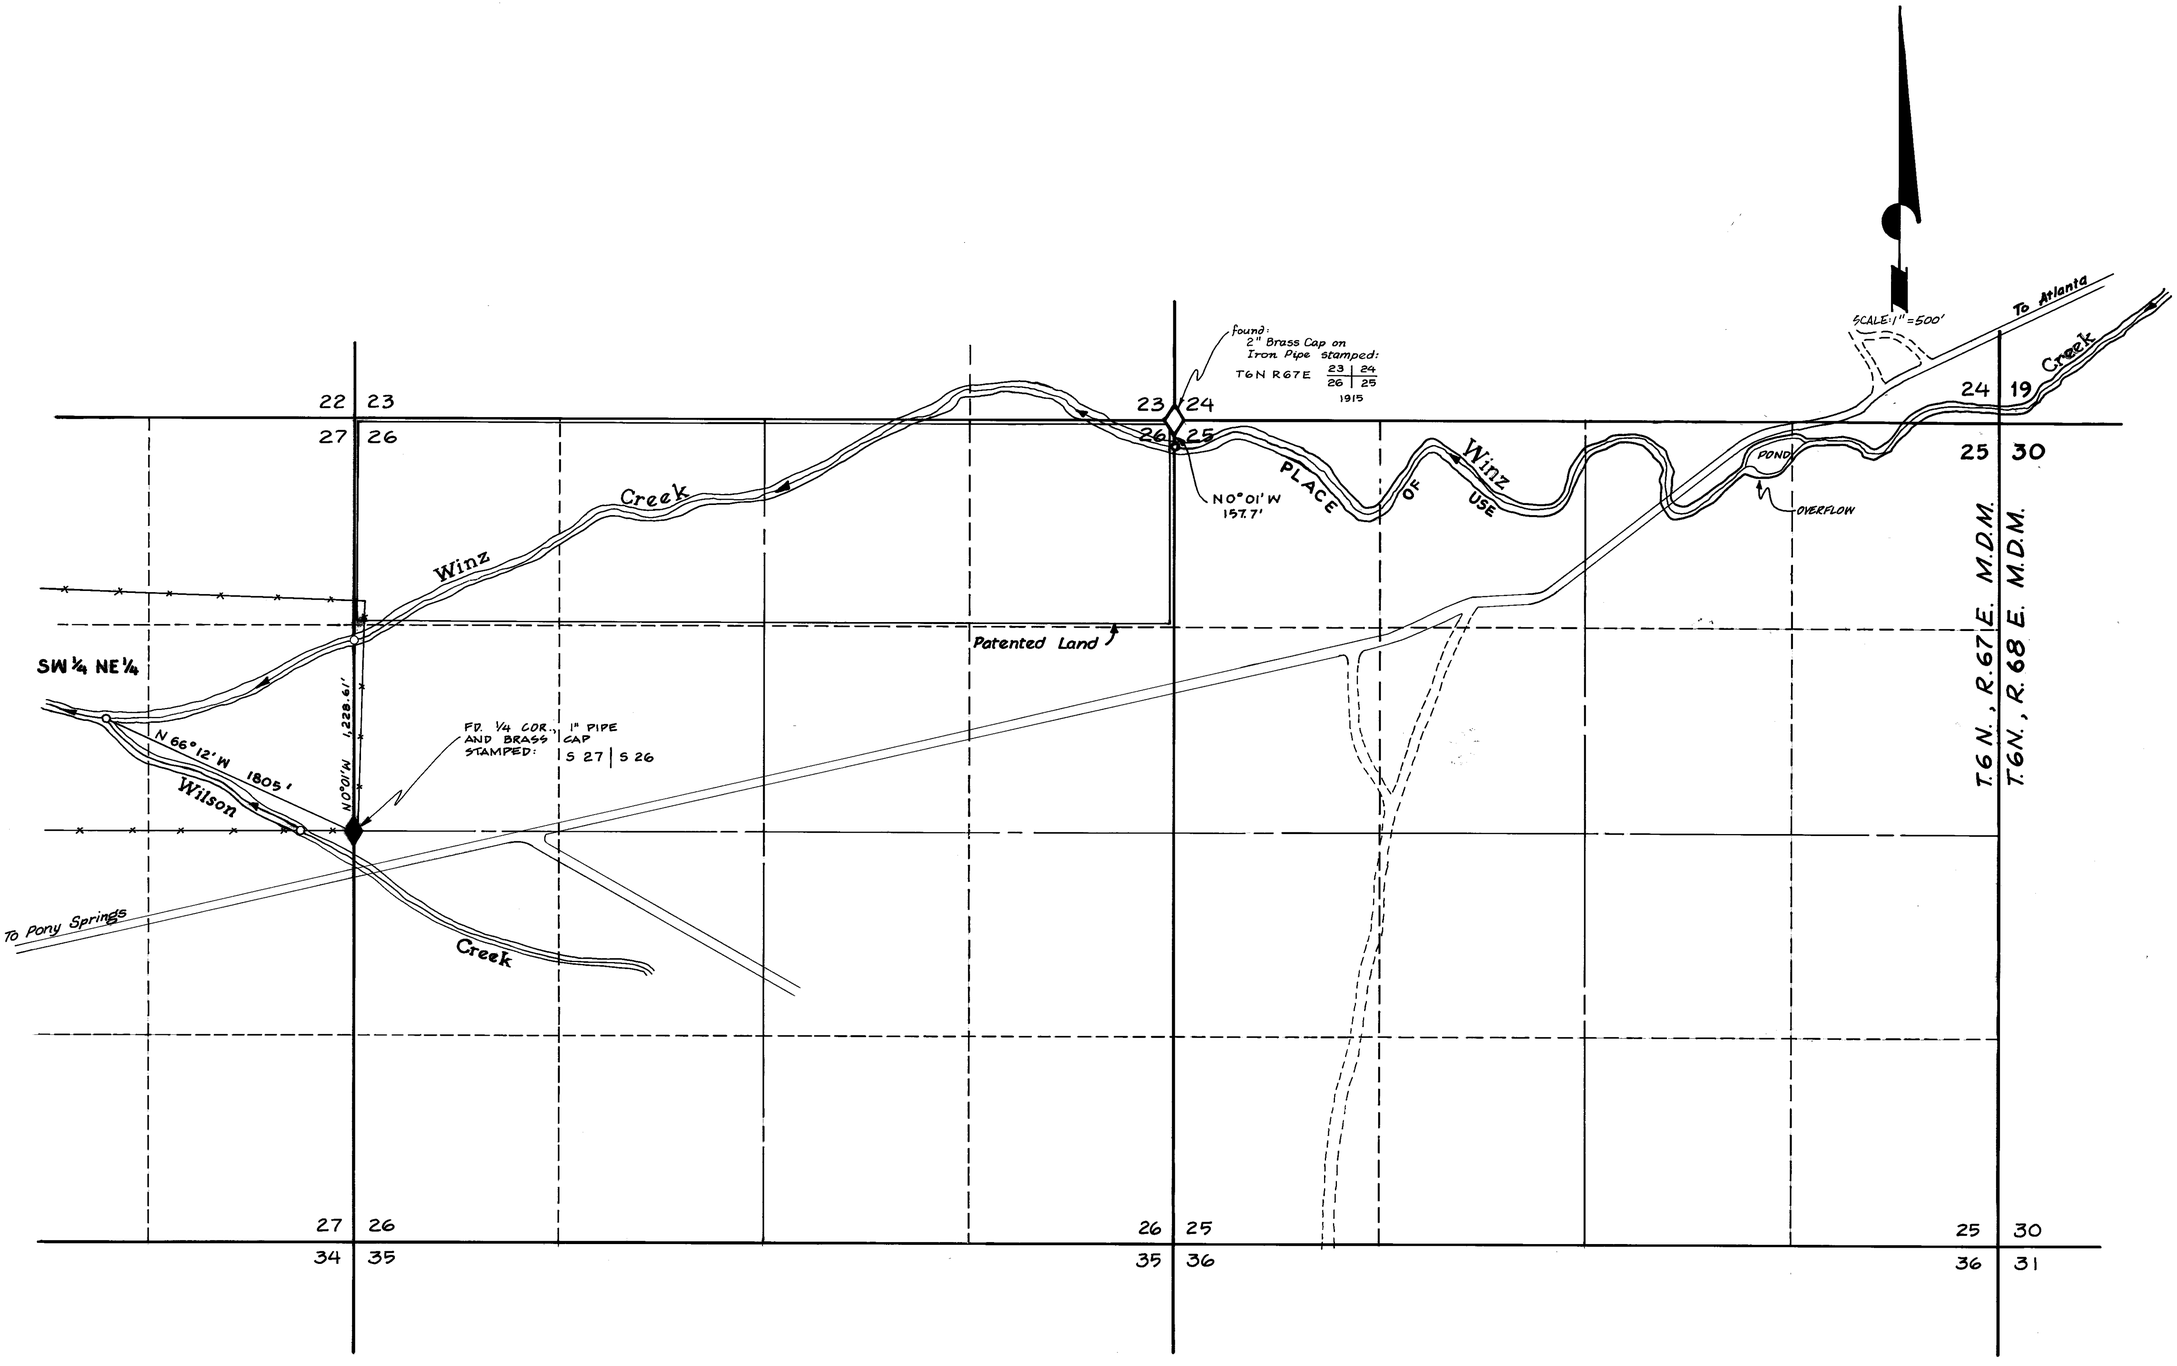

0 250 500 1000 1500 2000

SCALE: 1" = 500'

FIELD WORK and MAPPING by:
HASKEW ENGINEERING, INC.
P.O. BOX 950
FERNLEY, NV 89408
(702) 575-2182, 789-1815

MAP
to Accompany
Proof of Appropriation
for Stockwatering
by
Imperial Farms Land and
Cattle Company, Inc.
from Winz and Bailey Creeks

03684 : 03683 filed under

#178