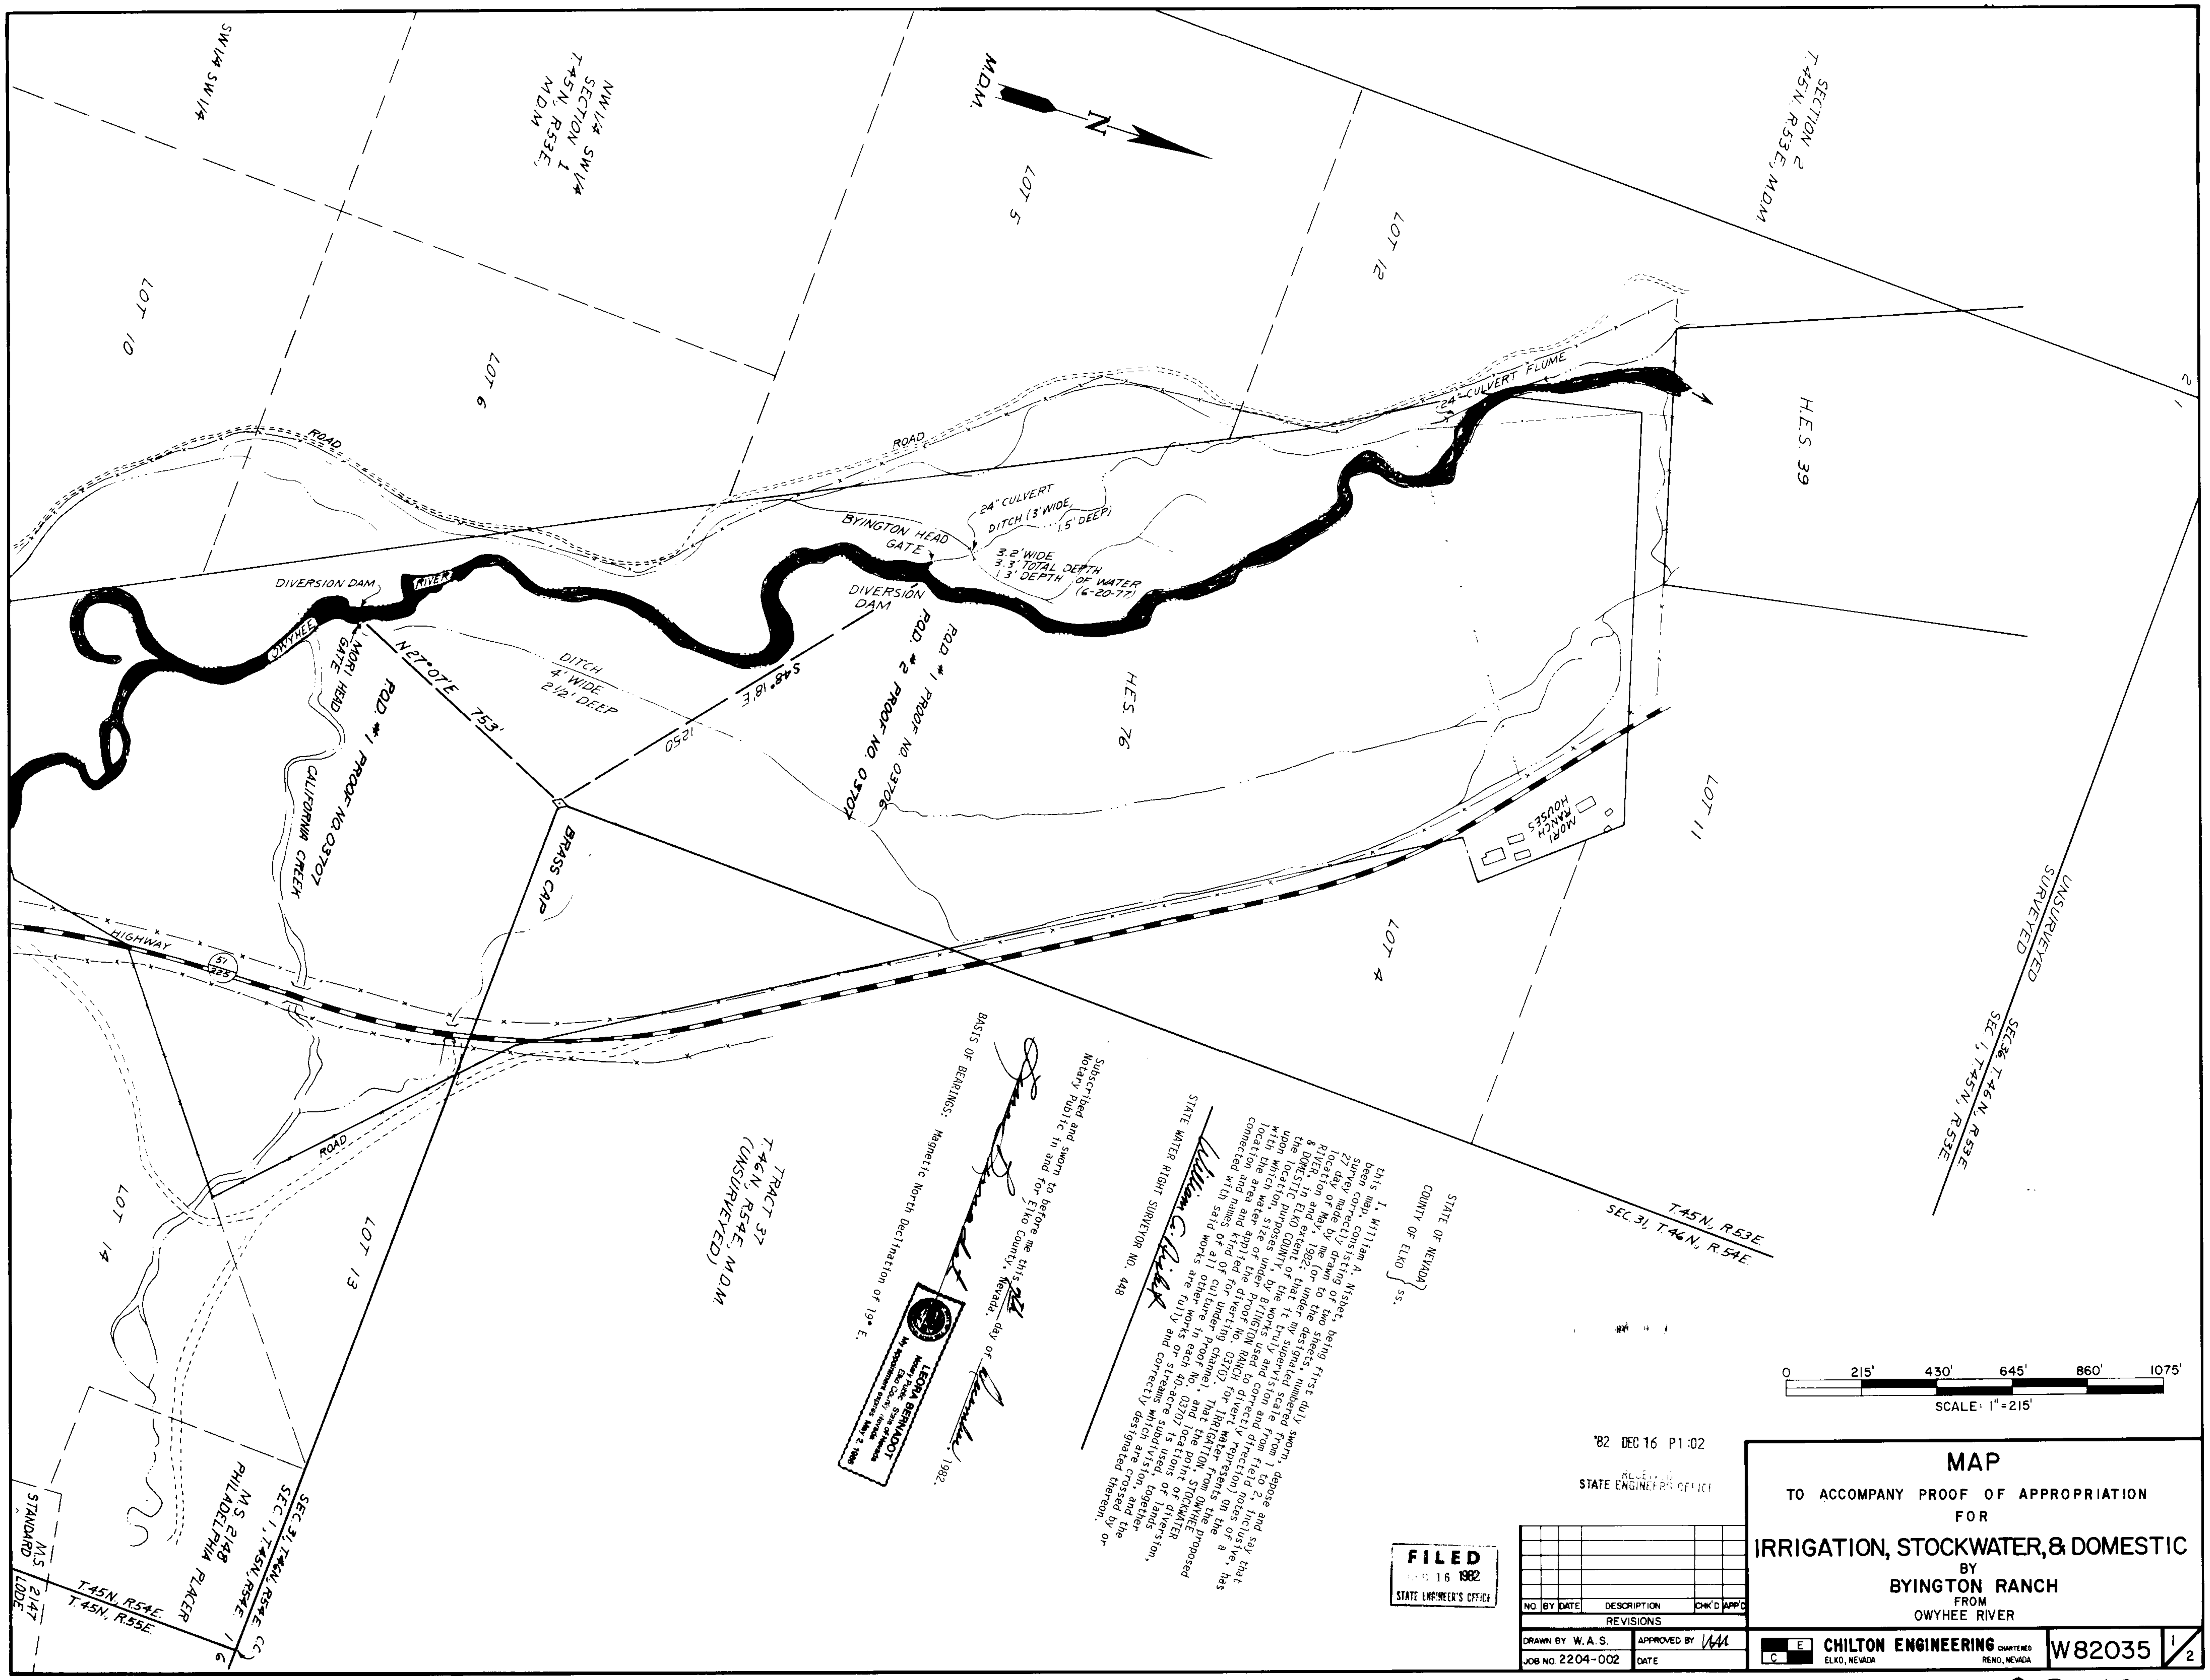

STATE OF NEVADA }
COUNTY OF ELKO } ss.

I, William A. Nisbet, being first duly sworn, depose and say that this map, consisting of two sheets, numbered from 1 to 2, inclusive, has been correctly drawn to the designated scale from field notes of a survey made by me (or under my supervision and direction) on the 27 day of May, 1982; that it truly represents the location and extent of the works used for IRRIGATION, STOCKWATER & DOMESTIC purposes, by BYINGTON RANCH, from the OWYHEE RIVER, in ELKO COUNTY, upon which proof No. 03707 is made; that the point of diversion, the location, size and capacity of the works, each 40-acre subdivision of lands under irrigation, and all other works or streams which are crossed, are fully and correctly designated thereon.

William C. Nisbet

STATE WATER RIGHT SURVEYOR NO. 448

Subscribed and sworn to before me this 2nd day of December, 1982.
Notary Public in and for Elko County, Nevada.

[signature]

LEORA BERNADOT
Notary Public - State of Nevada
Elko County, Nevada
My appointment expires May 2, 1986

BASIS OF BEARINGS: Magnetic North Declination of 19° E.

FILED
DEC 16 1982
STATE ENGINEER'S OFFICE

'82 DEC 16 P1:02
RECEIVED
STATE ENGINEER'S OFFICE

NO.	BY	DATE	DESCRIPTION	CHK'D	APP'D
			REVISIONS		

DRAWN BY W.A.S. | APPROVED BY *WAN*
JOB NO. 2204-002 | DATE

MAP
TO ACCOMPANY PROOF OF APPROPRIATION
FOR
IRRIGATION, STOCKWATER, & DOMESTIC
BY
BYINGTON RANCH
FROM
OWYHEE RIVER

CHILTON ENGINEERING CHARTERED — ELKO, NEVADA — RENO, NEVADA
W82035 — 1/2

03707

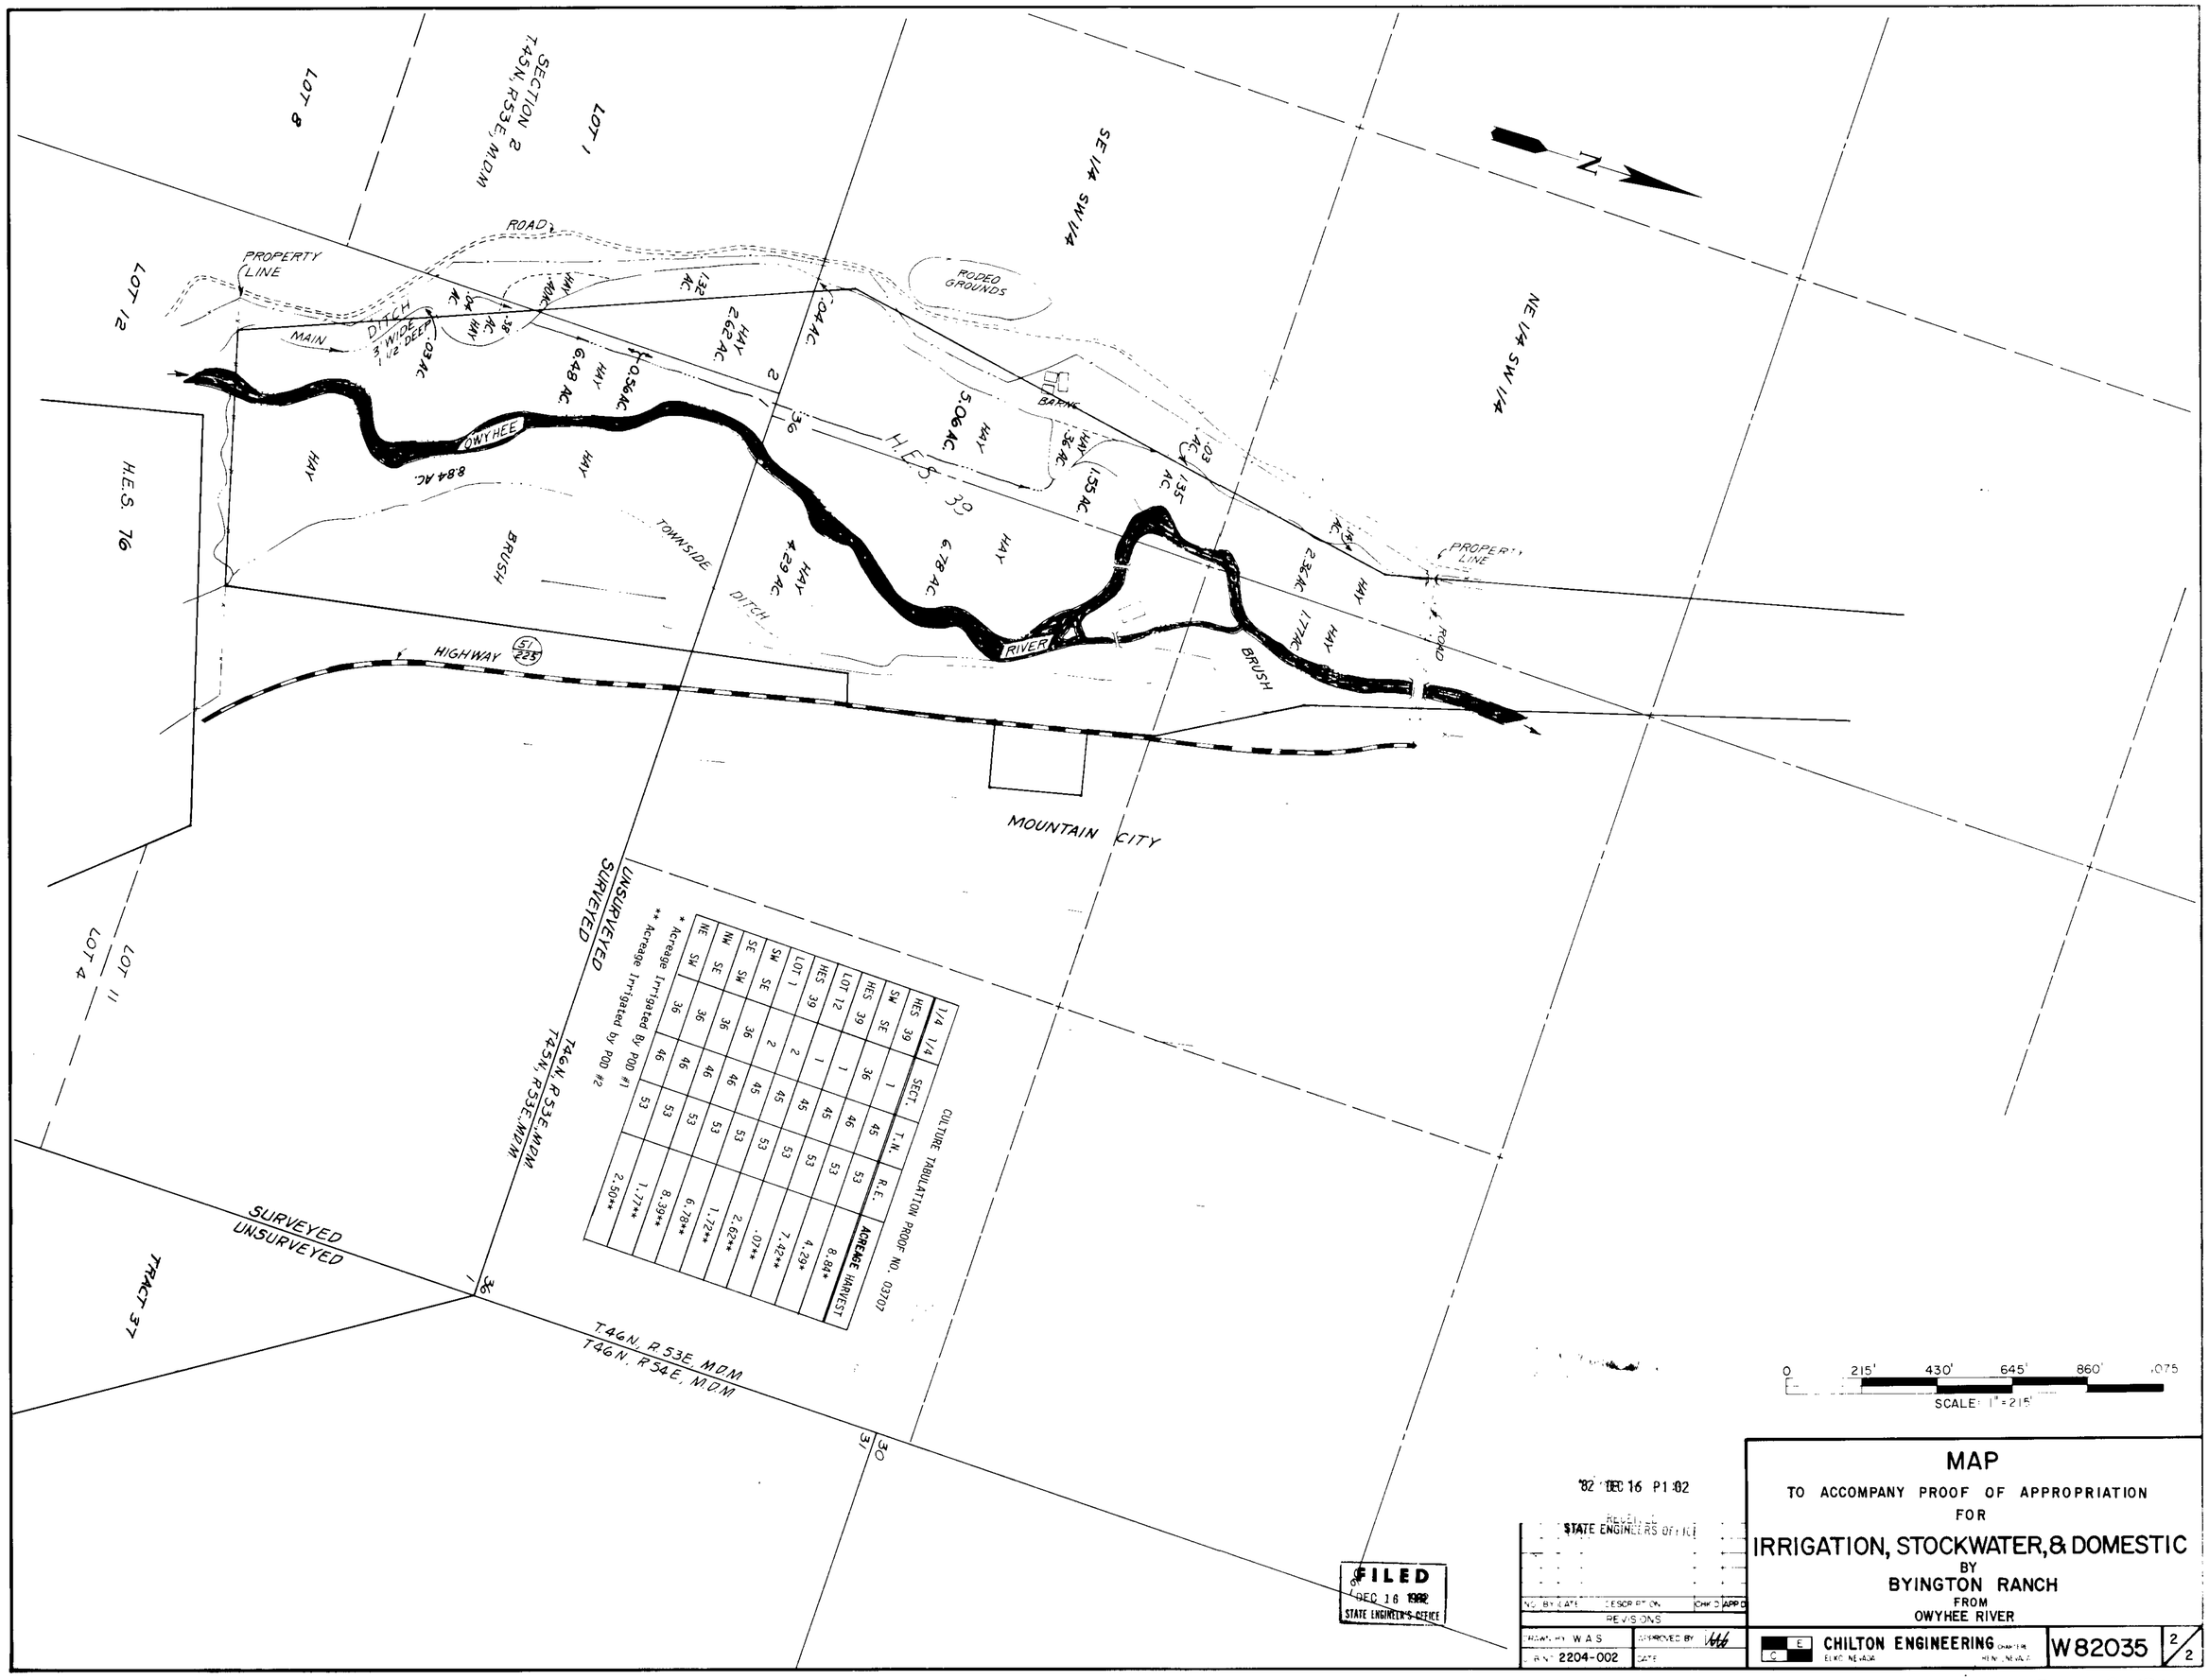

1/4	1/4	SECT.	T.N.	R.E.	ACREAGE HARVEST
HES 39	SW	36	45	53	8.84*
HES 39	SE	36	45	53	4.29*
LOT 12	SE	1	45	53	7.42**
HES 39	SW	1	45	53	.07**
LOT 1	SE	2	45	53	2.62**
SW	SE	36	46	53	1.72**
SE	SW	36	46	53	6.78**
NW	SE	36	46	53	8.36**
NE	SW	36	46	53	1.77**
					2.50**

CULTURE TABULATION PROOF NO. 03707

* Acreage irrigated by POD #1

** Acreage irrigated by POD #2

FILED
DEC 16 1982
STATE ENGINEER'S OFFICE

'82 DEC 16 P1:02
RECEIVED
STATE ENGINEERS OFFICE

NO.	BY	DATE	DESCRIPTION	CHK'D	APP'D
			REVISIONS		

DRAWN BY W.A.S. APPROVED BY
JOB NO. 2204-002 DATE

MAP

TO ACCOMPANY PROOF OF APPROPRIATION
FOR
IRRIGATION, STOCKWATER, & DOMESTIC
BY
BYINGTON RANCH
FROM
OWYHEE RIVER

CHILTON ENGINEERING CHARTER
ELKO, NEVADA HENDERSON, NEVADA

W82035 2/2

03707