69

USE TABULATION

SECTION	SUB-DIVISION	TOWNSHIP	RANGE	TYPE OF LIVESTOCK	NUMBERS LIVESTOCK	DATE OF FIRST USE

~LEGEND~

— → Tie Lines
⊙ Point of Diversion
⛶ Place of Use

Standard Brass Cap
T 11 N
R47E | R48E
S12 | S 7
S13 | S18
1938

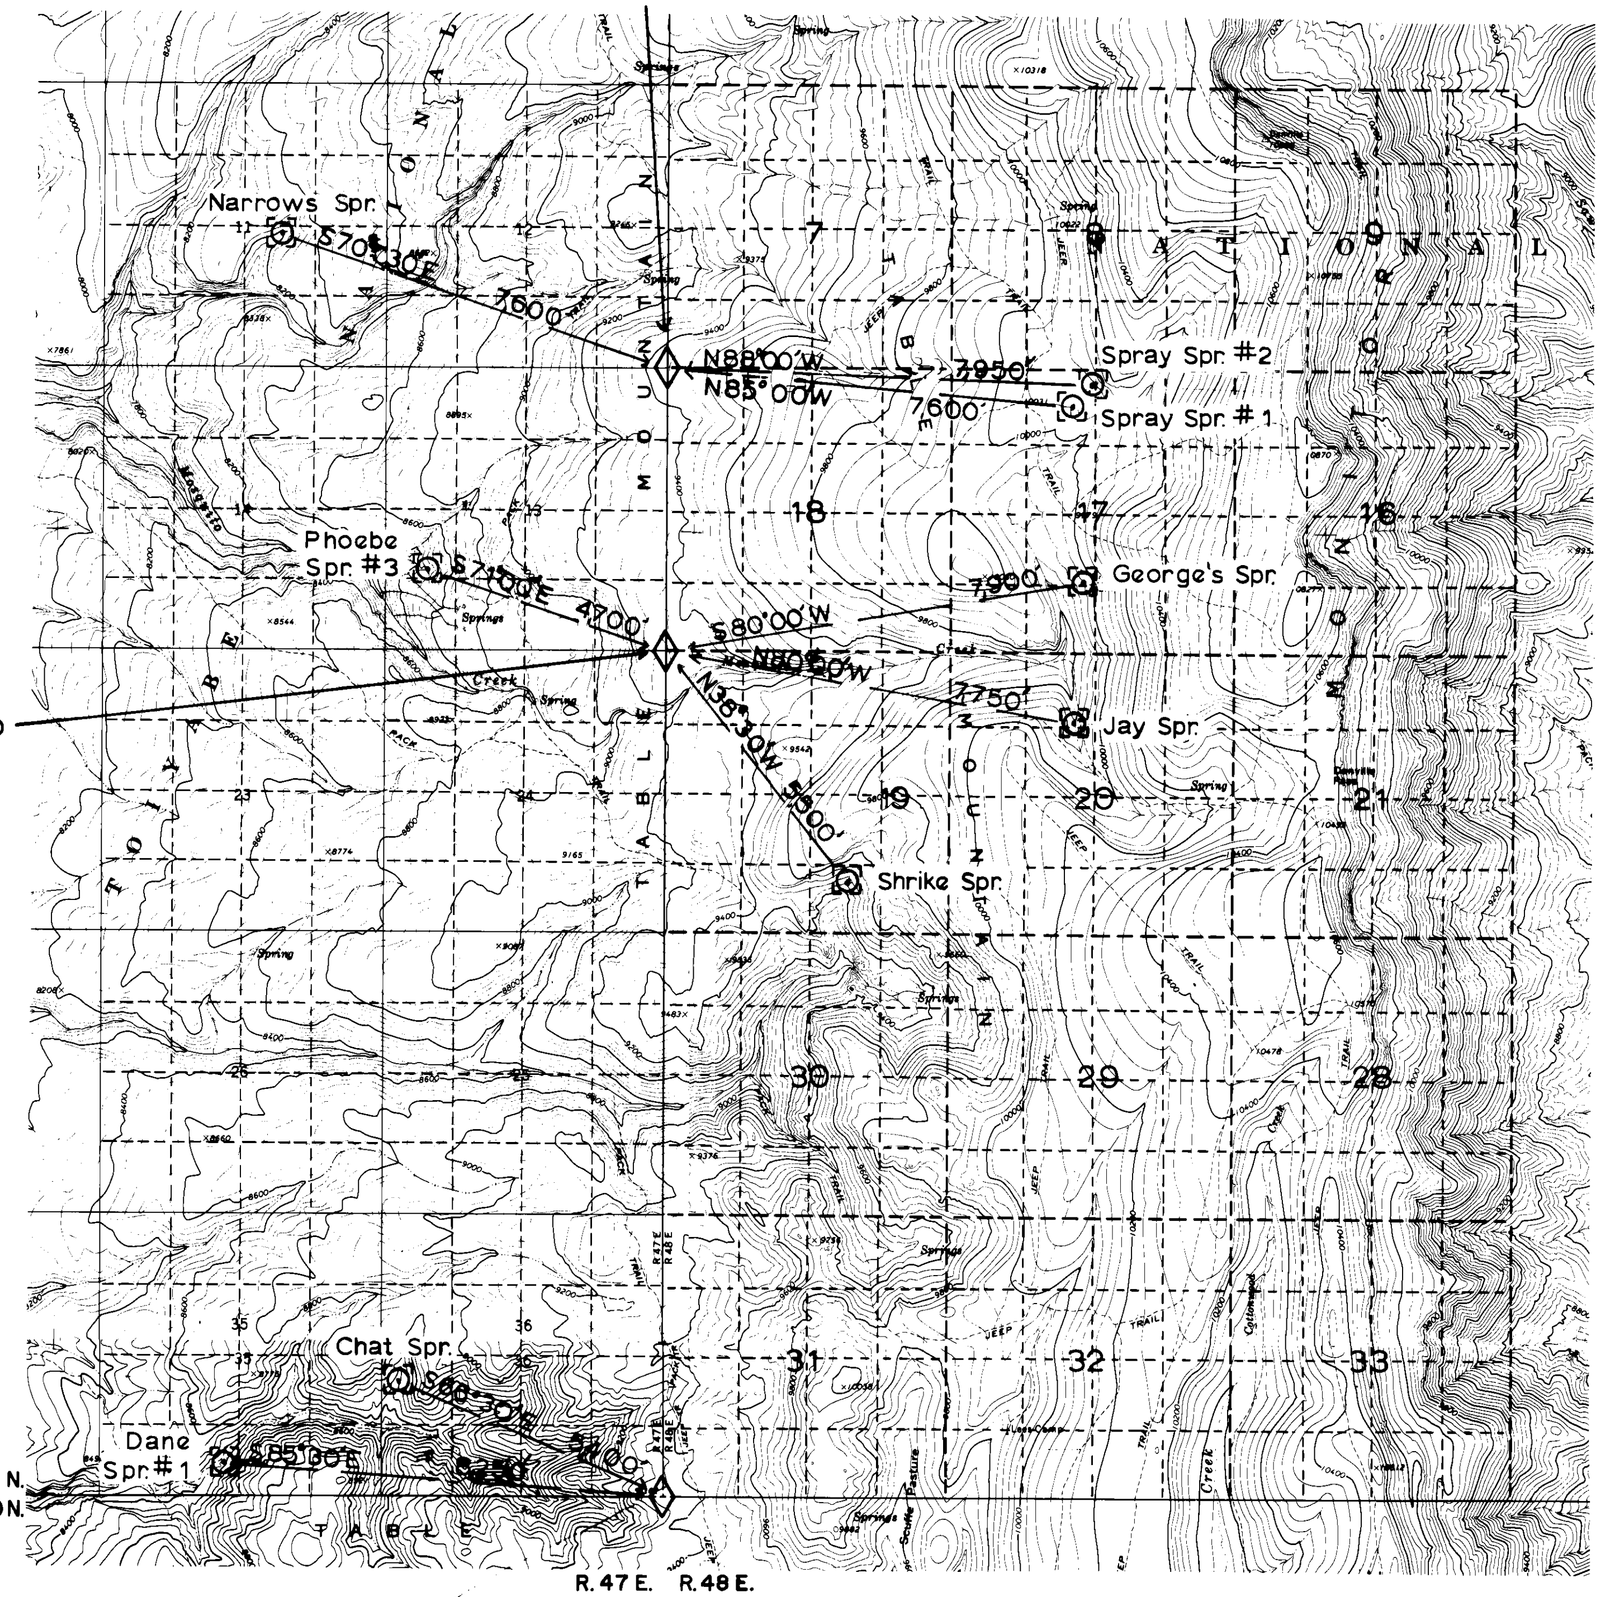

Standard Brass Cap
T 11 N
R47E | R48E
S13 | S18
S24 | S19
1938

Unsurveyed

Standard Brass Cap
T11 N
R47E | R48E
S36 | S31
1938

Proof Nos.

03854 03865
03855 03869
03862 03870
03864 03879
03881

Basis of bearing is declination 16.5° East.
From USGS 7.5 minute topographic maps – Mosquito Creek, Danville and Barley Creek quadrangles.

* Bearings and distances determined by measurement on same USGS maps.

STATE OF NEVADA,

COUNTY of NYE

I Eugene E. Blanchard, **being first duly sworn, depose and say that this map has been correctly drawn to the designated scale by me, from U.S.G.S. 7.5 minute topographic quadrangles.*** A field verification was conducted by Forest Service personnel. **That it truly and correctly represents the location and extent of waters used from:** Spray Spring # 1, Spray Spring # 2, George's Spring, Jay Spring, Shrike Spring, Phoebe Spring # 3, Narrows Spring, Chat Spring and Dane Spring # 1

by UNITED STATES of AMERICA, Forest Service, for stock watering **purposes; that the points of diversion, location of water channel, the place and manner of use, and the location and names of all other works or streams which are crossed by or connected with the said works, are fully and correctly designated hereon.**

Eugene E. Blanchard
STATE WATER RIGHT SURVEYOR, No 697

Subscribed and Sworn to before me Marcia Joseph, **this** 29th **day of** November, **19**83

Notary Public in and for Washoe **County, Nevada**

SCALE IN FEET

0 1000 2000 3000 4000 5280 6600 7920 9240 10560
0 MILE 1 MILE 2 MILES

1: 24,000

FILED
MAY 18 1984
STATE ENGINEER'S OFFICE

MAP

To Accompany Proofs of Appropriation for stock watering purposes

by United States of America, Forest Service

From Spray # 1, Spray # 2, Georges, Jay, Shrike, Phoebe # 3, Narrows, Chat and Dane # 1 Springs

03881 03870 03869 03865 03862 03855 03854