SECTION	SUB-DIVISION	TOWNSHIP	RANGE	CULTIVATED ACREAGE	DESCRIPTION OF CULTURE	DATE OF FIRST CULTURE
30	SE1/4 SW1/4	13 N.	70 E.	21.87 ACRES	GRASSES	
30	SW1/4 SE1/4	13 N.	70 E.	13.48 ACRES	GRASSES	
31	LOT 1	13 N.	70 E.	1.15 ACRES	GRASSES	
31	NE1/4 NW1/4	13 N.	70 E.	4.39 ACRES	GRASSES	
		TOTAL	ACRES	40.89		

T.13 N., R. 70 E., M.D.B. & M.

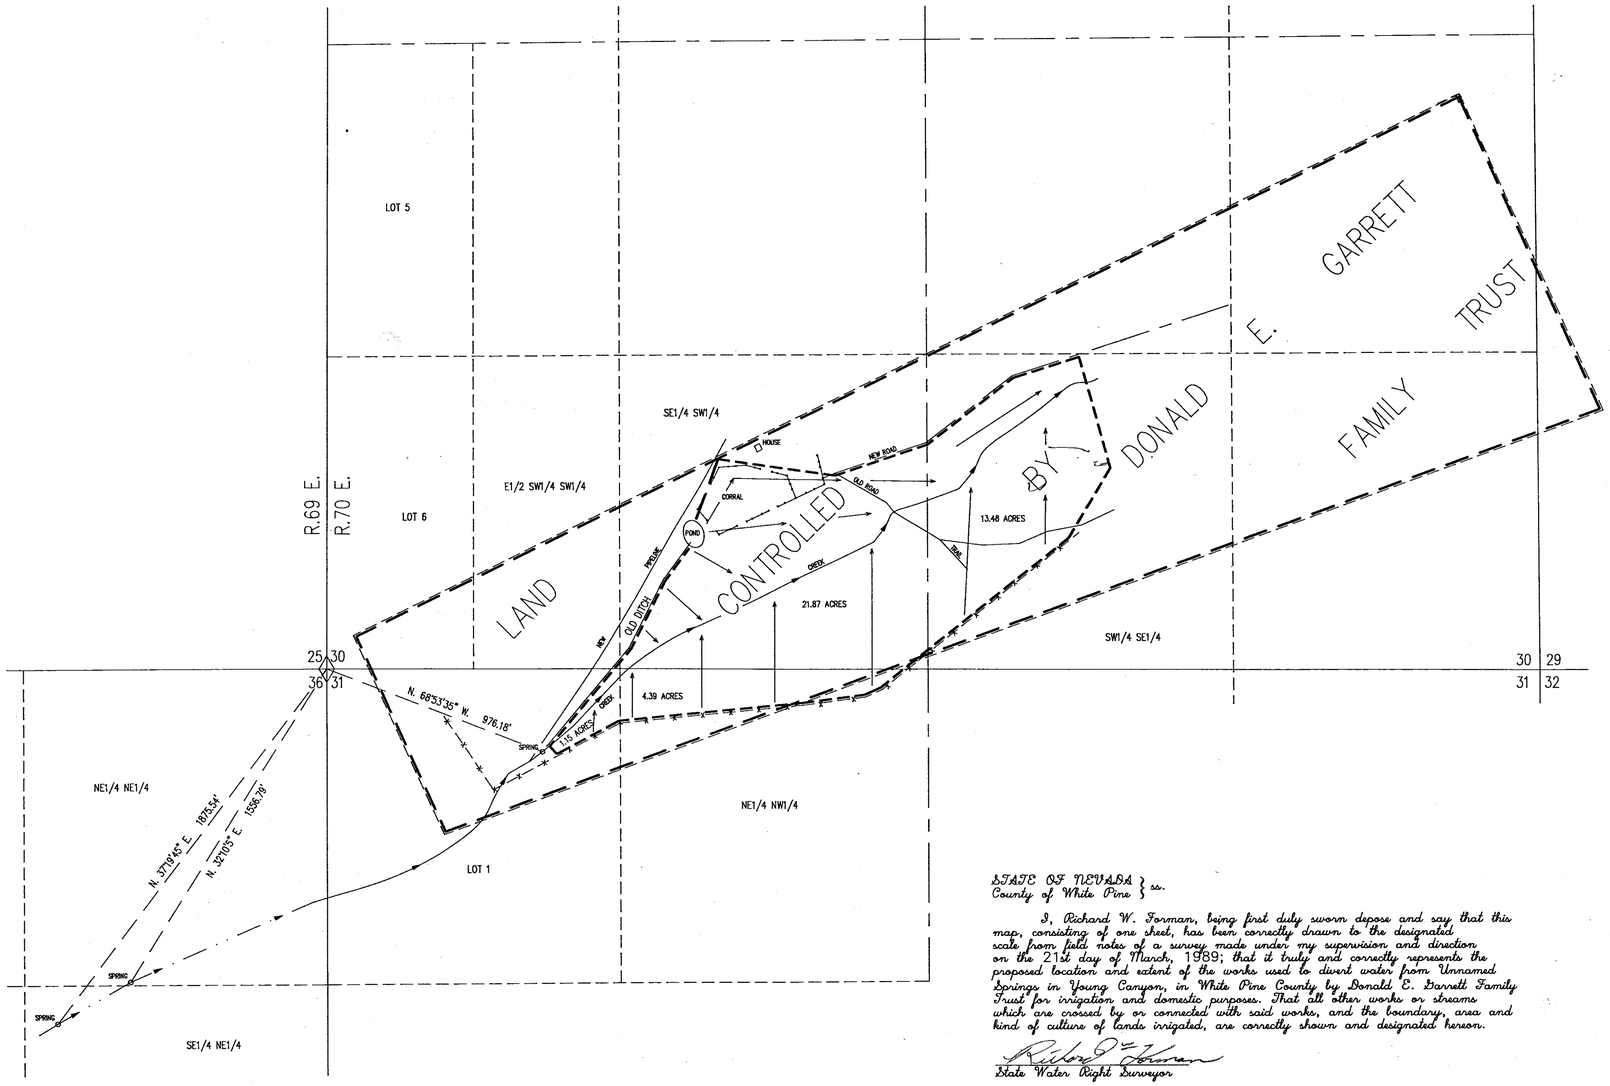

BASIS OF BEARING BY SOLAR OBSERVATION

STATE OF NEVADA }
County of White Pine } ss.

I, Richard W. Forman, being first duly sworn depose and say that this map, consisting of one sheet, has been correctly drawn to the designated scale from field notes of a survey made under my supervision and direction on the 21st day of March, 1989; that it truly and correctly represents the proposed location and extent of the works used to divert water from Unnamed Springs in Young Canyon, in White Pine County by Donald E. Garrett Family Trust for irrigation and domestic purposes. That all other works or streams which are crossed by or connected with said works, and the boundary, area and kind of culture of lands irrigated, are correctly shown and designated hereon.

Richard W. Forman
State Water Right Surveyor

Subscribed and sworn to before me this 9th day of March, 1990.

Renee E. Knutson
Notary Public in and for White Pine County, Nevada.

RENEE E. KNUTSON
Notary Public - State of Nevada
Appointment Recorded in White Pine County
MY APPOINTMENT EXPIRES DEC. 14, 1992

0 300 600 900 1200
SCALE 1" = 300'

03969

SURVEYED & MAPPED BY
BOUNDY & FORMAN, INC.
ELY, NEVADA
FEBRUARY, 1990.

MAP TO ACCOMPANY
PROOF OF APPROPRIATION
FOR IRRIGATION AND DOMESTIC PURPOSES
BY DONALD E. GARRETT FAMILY TRUST
FROM UNNAMED SPRINGS IN YOUNG CANYON

AMENDED 03969