CULTURAL MAP TABULATION

SECTION	SUBDIVISION	TOWN SHIP	RANGE	CULTIVATED ACREAGE	DESCRIPTION OF CULTURE	DATE OF FIRST CULTURE
13	NE¼	19 N	44 E	98.0	MEADOW GRASS	
"	SE¼ NW¼	"	"	16.5	"	
"	SW¼	"	"	79.0	"	
"	NW¼ SE¼	"	"	1.25	"	
14	SE¼ SE¼	"	"	27.60	"	
					"	

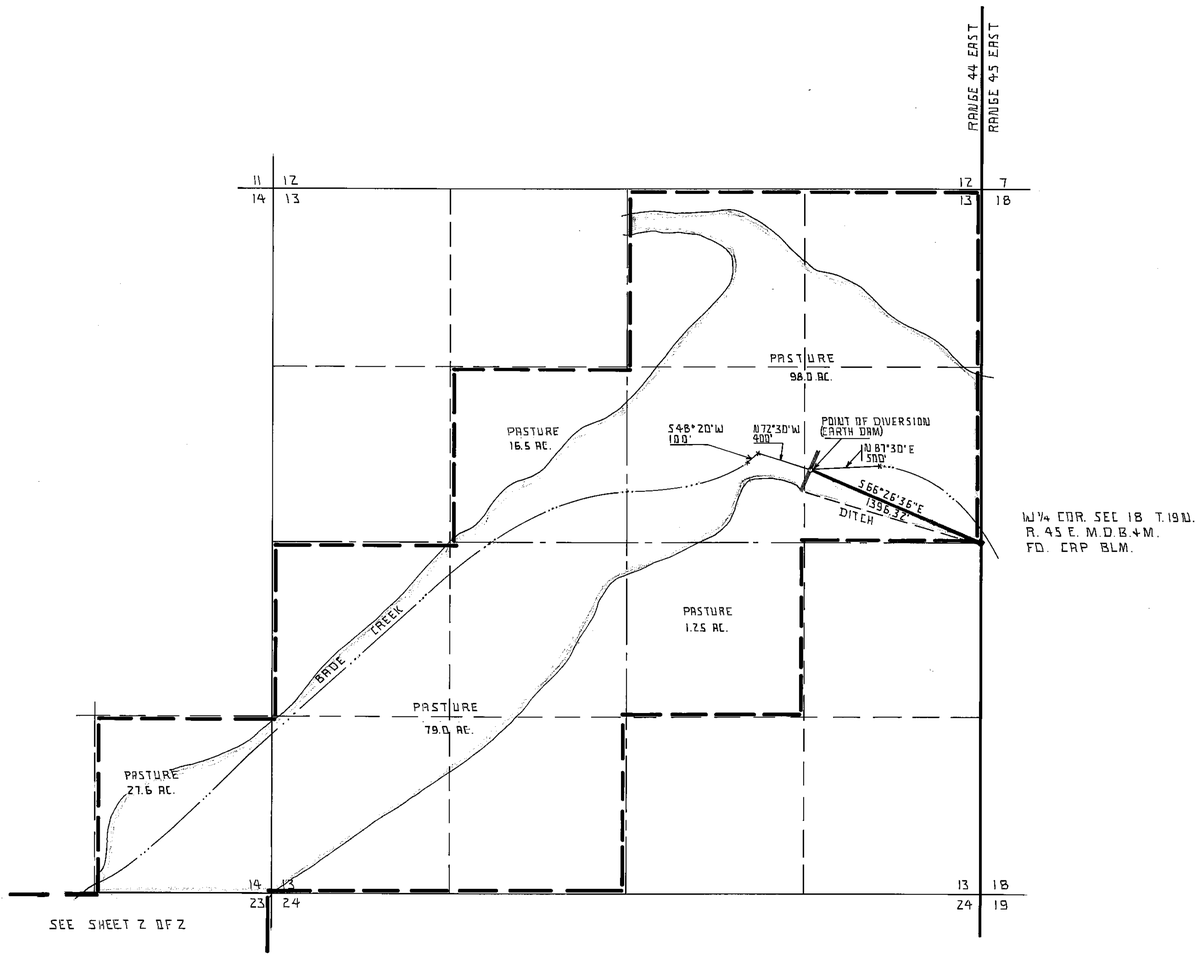

STATE OF NEVADA }
COUNTY OF LANDER } SS

I, GEORGE M WILSON, BEING FIRST DULY SWORN, DEPOSE AND SAY THAT THIS MAP CONSISTING OF 2 SHEETS, NUMBERED FROM 1 TO 2, INCLUSIVE, HAS BEEN CORRECTLY DRAWN TO THE DESIGNATED SCALE FROM FIELD NOTES OF A SURVEY MADE BY ME, (OR UNDER MY SUPERVISION AND DIRECTION), BETWEEN THE 24TH DAY OF SEPT, AND THE 25TH DAY OF SEPT, 1982: THAT IT TRULY AND CORRECTLY REPRESENTS THE PROPOSED LOCATION AND EXTENT OF THE WORKS USED TO DIVERT WATER FROM DAMS AND DITCHES, IN LANDER COUNTY, BY THE WOLF RANCH FOR IRRIGATION PURPOSES. THAT ALL OTHER WORKS OR STREAMS WHICH ARE CROSSED BY OR CONNECTED WITH SAID WORKS, AND THE BOUNDARY, AREA AND KIND OF CULTURE OF LANDS IRRIGATED, ARE CORRECTLY SHOWN AND DESIGNATED HEREON

George M Wilson
STATE WATER RIGHT SURVEYOR

SUBSCRIBED AND SWORN TO BEFORE ME THIS 8th DAY OF October 1982 NOTARY PUBLIC IN AND FOR Churchill COUNTY NEVADA

SEAL

Ami D Kronawetter
NOTARY PUBLIC

AMI D. KRONAWETTER
Notary Public - State of Nevada
Washoe County
My Appointment Expires Nov. 7, 1983

BASIS OF BEARINGS: TRUE MERIDIAN ESTABLISHED BY SOLAR OBSERVATION

NORTH
~SCALE~
1" = 600 FT.

600 400 200 0 600 1200 1800 2400

FILED
NOV 23 '82
STATE ENGINEER'S OFFICE

RECEIVED
STATE ENGINEERS OFFICE
'82 NOV 23 PM 3:00

MAP
TO ACCOMPANY PROOF OF APPROPRIATION FOR IRRIGATION BY THE WOLF RANCH FROM DAMS AND DITCHES

SURVEYOR GEORGE M. WILSON
160 N. CARSON ST.
FALLON NEVADA 89406

SHEET 1 OF 2

04002

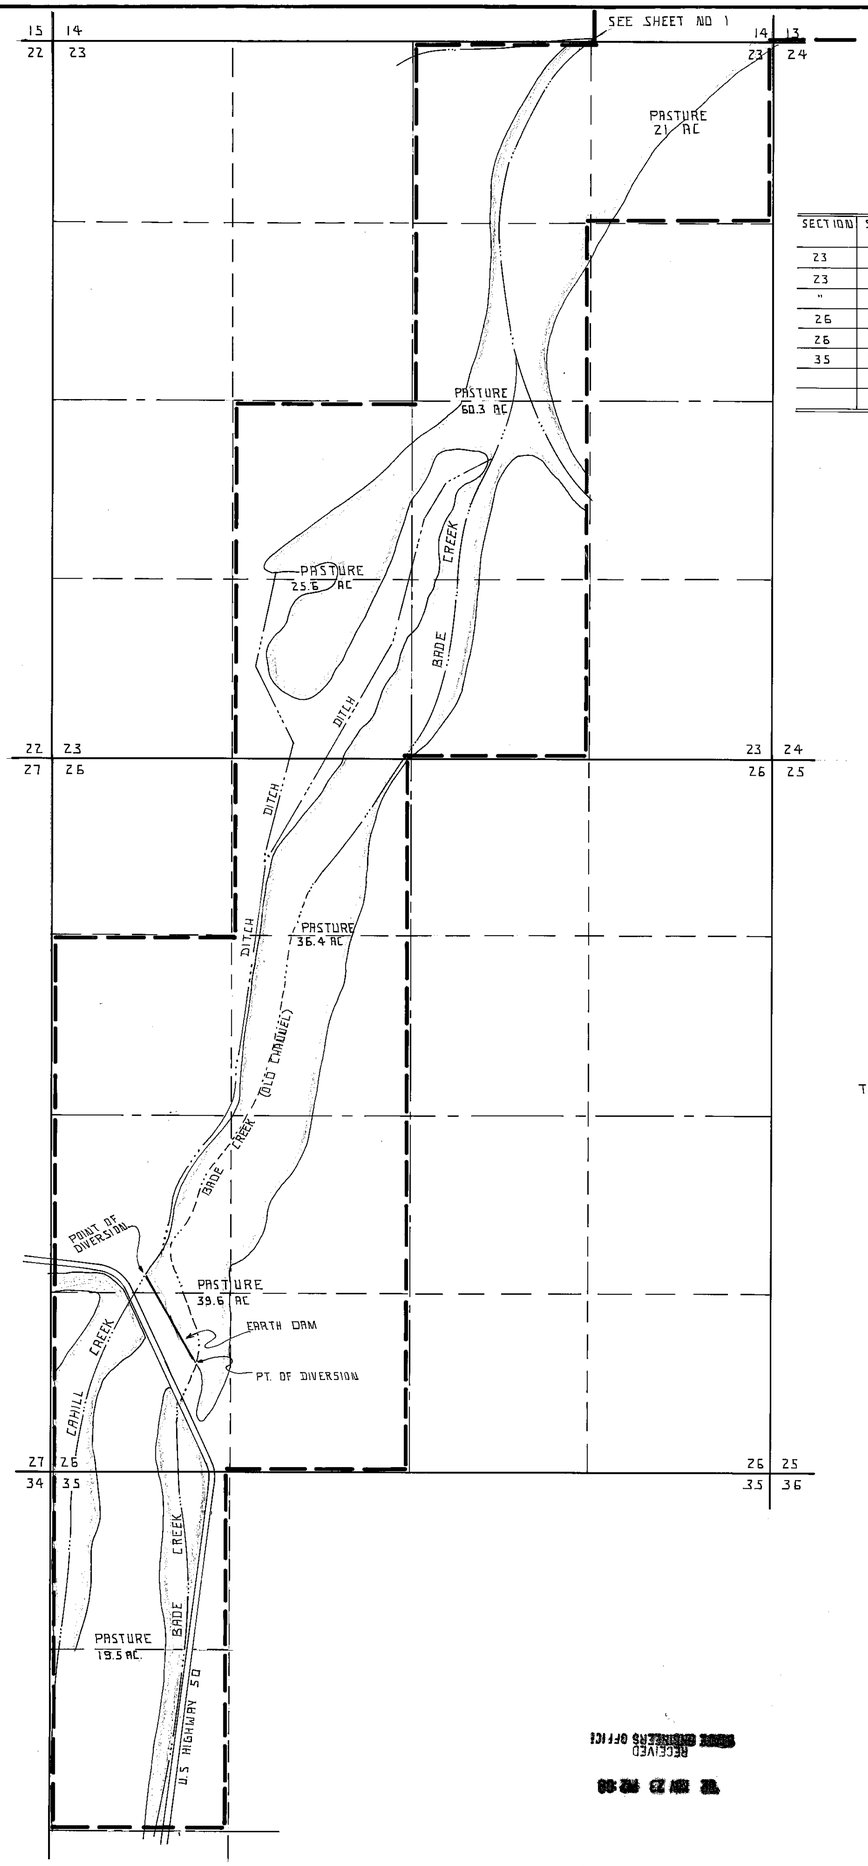

CULTURAL MAP TABULATION

SECTION	SUBDIVISION	TOWNSHIP	RANGE	CULTIVATED ACREAGE	DESCRIPTION OF CULTURE	DATE OF FIRST CULTURE
23	NE¼ NE¼	19 N	44 E	21.0	MEADOW GRASS	
23	W½ E½	"	"	60.3	"	
"	E½ SW¼	"	"	25.6	"	
26	E½ NW¼	19 N	44 E	36.4	"	
26	SW¼	"	"	39.6	"	
35	W½ NW¼	19 N	44 E	19.5	"	

STATE OF NEVADA } SS
COUNTY OF LANDER }

I, GEORGE M WILSON, BEING FIRST DULY SWORN DEPOSE AND SAY THAT THIS MAP, CONSISTING OF 2 SHEETS NUMBERED FROM 1 TO 2, INCLUSIVE, HAS BEEN CORRECTLY DRAWN TO THE DESIGNATED SCALE FROM FIELD NOTES OF A SURVEY MADE BY ME, (OR UNDER MY SUPERVISION AND DIRECTION), BETWEEN THE 24TH DAY OF SEPT, AND THE 25TH DAY OF SEPT, 1982: THAT IT TRULY AND CORRECTLY REPRESENTS THE PROPOSED LOCATION AND EXTENT OF THE WORKS USED TO DIVERT WATER FROM DAMS AND DITCHES IN LANDER COUNTY, BY THE WOLF RANCH FOR IRRIGATION PURPOSES. THAT ALL OTHER WORKS OR STREAMS WHICH ARE CROSSED BY OR CONNECTED WITH SAID WORKS, AND THE BOUNDARY, AREA AND KIND OF CULTURE OF LANDS IRRIGATED, ARE CORRECTLY SHOWN AND DESIGNATED HEREON

George M. Wilson
STATE WATER RIGHT SURVEYOR

SUBSCRIBED AND SWORN TO BEFORE ME THIS 8th DAY OF ~~October~~ Dec 1982 NOTARY PUBLIC IN AND FOR Churchill COUNTY NEVADA

SEAL

Ami D Kronawetter
NOTARY PUBLIC

AMI D. KRONAWETTER
Notary Public - State of Nevada
Washoe County
My Appointment Expires Nov. 7, 1985

BASIS OF BEARINGS: TRUE MERIDIAN ESTABLISHED BY SOLAR OBSERVATION

TOWNSHIP 19 NORTH, RANGE 44 EAST M.D.B&M.

NORTH
~ SCALE ~
1" = 600 FT

MAP
TO ACCOMPANY PROOF OF APPROPRIATION FOR IRRIGATION BY THE WOLF RANCH FROM DAMS AND DITCHES

SURVEYOR: GEORGE M. WILSON
160 N. CARSON ST
FALLON NEVADA 89406

SHEET 2 OF 2

FILED
NOV 23 82
STATE ENGINEER'S OFFICE

RECEIVED
STATE ENGINEERS OFFICE

04002