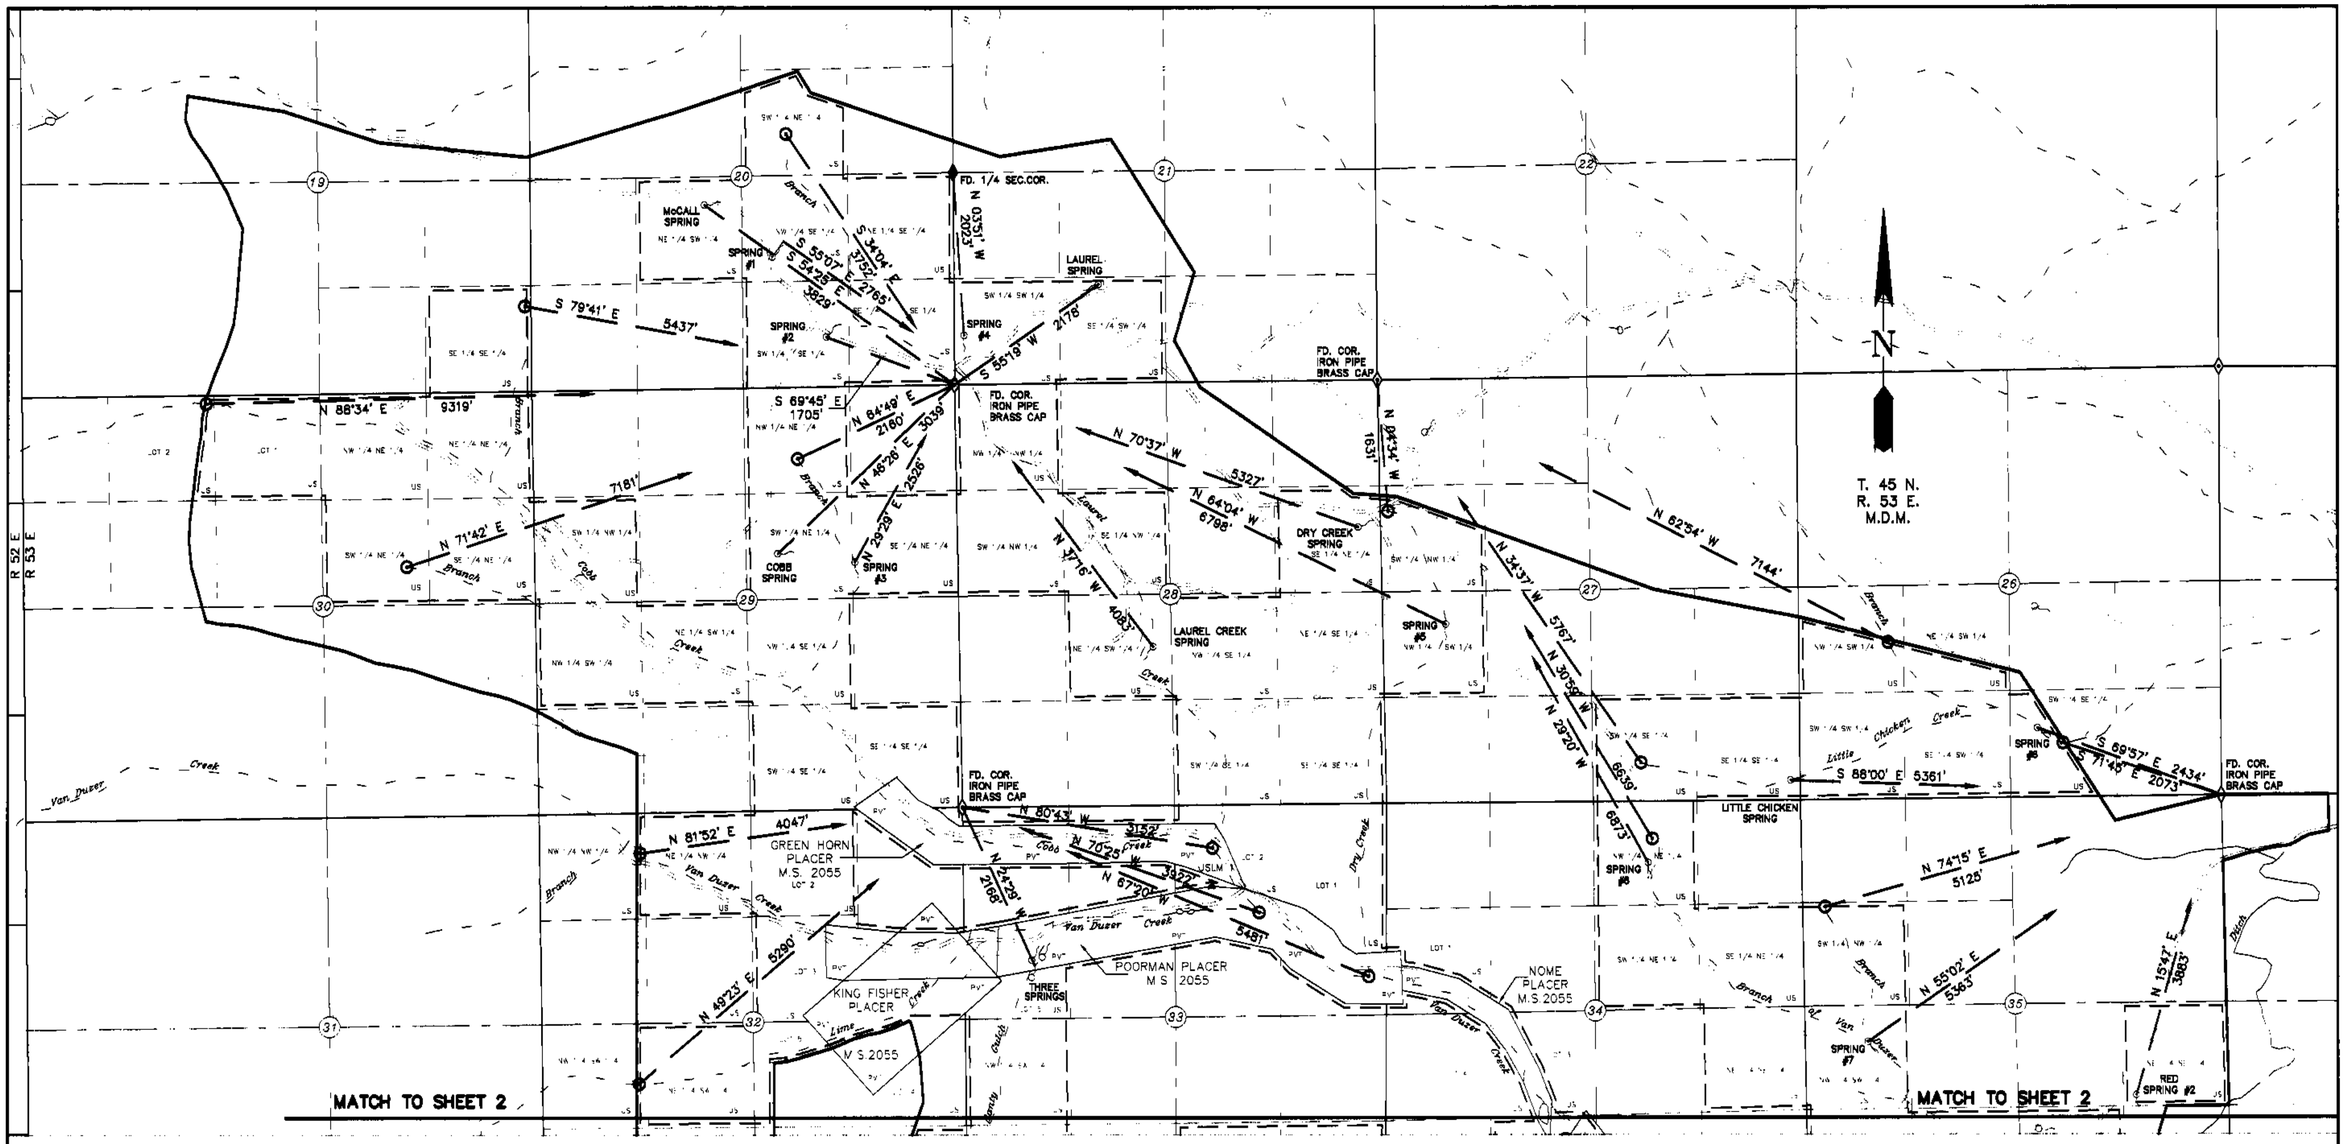

STATE OF NEVADA
SS
COUNTY OF ELKO

I William A. Nisbet, being first duly sworn, depose and say that this map, consisting of two sheets, has been correctly drawn to the designated scale from a field survey made under my supervision and direction, completed on the 19th day of May, 1994 and from information shown on pertinent quadrangle maps published by the U.S. Geological Survey; that it truly and correctly represents the proposed location and extent of the works used to divert water from SURFACE SOURCES in ELKO COUNTY by BYINGTON STEEL TREATING, INC for STOCKWATERING AND DOMESTIC PURPOSES. That the proposed points of diversion, the approximate location and names of all other works or streams which are crossed by, or connected with the said works, are fully and correctly designated thereon.

William A. Nisbet 6/09/94

STATE WATER RIGHT SURVEYOR NO. 448

Subscribed and sworn to before me this _____ day of _____, 1994

NOTARY PUBLIC IN AND FOR ELKO COUNTY, NEVADA

BASIS OF BEARING: 16° E.

LEGEND

- ▲ UNITED STATES LAND MONUMENT
- NATURAL POND
- SPRING
- CREEK OR RIVER
- ROAD
- SECONDARY ROAD
- PACK TRAIL OF 4WD
- ALLOTMENT BOUNDARY
- PLACE OF USE
- ⊙ POINT OF DIVERSION
- US UNITED STATES FOREST SERVICE
- PVT BYINGTON STEEL TREATING, INC
- (36) SURVEYED SECTION

0 1000 2000 3000
SCALE: 1"=1000'

FILED
JUN 15 1994

NO.	BY	DATE	DESCRIPTION	CHK'D	APPD

REVISIONS

DRAWN BY: CLA
APPROVED BY: WA
JOB NO: 2054.001
DATE: MAY, 1994

MAP TO ACCOMPANY
PROOF OF APPROPRIATION
FOR STOCKWATERING AND DOMESTIC PURPOSES
BY **BYINGTON STEEL TREATING, INC.**
FROM VAN DUZER & TRIBUTARIES (LIME, BANTY GULCH, HAYSTACK) COBB, LAUREL, DRY, LITTLE CHICKEN, DEER AND SPRING CREEKS, NAMED AND UNNAMED SPRINGS AND TRIBUTARIES
IN ELKO COUNTY

CHILTON Engineering and Surveying, LTD
421 Court Street
(702) 738-2121 Elko, Nevada 89801

W94014 1/2

06718 04141 04139 04137 04136 04135 04133 04132

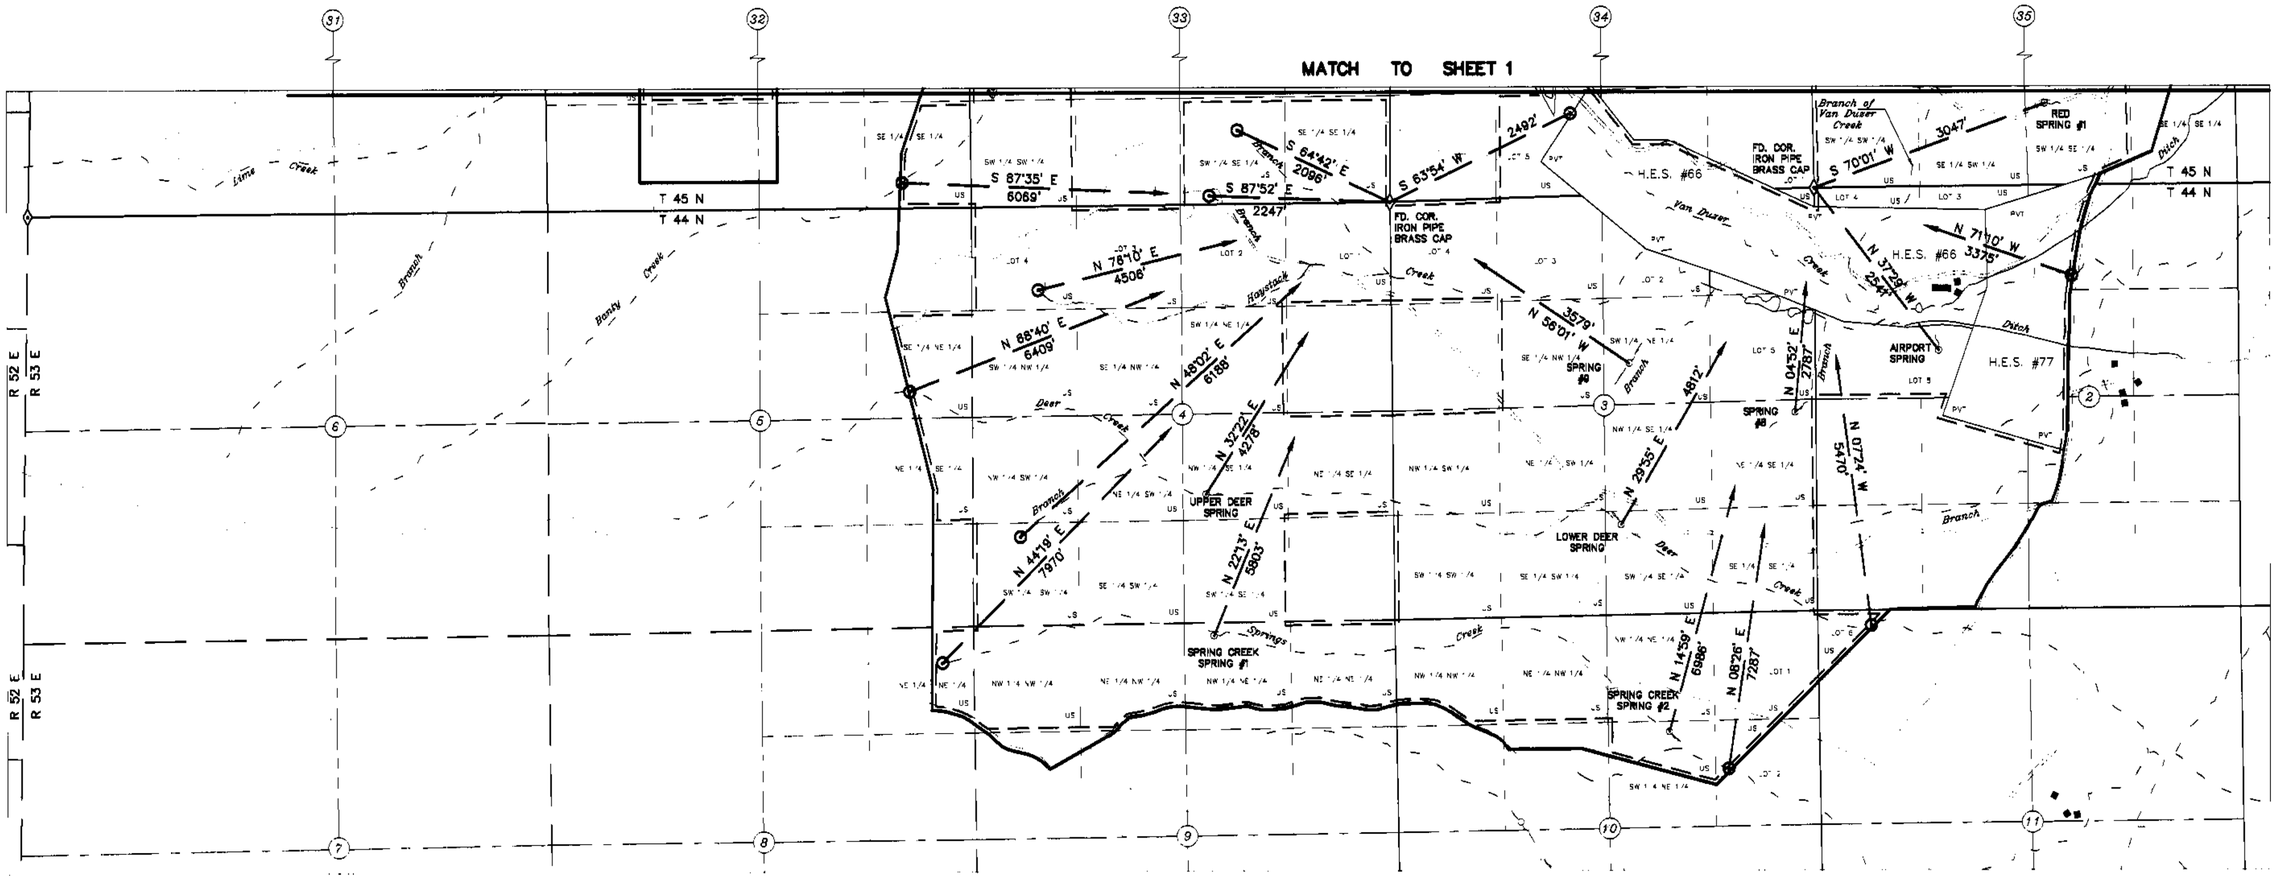

N

T.44 & 45 N.
R.53 E.
M.D.M.
BASIS OF BEARING 16° E.

0 1000 2000 3000
SCALE: 1"=1000'

LEGEND

- UNITED STATES LAND MONUMENT
- NATURAL POND
- SPRING
- CREEK OR RIVER
- ROAD
- SECONDARY ROAD
- PACK TRAIL OR 4WD
- ALLOTMENT BOUNDARY
- PLACE OF USE
- POINT OF DIVERSION
- US UNITED STATES FOREST SERVICE
- PVT BYINGTON STEEL TREATING, INC

FILED
JUN 15 1994
STATE ENGINEER'S OFFICE

NO.	BY	DATE	DESCRIPTION	CHK'D	APP'D

REVISIONS

DRAWN BY CLA | APPROVED BY
JOB NO 2054.001 | DATE MAY 1994

MAP TO ACCOMPANY
PROOF OF APPROPRIATION
FOR STOCKWATERING AND DOMESTIC PURPOSES
BY **BYINGTON STEEL TREATING, INC.**
FROM VAN DUZER & TRIBUTARIES (LIME, BANTY GULCH, HAYSTACK) COBB, LAUREL, DRY, LITTLE CHICKEN, DEER AND SPRING CREEKS, NAMED AND UNNAMED SPRINGS AND TRIBUTARIES
IN ELKO COUNTY

CHILTON Engineering and Surveying, LTD
421 Court Street
(702) 738-2121 Elko, Nevada 89801

W94014 2/2

06718 04141 04139 04137 04136 04135 04133 04132