PORTIONS OF THE NE1/4 & NW1/4 OF THE SW1/4
& THE SE1/4 & SW1/4 OF THE NW1/4 OF SEC.5,
T.2N, R.70E, M.D.B.&M.

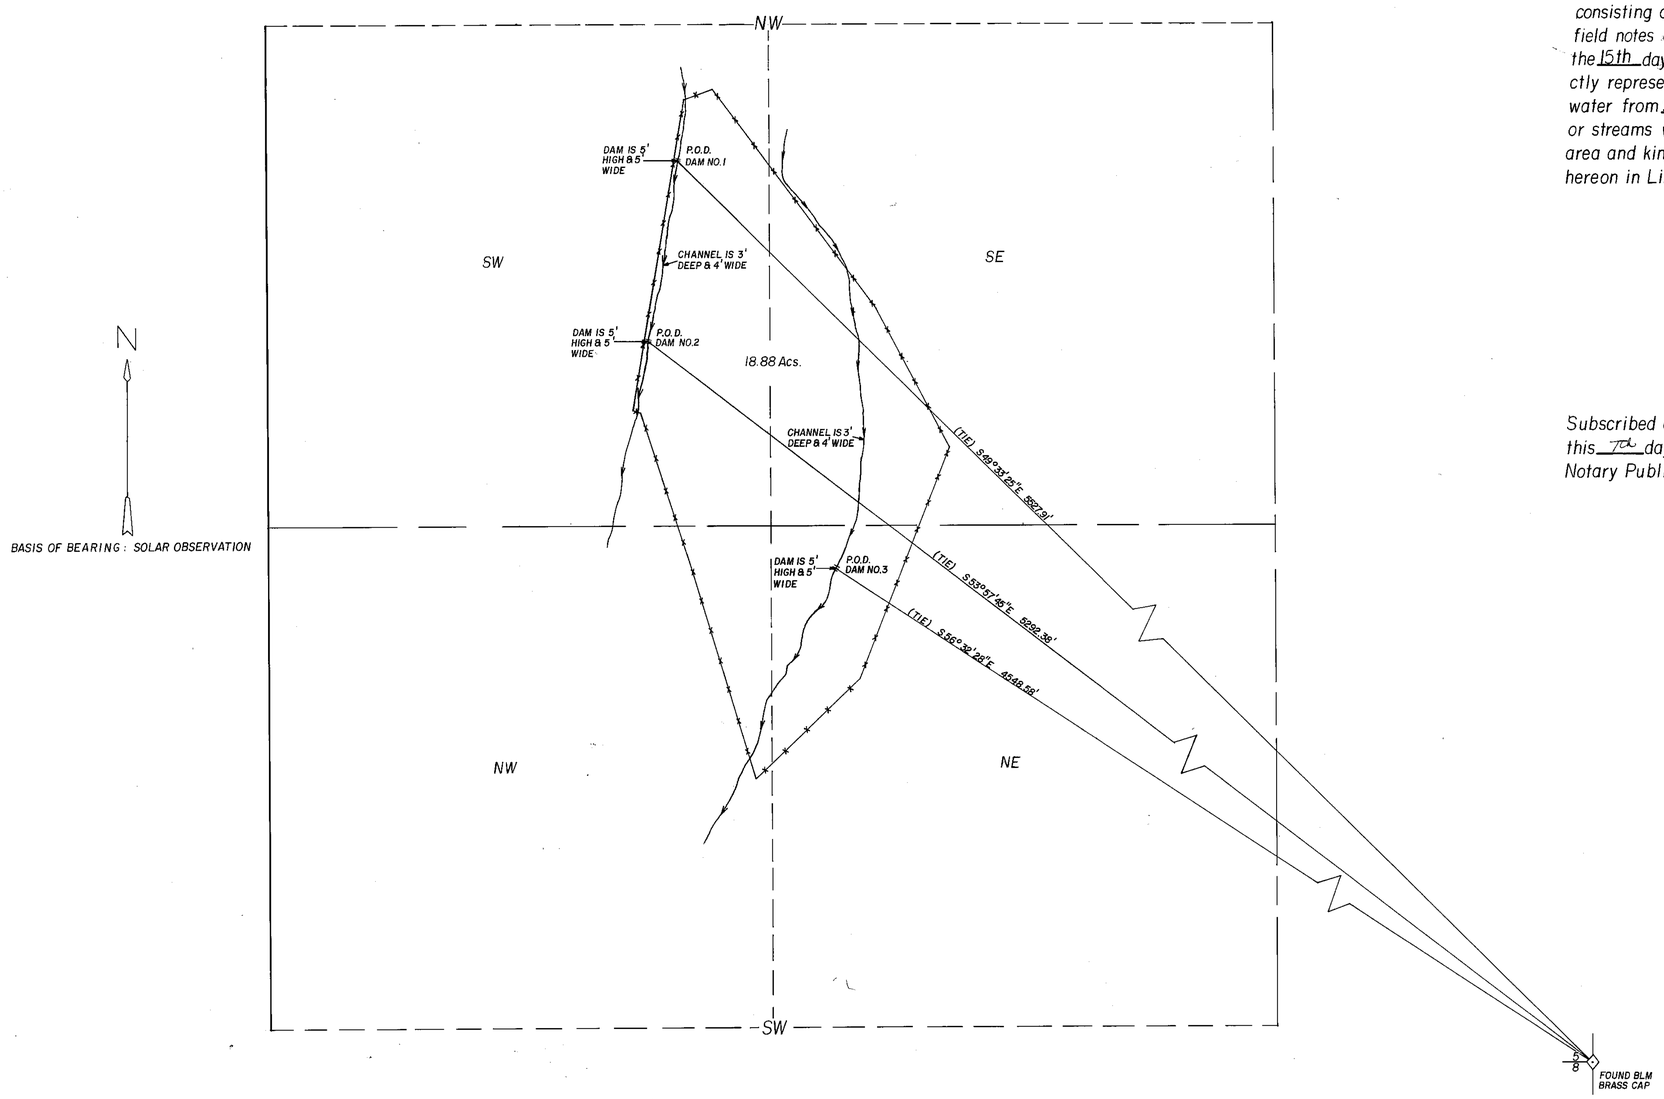

SECTION	SUBDIVISION	TOWNSHIP	RANGE	CULTIVATED ACREAGE	DESCRIPTION OF CULTURE	DATE OF FIRST CULTURE
5	NE1/4 SW1/4	2N.	70E	3.44	WILD HAY	1902
5	NW1/4 SW1/4	2N.	70E.	2.19	WILD HAY	1902
5	SE1/4 NW1/4	2N.	70E.	6.35	WILD HAY	1902
5	SW1/4 NW1/4	2N.	70E.	6.90	WILD HAY	1902

SURVEYOR'S STATEMENT

STATE OF NEVADA
COUNTY OF LINCOLN ss.

I, Frank C. Hulse, being first duly sworn, depose and say that this map, consisting of one sheet, has been correctly drawn to the designated scale from field notes of a survey made under my supervision and direction, between the 15th day of August, and the 16th day of August, 1984; that it truly and correctly represents the proposed location and extent of the works used to divert water from Spring Valley Channel, for irrigation purposes. That all other works or streams which are crossed by or connected with said works, and the boundary, area and kind of culture of lands irrigated, are correctly shown and designated hereon in Lincoln County, by Gordon & Betty Lytle.

Frank C. Hulse #722
State Water Right Surveyor 9/7/84

Subscribed and sworn to before me
this 7th day of September, 1984.
Notary Public in and for Lincoln County, Nevada.

Judy A. Etchart
Notary Public

JUDY A. ETCHART
Notary Public - State of Nevada
Appointment Recorded in Lincoln County
MY APPOINTMENT EXPIRES JAN. 31, 1985

1" = 200'
0 200 400 600 800

'84 SEP 10 P3:07
STATE ENGINEERS OFFICE

MAP
TO ACCOMPANY PROOF OF APPROPRIATION FOR IRRIGATION
BY GORDON & BETTY LYTLE
FROM THE SPRING VALLEY CHANNEL

HULSE ENGINEERING INC. 1984

04172