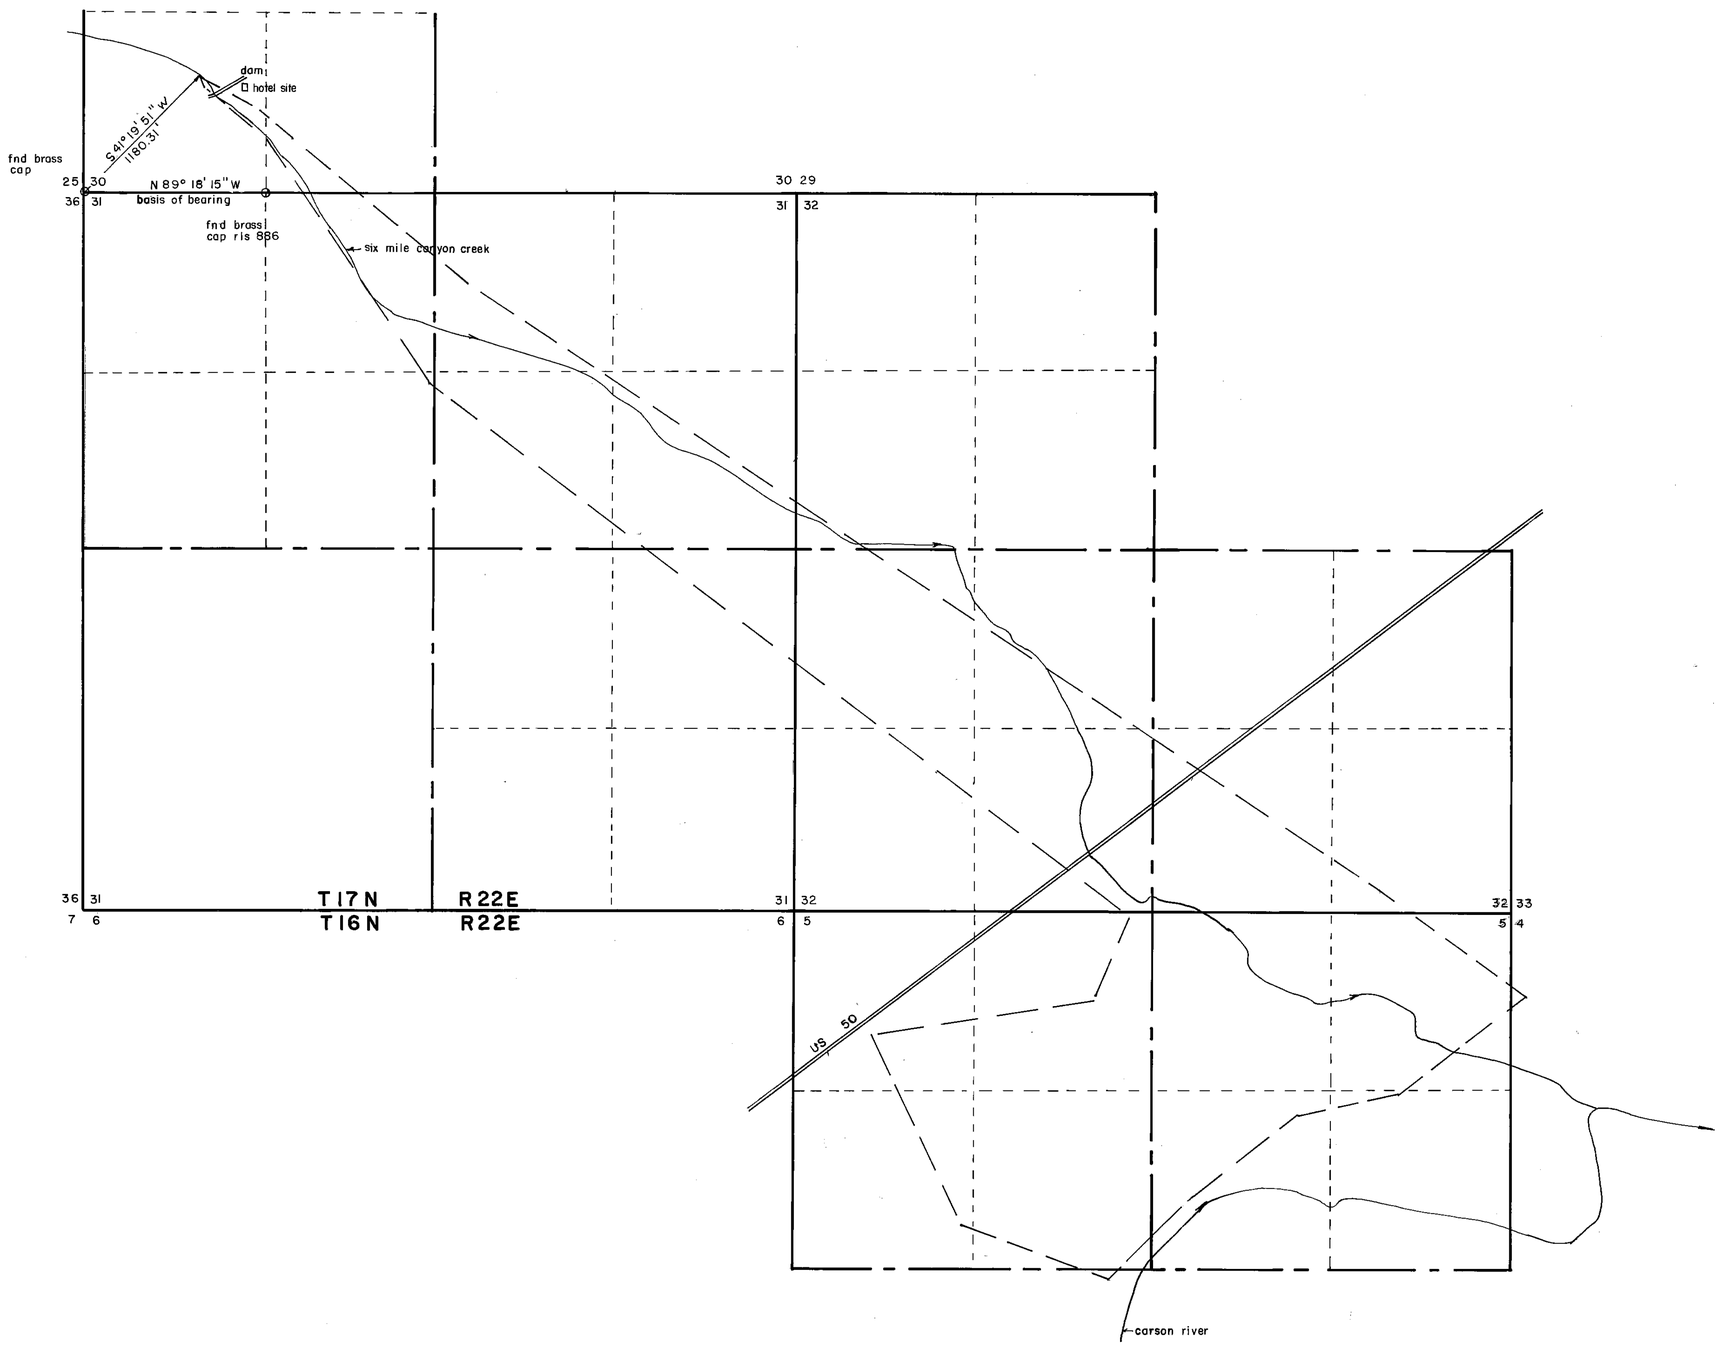

Basis of Bearing
Record of Survey File
No. 21598 Lyon County, Nev.

STATE OF NEVADA }
CARSON CITY } SS

I, Gerald Brownfield, being first duly sworn, depose and say that this map, consisting of (1) one sheet, has been correctly drawn to the designated scale from field notes made by me or under my direction on the 29th day of March 1985; that it truly and correctly represents the location and the extent of the works used to divert water from Six Mile Canyon Creek in Storey County, Nevada by Hazel Landers for Mining, Milling, and Commercial purposes; that the points of diversion, the approximate size and location of diverting channels, the place of use, the manner of use, and the location and names of all other works or streams which are crossed by, or connected with the said works are fully and correctly designated hereon.

Gerald Brownfield
State Water Right Surveyor No. 714

Subscribed and sworn to before me this 12th day of April, 1985. Notary Public in and for ~~Carson City~~ Douglas County, Nevada.

Kelly Louise Garcia

LEGEND

Place of use

SCALE 1"=600'
600 0 600 1200 1800

04279

FILED
STATE ENGINEER'S OFFICE

MAP

TO ACCOMPANY PROOF OF APPROPRIATION FOR MINING, MILLING, & COMMERCIAL USE

By Hazel Landers From Six Mile Canyon Creek

STOREY & LYON COUNTY

04279