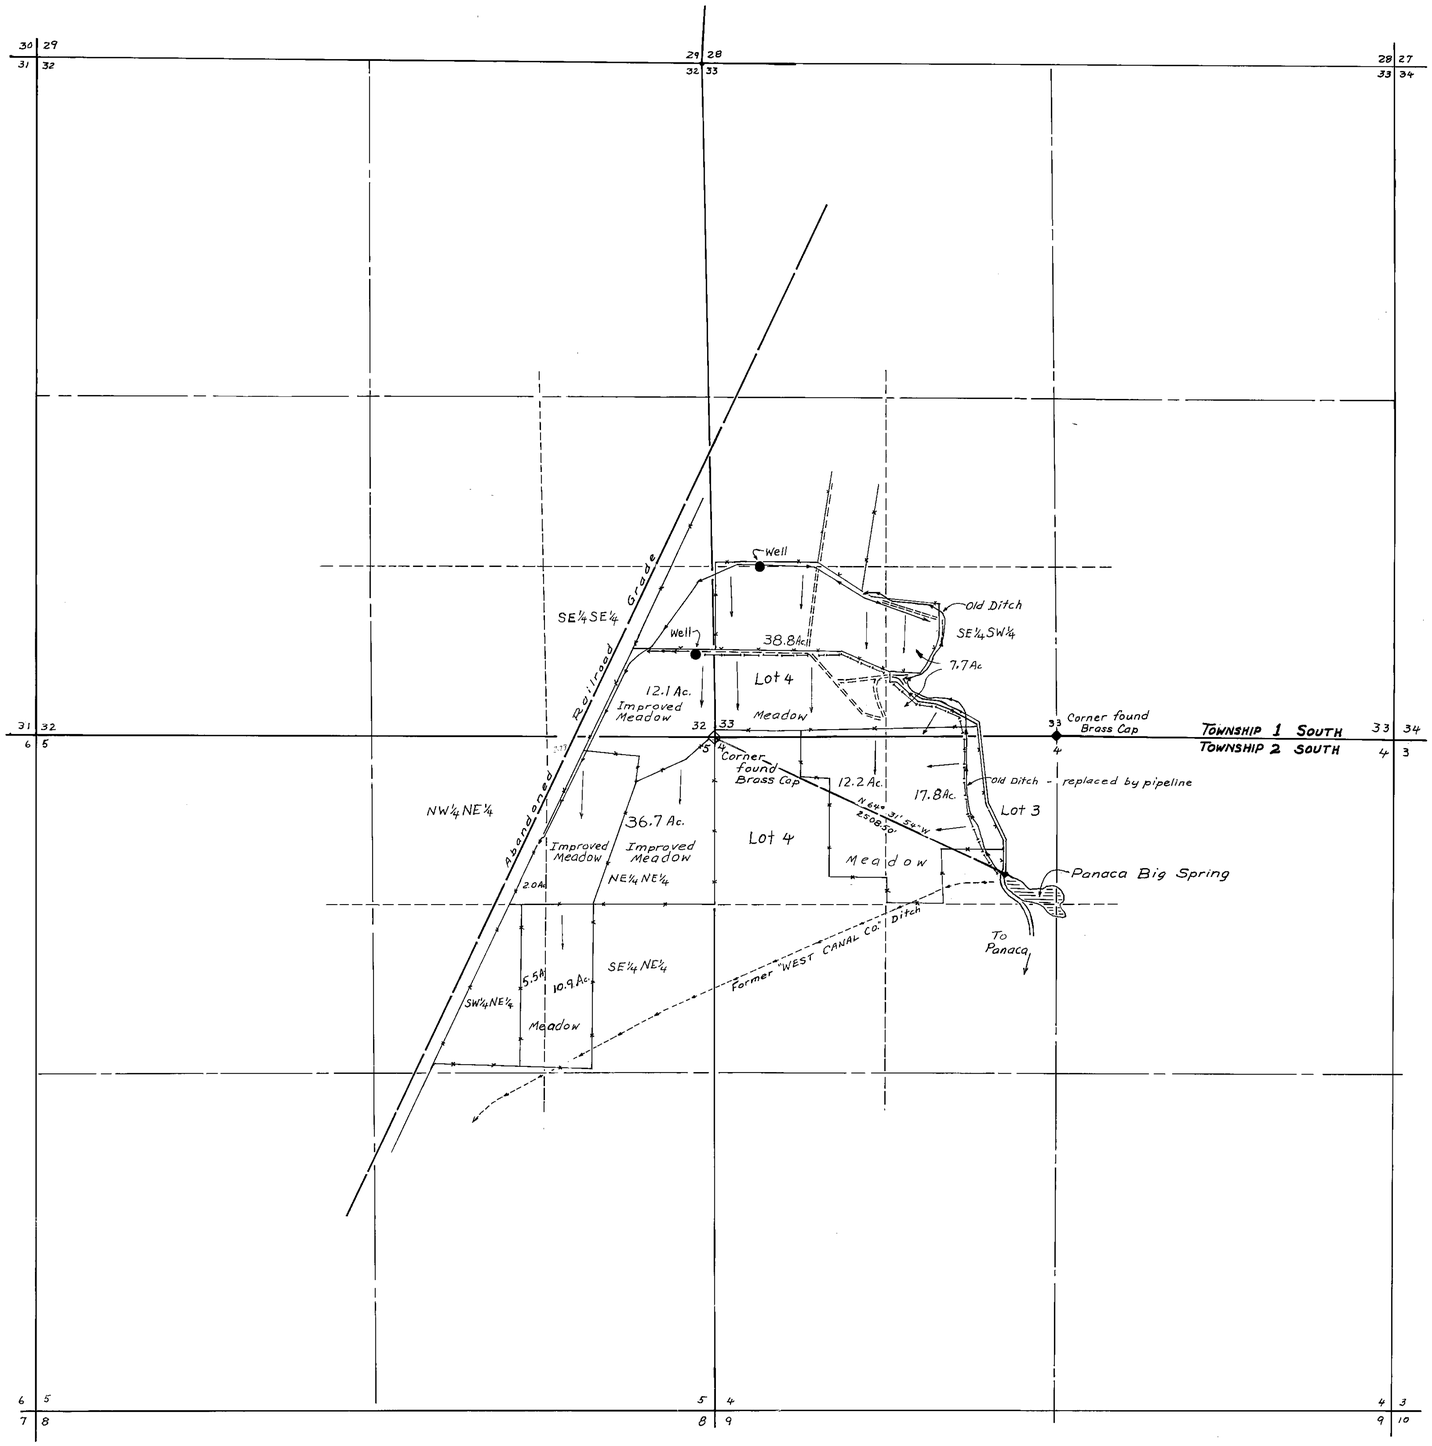

RANGE 68 EAST

M.D.B.&M.

CULTURAL MAP TABULATION

Section	Subdivision	Township	Range	Cultivated Acreage	Discription of Culture	Date of First Culture
32	SE¼, SE¼	1 S	68E	12.1	Impr Meadow	About 1880
33	Lot 4	1 S	68E	38.8	Meadow	About 1880
33	SE¼, SW¼	1 S	68E	7.7	Alfalfa	About 1880
4	Lot 4	2 S	68E	12.2	Meadow	About 1880
4	Lot 3	2 S	68E	17.8	Meadow	About 1880
5	NE¼, NE¼	2 S	68E	36.7	Meadow	About 1880
5	SW¼, NE¼	2 S	68E	5.5	Meadow	About 1880
5	SE¼, NE¼	2 S	68E	10.9	Meadow	About 1880
5	NW¼NE¼	2 S	68E	2.0	Meadow	About 1880

Total - 143.7

STATE OF NEVADA } ss.
COUNTY OF White Pine }

I, Richard E. Fonger, being first duly sworn, depose and say that this map, consisting of one sheet, has been correctly drawn to the designated scale from field notes of a survey made by me, on the 13th and 14th days of March, 1985; that it truly and correctly represents the location and extent of the works used to divert water from Panaca Big Spring in Lincoln County, by Kenneth D. & Norma D. Lee for irrigation, stockwater & domestic purposes. That all other works or streams which are crossed by or connected with said works, and the boundary, area and kind of culture of lands irrigated, are correctly shown and designated hereon.

Richard E. Fonger
Richard E. Fonger - State Water Right Surveyor

Subscribed and sworn before me this 20th day of May, 1985
Notary Public in and for White Pine County, Nevada
Madge B. Hall

MADGE B. HALL
Notary Public - State of Nevada
Appointment Recorded in White Pine County
MY APPOINTMENT EXPIRES JAN. 12, 1986

Basis of Bearing: Direct Solar Observation

SCALE: 1 in. = 600 ft.

1000 500 0 1000 2000
600 0 600 1200 1800

04371

MAP
TO ACCOMPANY PROOF OF APPROPRIATION FOR IRRIGATION
BY KENNETH D. & NORMA D LEE
FROM PANACA BIG SPRING
LINCOLN COUNTY, NEVADA

04371