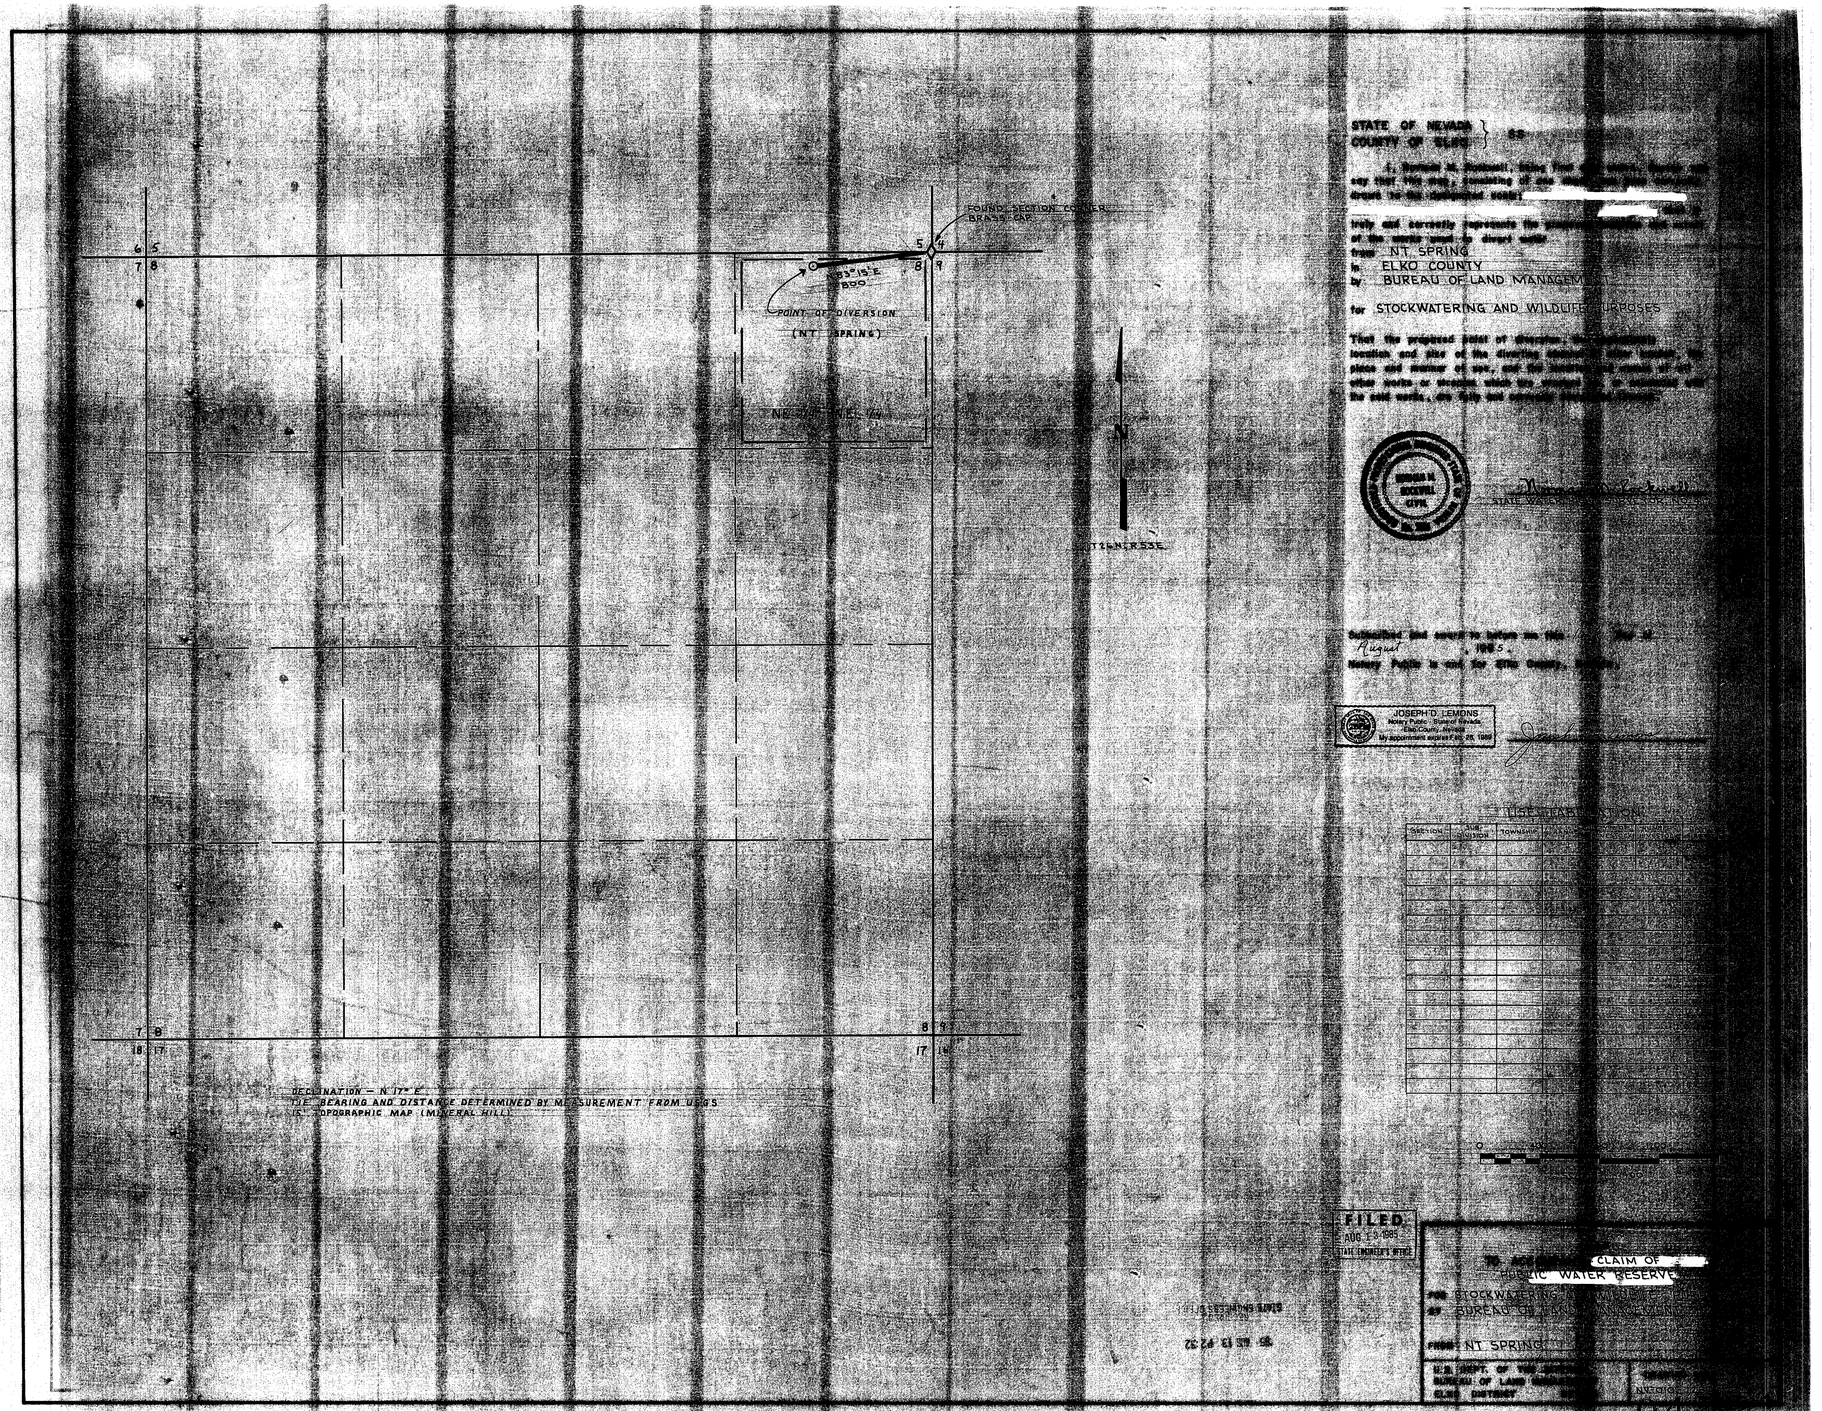

STATE OF NEVADA }
COUNTY OF ELKO } ss

I, Norman H. Gemmell, being first duly sworn, depose and say that this map, consisting of one sheet, was prepared from the information noted

truly and correctly represents the proposed use of the waters of the source named as direct supply

from NT SPRING

in ELKO COUNTY

by BUREAU OF LAND MANAGEMENT

for STOCKWATERING AND WILDLIFE PURPOSES

That the proposed point of diversion, the approximate location and size of the diverting works, other features, the place and manner of use, and the character of use are shown by the said map, and that the information thereon is correct to the best of my knowledge and belief.

NORMAN H. GEMMELL
CIVIL
NEVADA

STATE WATER RESOURCES ENGINEER

Subscribed and sworn to before me this 2nd day of August, 1985.

Notary Public in and for Elko County, Nevada.

JOSEPH D. LEMONS
Notary Public - State of Nevada
Elko County, Nevada
My appointment expires Jan 29, 1988

TOWNSHIP 41 NORTH, RANGE 55 EAST, M.D.B.&M.

SECTION	SUBDIVISION	TOWNSHIP	RANGE

0 400 800 1600

FILED
AUG 13 1985
STATE ENGINEER'S OFFICE

TO ACCOMPANY PROOF OF CLAIM OF [illegible]
DOMESTIC WATER RESERVE

FOR STOCKWATERING AND WILDLIFE

BY BUREAU OF LAND MANAGEMENT

FROM NT SPRING

U.S. DEPT. OF THE INTERIOR
BUREAU OF LAND MANAGEMENT
ELKO DISTRICT

SCALE: 1" = 1 MILE

ELKO 84-85 #2 32