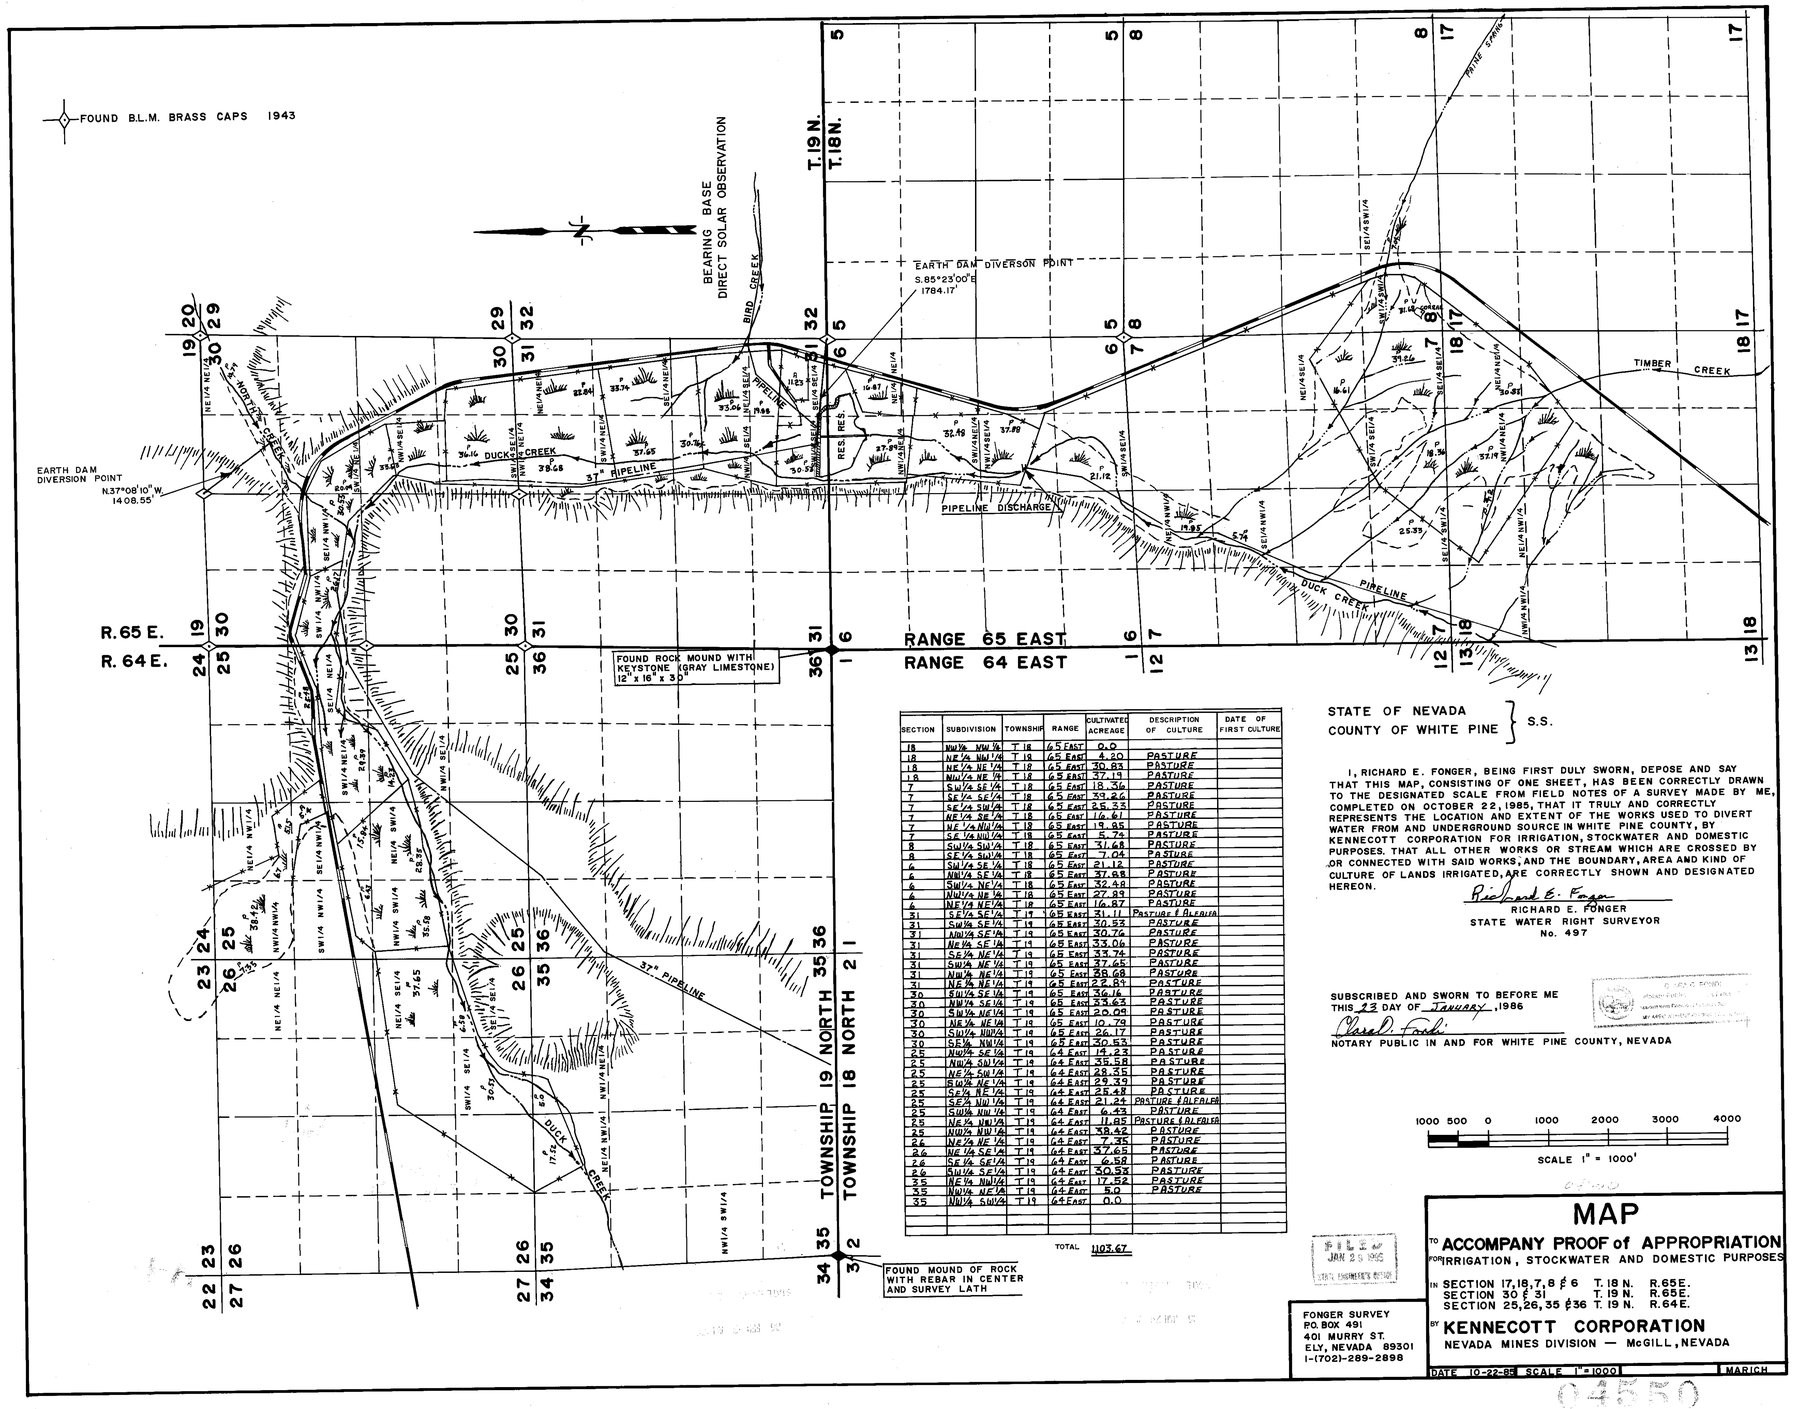

SECTION	SUBDIVISION	TOWNSHIP	RANGE	CULTIVATED ACREAGE	DESCRIPTION OF CULTURE	DATE OF FIRST CULTURE
18	NW¼ NW¼	T 18	65 EAST	0.0		
18	NE¼ NW¼	T 18	65 EAST	4.20	PASTURE	
18	NE¼ NE¼	T 18	65 EAST	30.83	PASTURE	
18	NW¼ NE¼	T 18	65 EAST	37.19	PASTURE	
7	SW¼ SE¼	T 18	65 EAST	18.36	PASTURE	
7	SE¼ SE¼	T 18	65 EAST	33.26	PASTURE	
7	SE¼ SW¼	T 18	65 EAST	25.33	PASTURE	
7	NE¼ SE¼	T 18	65 EAST	16.61	PASTURE	
7	NE¼ NW¼	T 18	65 EAST	19.95	PASTURE	
7	SE¼ NW¼	T 18	65 EAST	5.74	PASTURE	
8	SW¼ SW¼	T 18	65 EAST	31.68	PASTURE	
8	SE¼ SW¼	T 18	65 EAST	7.04	PASTURE	
6	SW¼ SE¼	T 18	65 EAST	21.12	PASTURE	
6	NW¼ SE¼	T 18	65 EAST	37.88	PASTURE	
6	SW¼ NE¼	T 18	65 EAST	32.48	PASTURE	
6	NW¼ NE¼	T 18	65 EAST	27.93	PASTURE	
6	NE¼ NE¼	T 18	65 EAST	16.87	PASTURE	
31	SE¼ SE¼	T 19	65 EAST	31.11	PASTURE & ALFALFA	
31	SW¼ SE¼	T 19	65 EAST	30.53	PASTURE	
31	NW¼ SE¼	T 19	65 EAST	30.76	PASTURE	
31	NE¼ SE¼	T 19	65 EAST	33.06	PASTURE	
31	SE¼ NE¼	T 19	65 EAST	33.74	PASTURE	
31	SW¼ NE¼	T 19	65 EAST	37.65	PASTURE	
31	NW¼ NE¼	T 19	65 EAST	38.68	PASTURE	
31	NE¼ NE¼	T 19	65 EAST	22.84	PASTURE	
30	SW¼ SE¼	T 19	65 EAST	36.16	PASTURE	
30	NW¼ SE¼	T 19	65 EAST	33.63	PASTURE	
30	SW¼ NE¼	T 19	65 EAST	20.09	PASTURE	
30	NE¼ NE¼	T 19	65 EAST	10.79	PASTURE	
30	SW¼ NW¼	T 19	65 EAST	26.17	PASTURE	
30	SE¼ NW¼	T 19	65 EAST	30.53	PASTURE	
25	NW¼ SE¼	T 19	64 EAST	14.23	PASTURE	
25	NW¼ SW¼	T 19	64 EAST	35.58	PASTURE	
25	NE¼ SW¼	T 19	64 EAST	28.35	PASTURE	
25	SW¼ NE¼	T 19	64 EAST	29.39	PASTURE	
25	SE¼ NE¼	T 19	64 EAST	25.48	PASTURE	
25	SE¼ NW¼	T 19	64 EAST	21.24	PASTURE & ALFALFA	
25	SW¼ NW¼	T 19	64 EAST	6.43	PASTURE	
25	NE¼ NW¼	T 19	64 EAST	11.85	PASTURE & ALFALFA	
25	NW¼ NW¼	T 19	64 EAST	38.42	PASTURE	
26	NE¼ NE¼	T 19	64 EAST	7.35	PASTURE	
26	NE¼ SE¼	T 19	64 EAST	37.65	PASTURE	
26	SE¼ SE¼	T 19	64 EAST	6.58	PASTURE	
26	SW¼ SE¼	T 19	64 EAST	30.53	PASTURE	
35	NE¼ NW¼	T 19	64 EAST	17.52	PASTURE	
35	NW¼ NE¼	T 19	64 EAST	5.0	PASTURE	
35	NW¼ SW¼	T 19	64 EAST	0.0		
			TOTAL	1103.67		

STATE OF NEVADA
COUNTY OF WHITE PINE } S.S.

I, RICHARD E. FONGER, BEING FIRST DULY SWORN, DEPOSE AND SAY THAT THIS MAP, CONSISTING OF ONE SHEET, HAS BEEN CORRECTLY DRAWN TO THE DESIGNATED SCALE FROM FIELD NOTES OF A SURVEY MADE BY ME, COMPLETED ON OCTOBER 22, 1985, THAT IT TRULY AND CORRECTLY REPRESENTS THE LOCATION AND EXTENT OF THE WORKS USED TO DIVERT WATER FROM AND UNDERGROUND SOURCE IN WHITE PINE COUNTY, BY KENNECOTT CORPORATION FOR IRRIGATION, STOCKWATER AND DOMESTIC PURPOSES. THAT ALL OTHER WORKS OR STREAM WHICH ARE CROSSED BY OR CONNECTED WITH SAID WORKS, AND THE BOUNDARY, AREA AND KIND OF CULTURE OF LANDS IRRIGATED, ARE CORRECTLY SHOWN AND DESIGNATED HEREON.

Richard E. Fonger
RICHARD E. FONGER
STATE WATER RIGHT SURVEYOR
No. 497

SUBSCRIBED AND SWORN TO BEFORE ME
THIS 13 DAY OF JANUARY, 1986

Sharel D. Fonger
NOTARY PUBLIC IN AND FOR WHITE PINE COUNTY, NEVADA

1000 500 0 1000 2000 3000 4000
SCALE 1" = 1000'

FILED
JAN 25 1986
STATE ENGINEER'S OFFICE

FONGER SURVEY
P.O. BOX 491
401 MURRY ST.
ELY, NEVADA 89301
1-(702)-289-2898

MAP

TO ACCOMPANY PROOF of APPROPRIATION
FOR IRRIGATION, STOCKWATER AND DOMESTIC PURPOSES

IN SECTION 17,18,7,8 & 6 T. 18 N. R.65E.
SECTION 30 & 31 T. 19 N. R.65E.
SECTION 25,26,35 & 36 T. 19 N. R.64E.

BY KENNECOTT CORPORATION
NEVADA MINES DIVISION — McGILL, NEVADA

DATE 10-22-85 SCALE 1" = 1000' MARCH

04550