1"=500'

T44N – R53E, MDB & M

CULTURAL MAP TABULATION

SECTION	SUB-DIVISION	TOWN SHIP	RANGE	CULTIVATED ACREAGE	DESCRIPTION OF CULTURE	DATE OF FIRST CULTURE
16	SE1/4SW1/4	T44N	R53E	8.00 AC	HARVEST	
16	SW1/4SW1/4	T44N	R53E	0.50 AC	HARVEST	
16	SW1/4SE1/4	T44N	R53E	12.60 AC	HARVEST	
16	NW1/4SE1/4	T44N	R53E	3.30 AC	HARVEST	
21	NE1/4NW1/4	T44N	R53E	10.60 AC	HARVEST	
21	SE1/4NW1/4	T44N	R53E	5.30 AC	HARVEST	

TOTAL CULTIVATED ACREAGE = 40.30 AC
ALL CULTURE SHOWN AS HARVEST IS MEADOW HAY

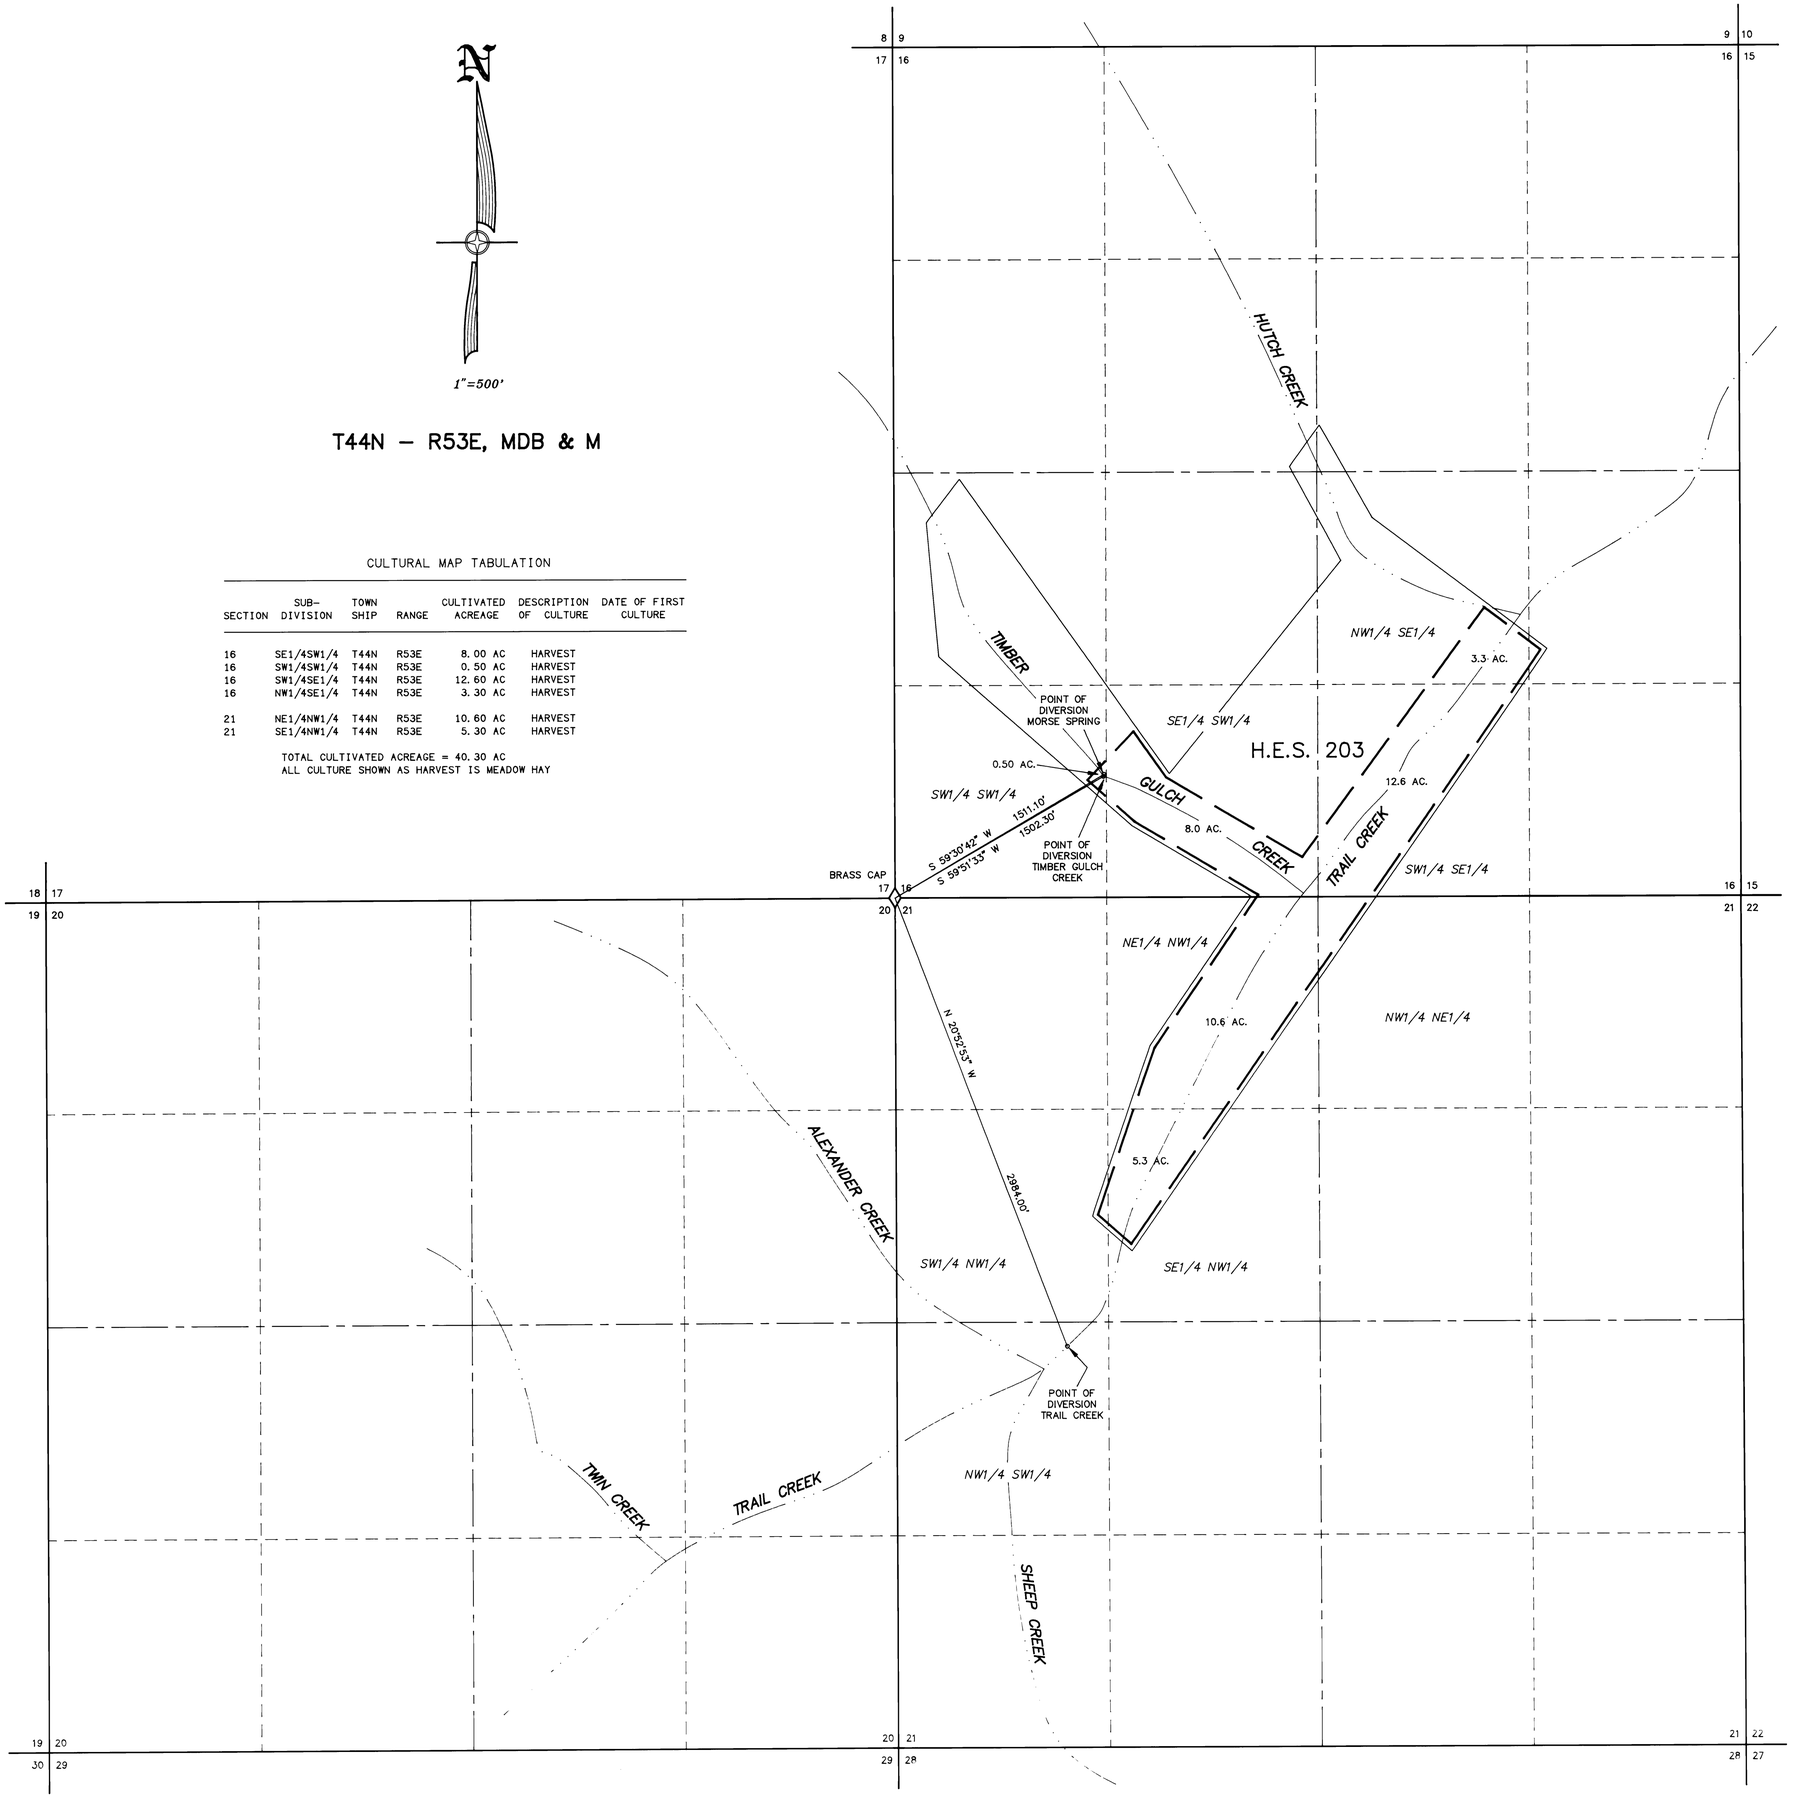

STATE OF NEVADA }
COUNTY OF ELKO } SS.

I, ROBERT E. MORLEY, BEING FIRST DULY SWORN, DEPOSE AND SAY THAT THIS MAP, CONSISTING OF ONE SHEET, HAS BEEN CORRECTLY DRAWN TO THE DESIGNATED SCALE FROM EXISTING MAPS AND FIELD NOTES OF A SURVEY MADE BY ALAN S. BOYACK, STATE WATER RIGHTS SURVEYOR NO. 358, BETWEEN THE 25TH DAY OF AUGUST AND THE 26TH DAY OF AUGUST, 1976; THAT IT TRULY AND CORRECTLY REPRESENTS THE PROPOSED LOCATION AND EXTENT OF THE WORKS, AS THEY WERE SHOWN ON SAID 1976 MAPS AND SURVEY, USED TO DIVERT WATER FROM TRAIL CREEK, TIMBER GULCH CREEK, AND MORSE SPRING IN ELKO COUNTY, BY ESTELLA L. MORSE, FOR IRRIGATION AND DOMESTIC PURPOSES. THAT THE POINT OF DIVERSION, THE APPROXIMATE LOCATION AND SIZE OF THE DIVERTING CHANNEL OR OTHER CONDUIT, THE PLACE AND MANNER OF USE, AND THE LOCATION AND NAMES OF ALL OTHER WORKS OR STREAMS WHICH ARE CROSSED BY OR CONNECTED WITH THE SAID WORKS, AND THE BOUNDARY, AREA AND KIND OF CULTURE OF LANDS IRRIGATED, ARE CORRECTLY SHOWN AND DESIGNATED THEREON.

Robert E. Morley
STATE WATER RIGHT SURVEYOR NO. 668

PROFESSIONAL LAND SURVEYOR ROBERT E. MORLEY 11/22/94 No.6203 STATE OF NEVADA

SUBSCRIBED AND SWORN TO BEFORE ME THIS 22nd DAY OF November, 1994

Linda L. Reynolds
NOTARY PUBLIC IN AND FOR ELKO COUNTY, NEVADA.

NOTES :

1) THIS MAP IS SUBMITTED IN SUPPORT OF PROOF NO.'S 04551, 04552, AND 04553.

2) BASIS OF BEARINGS : TRUE NORTH USING A MAGNETIC DECLINATION OF 17 DEGREES 30 MINUTES EAST AS DETERMINED ON THE DATE OF THE SURVEY.

3) THIS MAP WAS PREPARED FROM THE MAP PREPARED BY ALAN S. BOYACK, NEVADA STATE WATER RIGHTS SURVEYOR NO. 358 AND THE SURVEY PERFORMED BY HIM ON THE 25TH AND 26TH DAY OF AUGUST, 1976, IN SUPPORT OF APPLICATIONS 30758 THROUGH 30763. IT WAS NECESSARY FOR THIS SURVEYOR TO MODIFY THE EXISTING MAP OF RECORD IN ORDER TO TABULATE THE CULTIVATED ACREAGE AS SHOWN.

500 0 500 1000 1500 2000

SCALE: 1"=500'

MAP TO ACCOMPANY PROOF OF APPROPRIATION
FOR
IRRIGATION AND DOMESTIC PURPOSES
BY
ESTELLA L. MORSE
FROM
TRAIL CREEK, TIMBER GULCH CREEK,
AND MORSE SPRING
ELKO COUNTY, NEVADA

HIGH DESERT ENGINEERING
640 IDAHO STREET
ELKO, NEVADA 89801
(702) 738-4053

W94028

04553 04552 04551