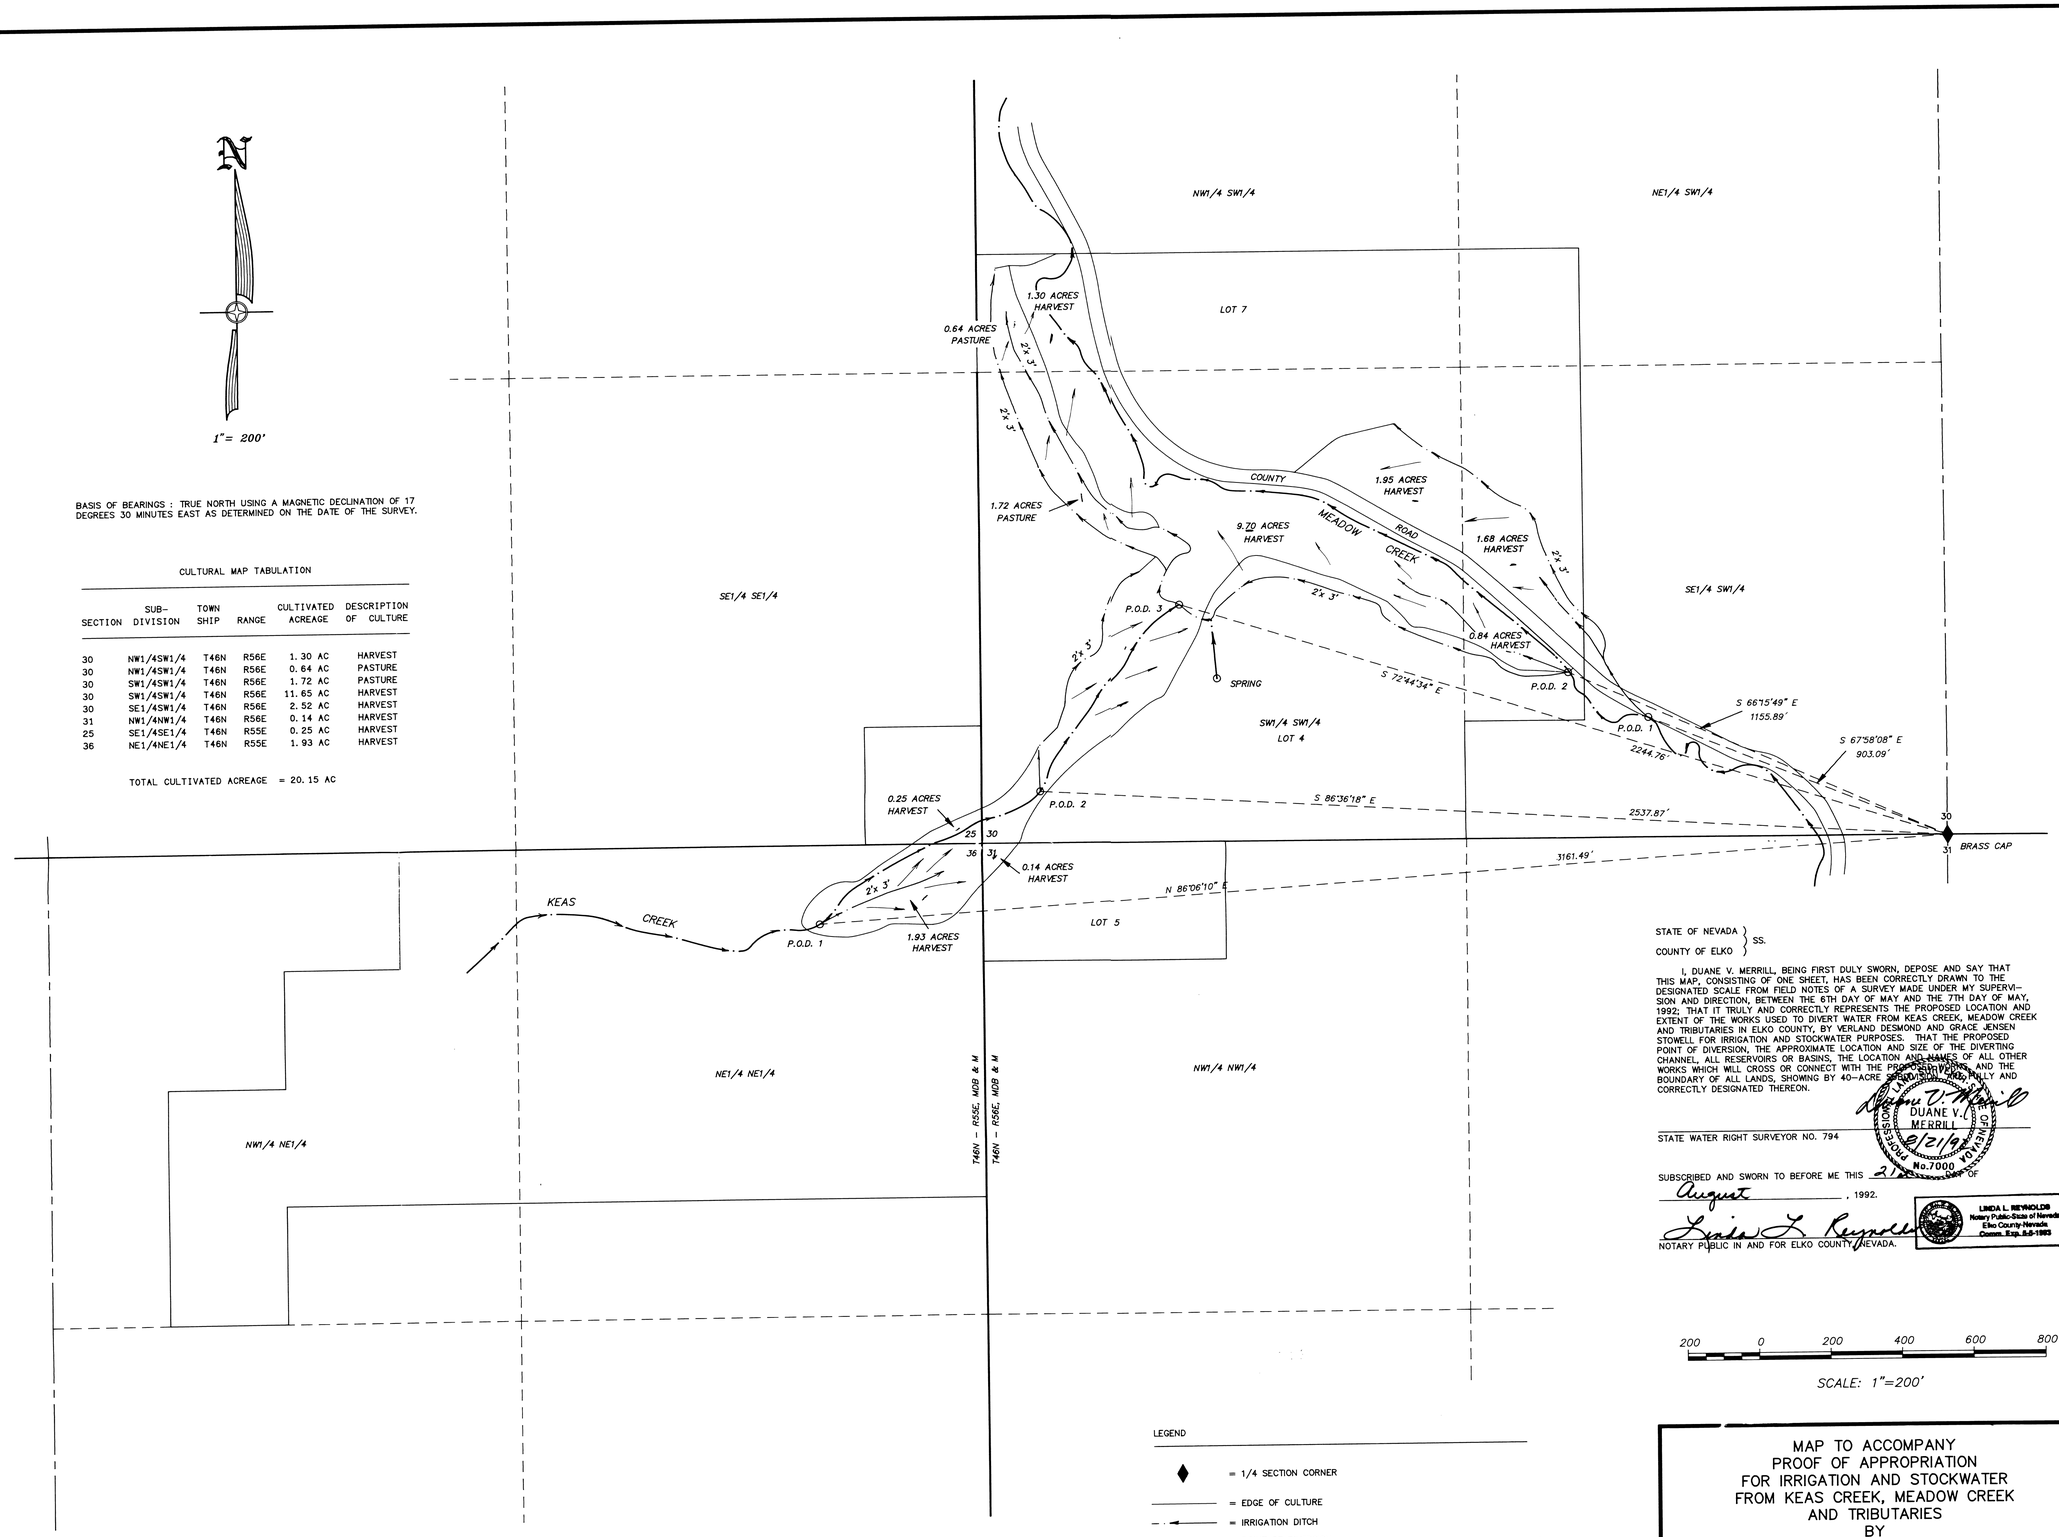

BASIS OF BEARINGS : TRUE NORTH USING A MAGNETIC DECLINATION OF 17 DEGREES 30 MINUTES EAST AS DETERMINED ON THE DATE OF THE SURVEY.

CULTURAL MAP TABULATION

SECTION	SUB-DIVISION	TOWN SHIP	RANGE	CULTIVATED ACREAGE	DESCRIPTION OF CULTURE
30	NW1/4SW1/4	T46N	R56E	1.30 AC	HARVEST
30	NW1/4SW1/4	T46N	R56E	0.64 AC	PASTURE
30	SW1/4SW1/4	T46N	R56E	1.72 AC	PASTURE
30	SW1/4SW1/4	T46N	R56E	11.65 AC	HARVEST
30	SE1/4SW1/4	T46N	R56E	2.52 AC	HARVEST
31	NW1/4NW1/4	T46N	R56E	0.14 AC	HARVEST
25	SE1/4SE1/4	T46N	R55E	0.25 AC	HARVEST
36	NE1/4NE1/4	T46N	R55E	1.93 AC	HARVEST

TOTAL CULTIVATED ACREAGE = 20.15 AC

STATE OF NEVADA }
COUNTY OF ELKO } SS.

I, DUANE V. MERRILL, BEING FIRST DULY SWORN, DEPOSE AND SAY THAT THIS MAP, CONSISTING OF ONE SHEET, HAS BEEN CORRECTLY DRAWN TO THE DESIGNATED SCALE FROM FIELD NOTES OF A SURVEY MADE UNDER MY SUPERVI-SION AND DIRECTION, BETWEEN THE 6TH DAY OF MAY AND THE 7TH DAY OF MAY, 1992; THAT IT TRULY AND CORRECTLY REPRESENTS THE PROPOSED LOCATION AND EXTENT OF THE WORKS USED TO DIVERT WATER FROM KEAS CREEK, MEADOW CREEK AND TRIBUTARIES IN ELKO COUNTY, BY VERLAND DESMOND AND GRACE JENSEN STOWELL FOR IRRIGATION AND STOCKWATER PURPOSES. THAT THE PROPOSED POINT OF DIVERSION, THE APPROXIMATE LOCATION AND SIZE OF THE DIVERTING CHANNEL, ALL RESERVOIRS OR BASINS, THE LOCATION AND NAMES OF ALL OTHER WORKS WHICH WILL CROSS OR CONNECT WITH THE PROPOSED WORKS, AND THE BOUNDARY OF ALL LANDS, SHOWING BY 40-ACRE SUBDIVISIONS, FULLY AND CORRECTLY DESIGNATED THEREON.

DUANE V. MERRILL
STATE WATER RIGHT SURVEYOR NO. 794

PROFESSIONAL LAND SURVEYOR DUANE V. MERRILL 8/21/92 No.7000 STATE OF NEVADA

SUBSCRIBED AND SWORN TO BEFORE ME THIS 21 DAY OF August, 1992.

Linda L. Reynolds
NOTARY PUBLIC IN AND FOR ELKO COUNTY, NEVADA.

LINDA L. REYNOLDS Notary Public-State of Nevada Elko County-Nevada Comm. Exp. 8-5-1993

200 0 200 400 600 800
SCALE: 1"=200'

LEGEND

- ♦ = 1/4 SECTION CORNER
- = EDGE OF CULTURE
- = IRRIGATION DITCH
- P.O.D. = POINT OF DIVERSION
- = NATURAL CREEK CHANNEL

FILED
SEP 3 1992
STATE ENGINEER'S OFFICE

MAP TO ACCOMPANY
PROOF OF APPROPRIATION
FOR IRRIGATION AND STOCKWATER
FROM KEAS CREEK, MEADOW CREEK
AND TRIBUTARIES
BY
VERLAND DESMOND AND GRACE JENSEN STOWELL
ELKO COUNTY, NEVADA

HIGH DESERT ENGINEERING
640 IDAHO STREET
ELKO, NEVADA 89801
(702) 738-4053

W92017

04563 04562