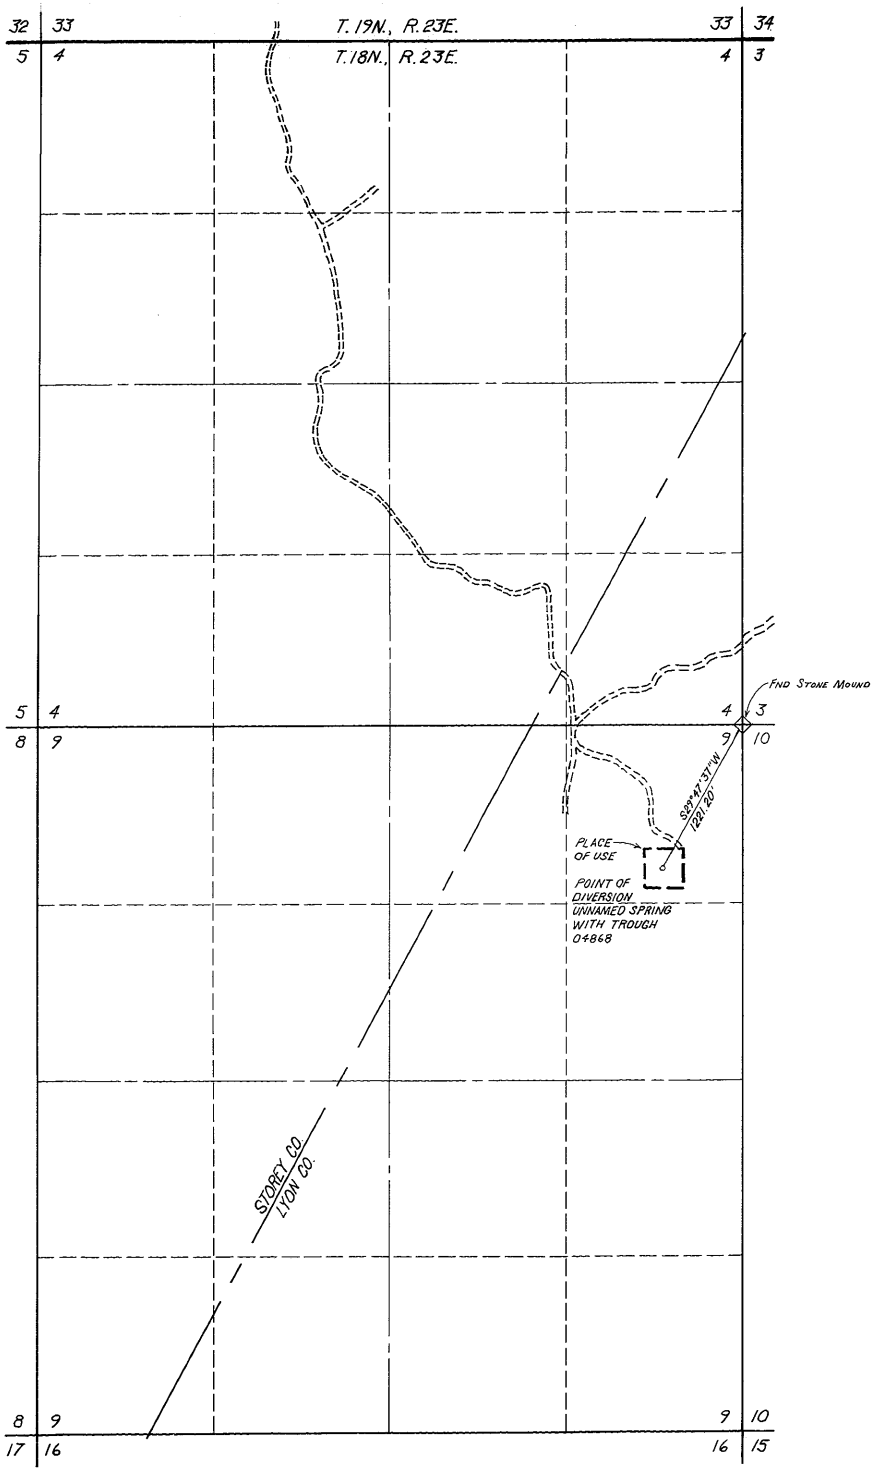


BASIS OF BEARING: SOLAR OBSERVATION, 25 JULY 1989

STATE OF NEVADA
COUNTY OF WASHOE SS

I, RICHARD W. ARDEN, being first duly sworn, depose and say that this map, consisting of one sheet, has been correctly drawn to the designated scale from field notes of a survey made by me, or under my supervision and direction, between the 25th day of July and the 13th day of September, 1989; that it truly and correctly represents the proposed extent and location of the works used to divert water from an unnamed spring for stockwater purposes; that all other works or streams which are crossed by or connected with said works, the boundary area and the kind of culture of lands irrigated are correctly shown and designated hereon.

RICHARD W. ARDEN
STATE WATER RIGHT SURVEYOR NO. 307

Subscribed and sworn to before me on this 9th day of January, 1990

NOTARY PUBLIC

GAROL ANN ADAMS
NOTARY PUBLIC, STATE OF NEVADA
APPOINTMENT RECORDED IN WASHOE CO.
MY APPOINTMENT EXPIRES JUNE 23, 1991

500 0 500 1000 1500
SCALE: 1"=500'

FILED
JAN 10 1990
STATE ENGINEER'S OFFICE

'90 JAN 10 P2:19
STATE ENGINEER'S OFFICE

**MAP TO ACCOMPANY**
**PROOF OF APPROPRIATION 04868**
**FOR STOCKWATER PURPOSES**
**BY ASAMERA MINERALS (U.S.), INC.**
**FROM AN UNNAMED SPRING**
**IN LYON COUNTY, NEVADA**

SEA
950 INDUSTRIAL WAY
SPARKS, NEVADA

JOB NO. 1923-01-1
DATE 23 AUG. 1989
DR. JDS

04868