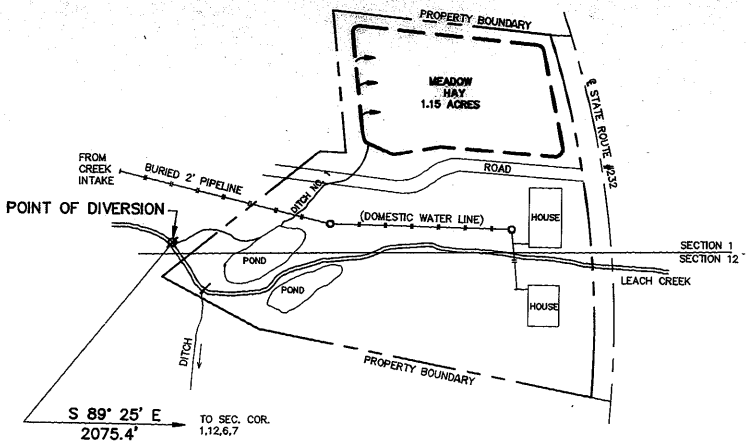

A/1 DETAIL
SCALE: 1"=100'

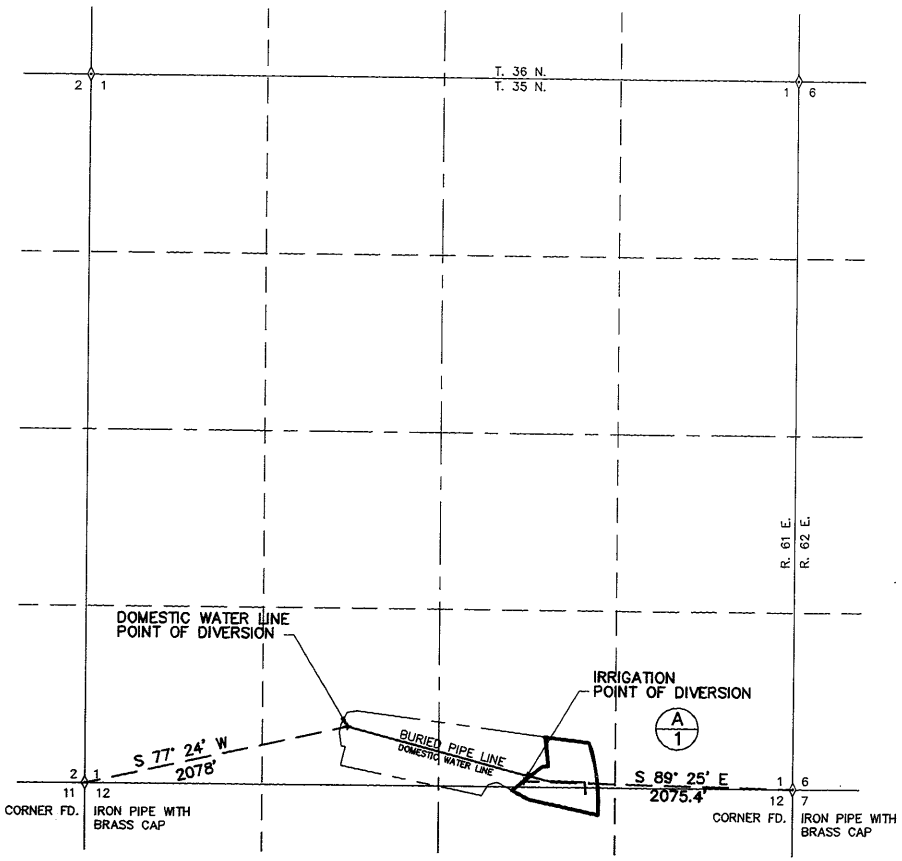

STATE OF NEVADA
COUNTY OF ELKO } ss.

I, William A. Nisbet, being first duly sworn, depose and say that this map, consisting of one sheet, has been drawn to the designated scale from a survey, made under my supervision and direction, completed on the 31st day of October, 1988 ; that it truly and correctly represents the proposed location and extent of the works used to divert water from LEACH CREEK in Elko County by JOE DAVID SWABB for IRRIGATION, STOCKWATER & DOMESTIC PURPOSES. That the proposed point of diversion, the approximate location and the size of the diverting channel or other conduit, the place of use, and the location and names of all other works and streams which are crossed by or connected with said works, are fully and correctly designated theron.

William A. Nisbet
STATE WATER RIGHT SURVEYOR NO. 448

Subscribed and sworn before me this 7th day of December, 1988.
NOTARY PUBLIC in and for ELKO COUNTY, NEVADA

LEORA BERNADOT
Notary Public - State of Nevada
Elko County, Nevada
Commission Expires May 2, 1990

Leora Bernadot

BASIS OF BEARING: The south line of section 1, T. 35 N, R. 61 E., as 'East' on official plat of said township. approved June 19, 1949

N

T. 35 N., R. 61 E.
M.D.M.

'89 OCT -6 AM 11:42
STATE ENGINEER'S OFFICE

0 500 1000 1500
SCALE: 1"=500'

FILED
OCT 6 1989
STATE ENGINEER'S OFFICE

04947

NO.	BY	DATE	DESCRIPTION	CHK'D	APP'D

REVISIONS

DRAWN BY | REVIEWED BY
JOB NO. 2036.001 | DATE

MAP
TO ACCOMPANY PROOF OF APPROPRIATION OF WATER FOR IRRIGATION, STOCKWATER, & DOMESTIC PURPOSES

by **JOE DAVID SWABB**

from LEACH CREEK

CLOVER VALLEY, ELKO COUNTY, NEVADA

CHILTON Engineering and Surveying, LTD
421 Court Street
(702) 738-2121 Elko, Nevada 89801

W-88016

04947