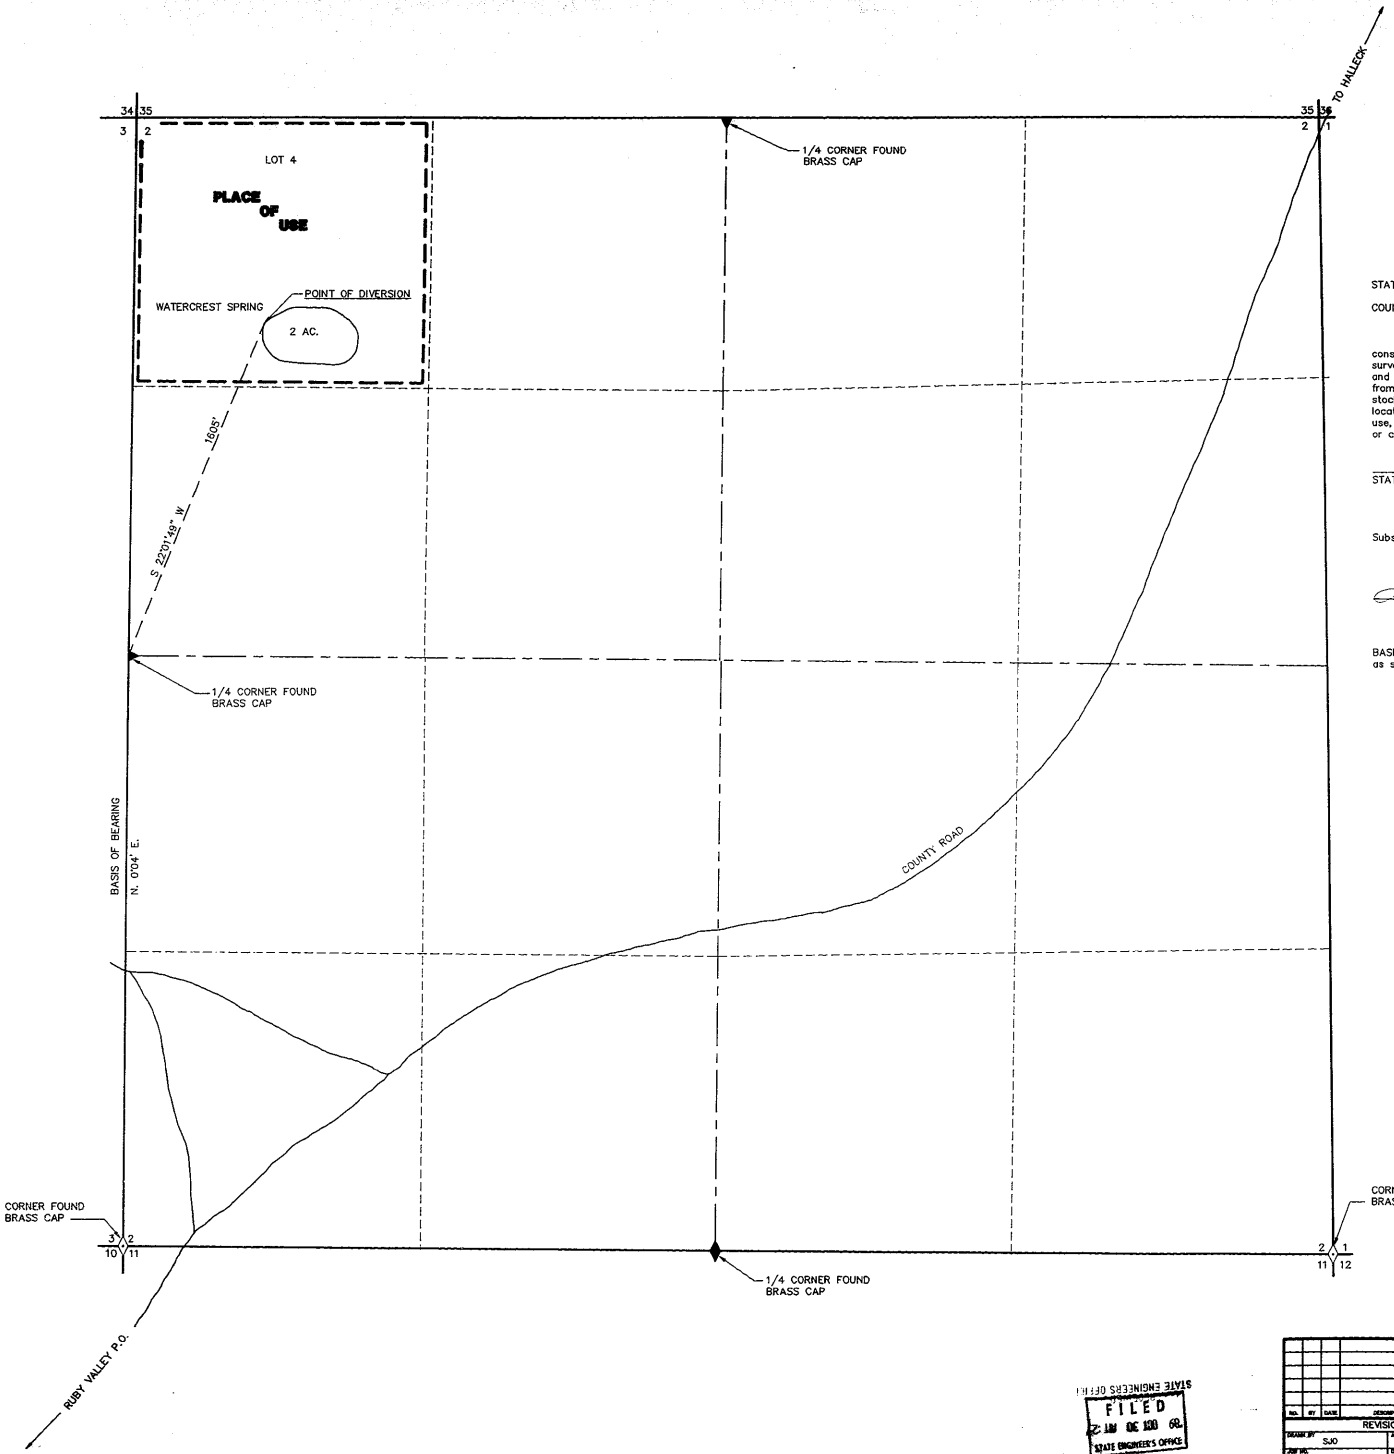

CULTURAL MAP TABULATION						
SECTION	SUB-DIVISION	TOWN-SHIP	RANGE	CULTIVATED ACREAGE	DESCRIPTION OF CULTURE	DATE OF FIRST CULTURE
2	LOT 4	31 N	59 E	2.0	MEADOW PASTURE	

STATE OF NEVADA
ss.
COUNTY OF ELKO

I, William A. Nisbet, being first duly sworn, depose and say that this map, consisting of one sheet, has been drawn to the designated scale from field notes of a survey made by Mark Chilton, completed on the 12th day of May, 1970; that it truly and correctly represents the location and extent of the works used to divert water from WATERCREST SPRING, in ELKO COUNTY, by JAMES K. AND DORTHY STONIER for irrigation stockwatering, and domestic purposes. That the points of diversion, the approximate location and size of the diverting channels or other conduit, the place and manner of use, and the locations and names of all other streams or streams which are crossed by, or connected with said works, are fully and correctly designated thereon.

William A. Nisbet
STATE WATER RIGHT SURVEYOR NO. 448

PROFESSIONAL LAND SURVEYOR STATE OF NEVADA
WILLIAM A. NISBET
10/27/89
No. 3805

Subscribed and sworn to before me this 27 day of Oct, 1989.

Leora Bernadot

LEORA BERNADOT
Notary Public - State of Nevada
Elko County, Nevada
Commission Expires May 2, 1990

BASIS OF BEARINGS: WesT line of Sec. 2, T. 31 N., R. 59 E., M.D.M., as shown on the dependent resurvey plat of said township.

N

T. 31 N., R. 59 E., MDM

0 300 600 900
SCALE: 1"=300'

04991

MAP

TO ACCOMPANY PROOF OF APPROPRIATION OF WATER

FOR

IRRIGATION, STOCKWATERING, AND DOMESTIC PURPOSES

BY

JAMES K. AND DORTHY A. STONIER

FROM

WATERCREST SPRING IN ELKO COUNTY, NEVADA

NO.	BY	DATE	DESCRIPTION	CHK'D	APP'D

REVISIONS

DRAWN BY: SJO
APPROVED BY: WAN
JOB NO.: 2037.001
DATE: 10-27-89

CHILTON Engineering and Surveying, LTD
421 Court Street
(702) 738-2121 Elko, Nevada 89801

N89026 1/1

FILED
OCT 30 1989
STATE ENGINEER'S OFFICE

04991