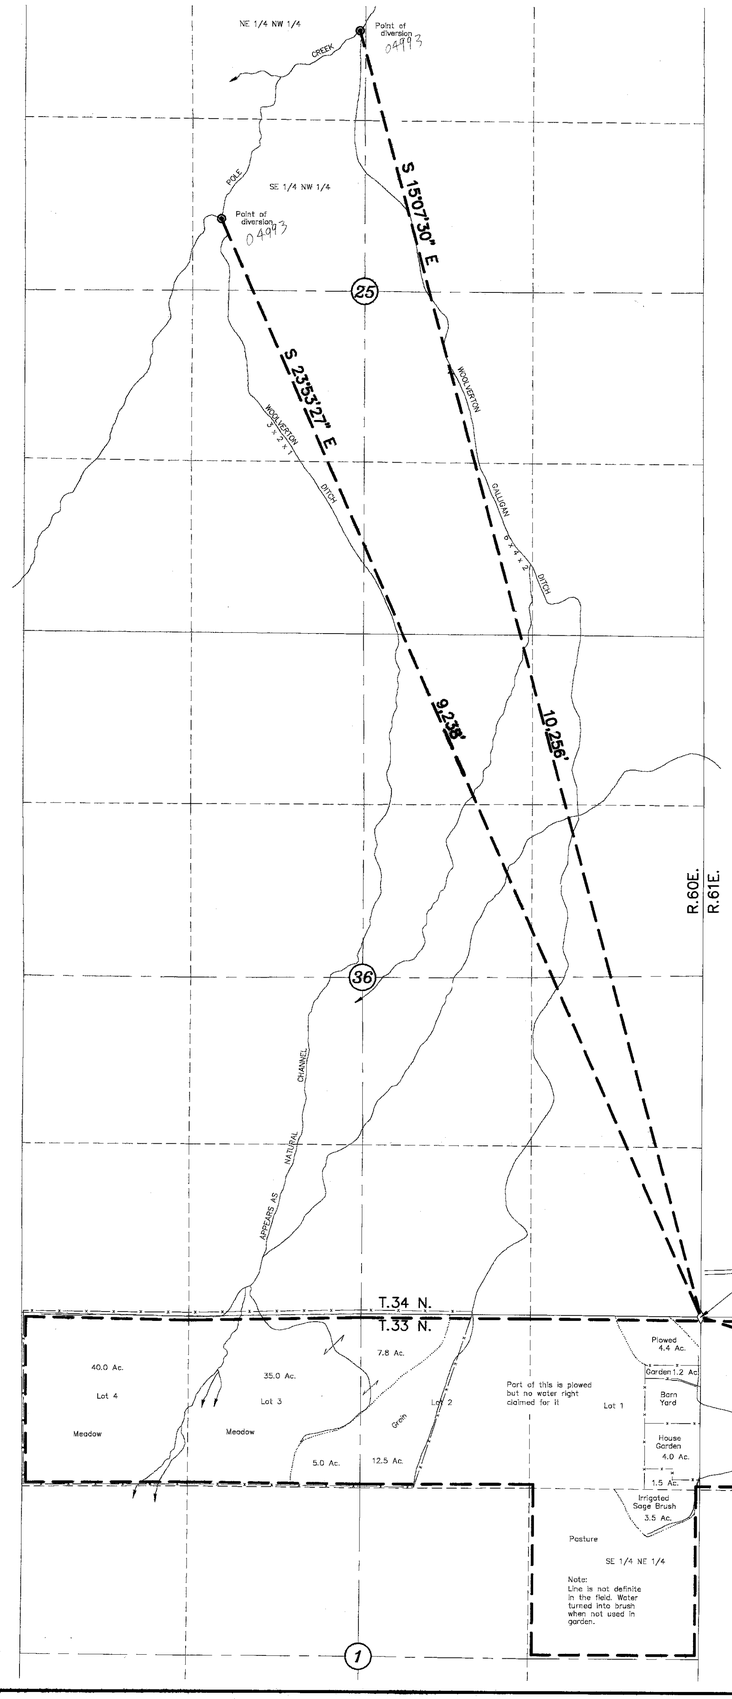

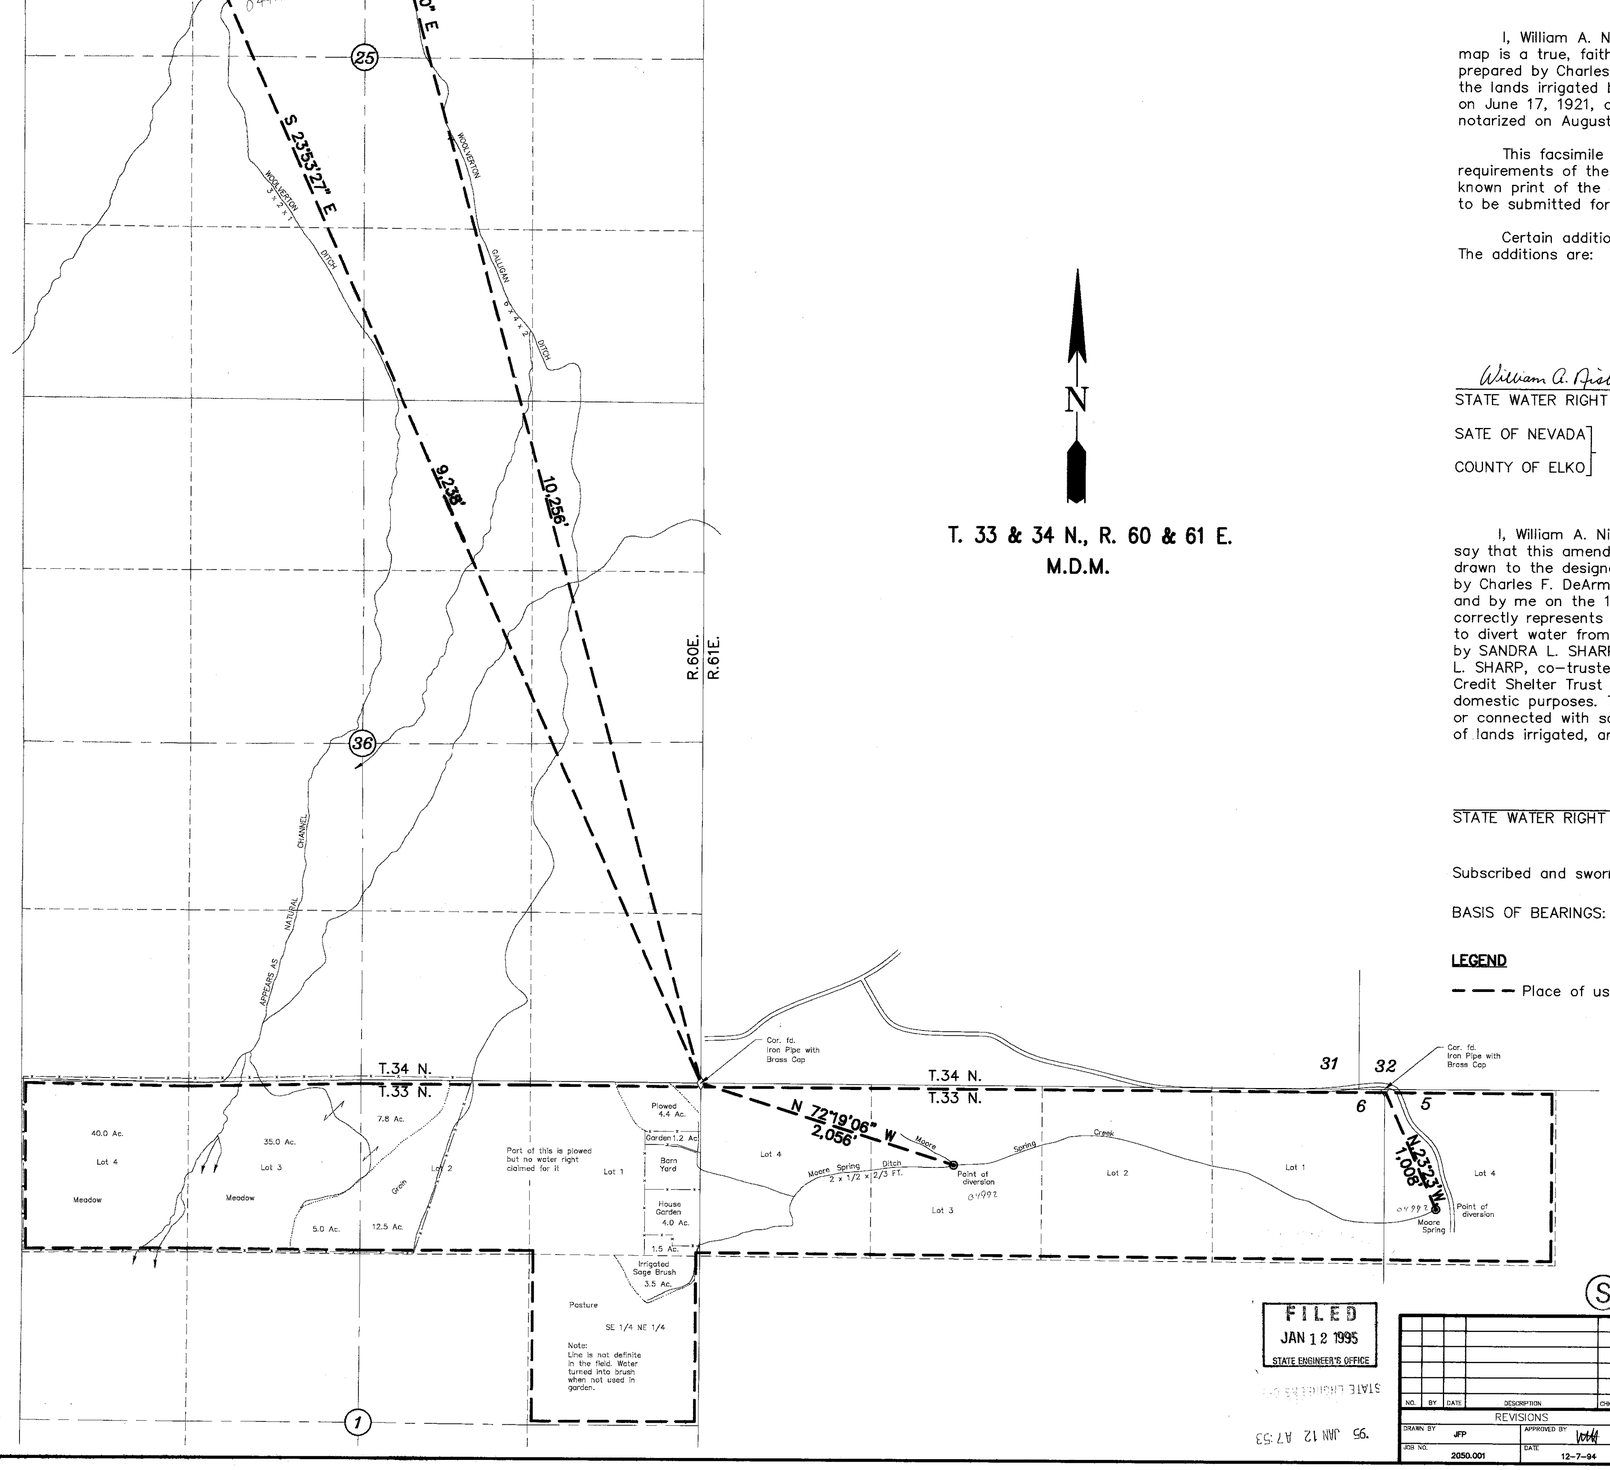

T. 33 & 34 N., R. 60 & 61 E.
M.D.M.

SECTION	SUB-DIVISION	TOWN-SHIP	RANGE	CULTIVATED ACREAGE	DESCRIPTION OF CULTURE	DATE OF FIRST CULTURE
1	LOT 1	33	60	4.4	PLOWED	
1	LOT 1	33	60	5.2	GARDEN	
1	LOT 1	33	60	1.5	SAGE	
1	LOT 2	33	60	12.5	GRAIN	
1	LOT 2	33	60	7.8	MEADOW	
1	LOT 3	33	60	5.0	GRAIN	
1	LOT 3	33	60	35.0	MEADOW	
1	LOT 4	33	60	40.0	MEADOW	
1	SE NE	33	60	3.5	SAGE	

I, William A. Nisbet, do hereby solemnly swear that this map is a true, faithful, and accurate reproduction of a map prepared by Charles F. DeArmond, and signed by him, to represent the lands irrigated by W.J. Woolverton. The Survey was completed on June 17, 1921, and the surveyor's affidavit was signed and notarized on August 10, 1921.

This facsimile map is made to conform to current mapping requirements of the Division of Water Resources, as the only known print of the original map is too frail and of inferior paper to be submitted for the intended purpose.

Certain additions are made to this map by the undersigned. The additions are:

A) Bearing and distance ties from point of diversion to a public land corner.
B) Cultural tabulations divided by 40-acre subdivisions.

William A. Nisbet
STATE WATER RIGHT SURVEY NO. 448

PROFESSIONAL LAND SURVEYOR-STATE OF NEVADA
WILLIAM A. NISBET
1/06/95
No. 3805

SATE OF NEVADA]
COUNTY OF ELKO] ss.

I, William A. Nisbet, being first duly sworn, depose and say that this amended map, consisting of one sheet, has been drawn to the designated scale from field notes of a survey made by Charles F. DeArmond, as noted in the adjoining statement and by me on the 18th day of October, 1994, that it truly and correctly represents the location and extent of the works used to divert water from POLE CREEK and MOORE SPRING & MOORE CREEK by SANDRA L. SHARP (1/2 interest) and SANDRA L. SHARP and RANDALL L. SHARP, co-trustees of the LESLIE B. SHARP Testamentary Trust I – Credit Shelter Trust (1/2 interest), for irrigation, stockwatering and domestic purposes. That all other works or streams which are crossed by or connected with said works, and the boundary, area and kind of culture of lands irrigated, are correctly shown and designated hereon.

STATE WATER RIGHT SURVEYOR NO.448

Subscribed and sworn to before me this 6 day of January, 1995.

BASIS OF BEARINGS: Magnetic, var. 16° E.

Coralee Griswold

CORALEE GRISWOLD
NOTARY PUBLIC
STATE OF NEVADA
ELKO COUNTY
My Comm. Expires JUL 12, 1998

LEGEND

– – – Place of use boundary

FILED
JAN 12 1995
STATE ENGINEER'S OFFICE

95 JAN 12 A7:53
STATE ENGINEERS OFFICE

NO.	BY	DATE	DESCRIPTION	CK'D	APP'D

REVISIONS

DRAWN BY: JFP	APPROVED BY:
JOB NO.: 2050.001	DATE: 12-7-94

S

#s 04992 & 04993

AMENDED MAP
TO ACCOMPANY APPROPRIATION OF WATER

FOR IRRIGATION, STOCKWATERING AND DOMESTIC PURPOSES
FROM POLE CREEK AND MOORE SPRING & MOORE CREEK
BY SANDRA L. SHARP (1/2 interest) and SANDRA L. SHARP and RANDALL L. SHARP, co-trustees of the LESLIE B. SHARP Testamentary Trust I – Credit Shelter Trust (1/2 interest)
IN ELKO COUNTY

CHILTON Engineering and Surveying, LTD
421 Court Street
(702) 738-2121 Elko, Nevada 89801

W94047 1/1

04993 04992

D:\2050001\W94047 Fri Jan 6 16:00:31 1995