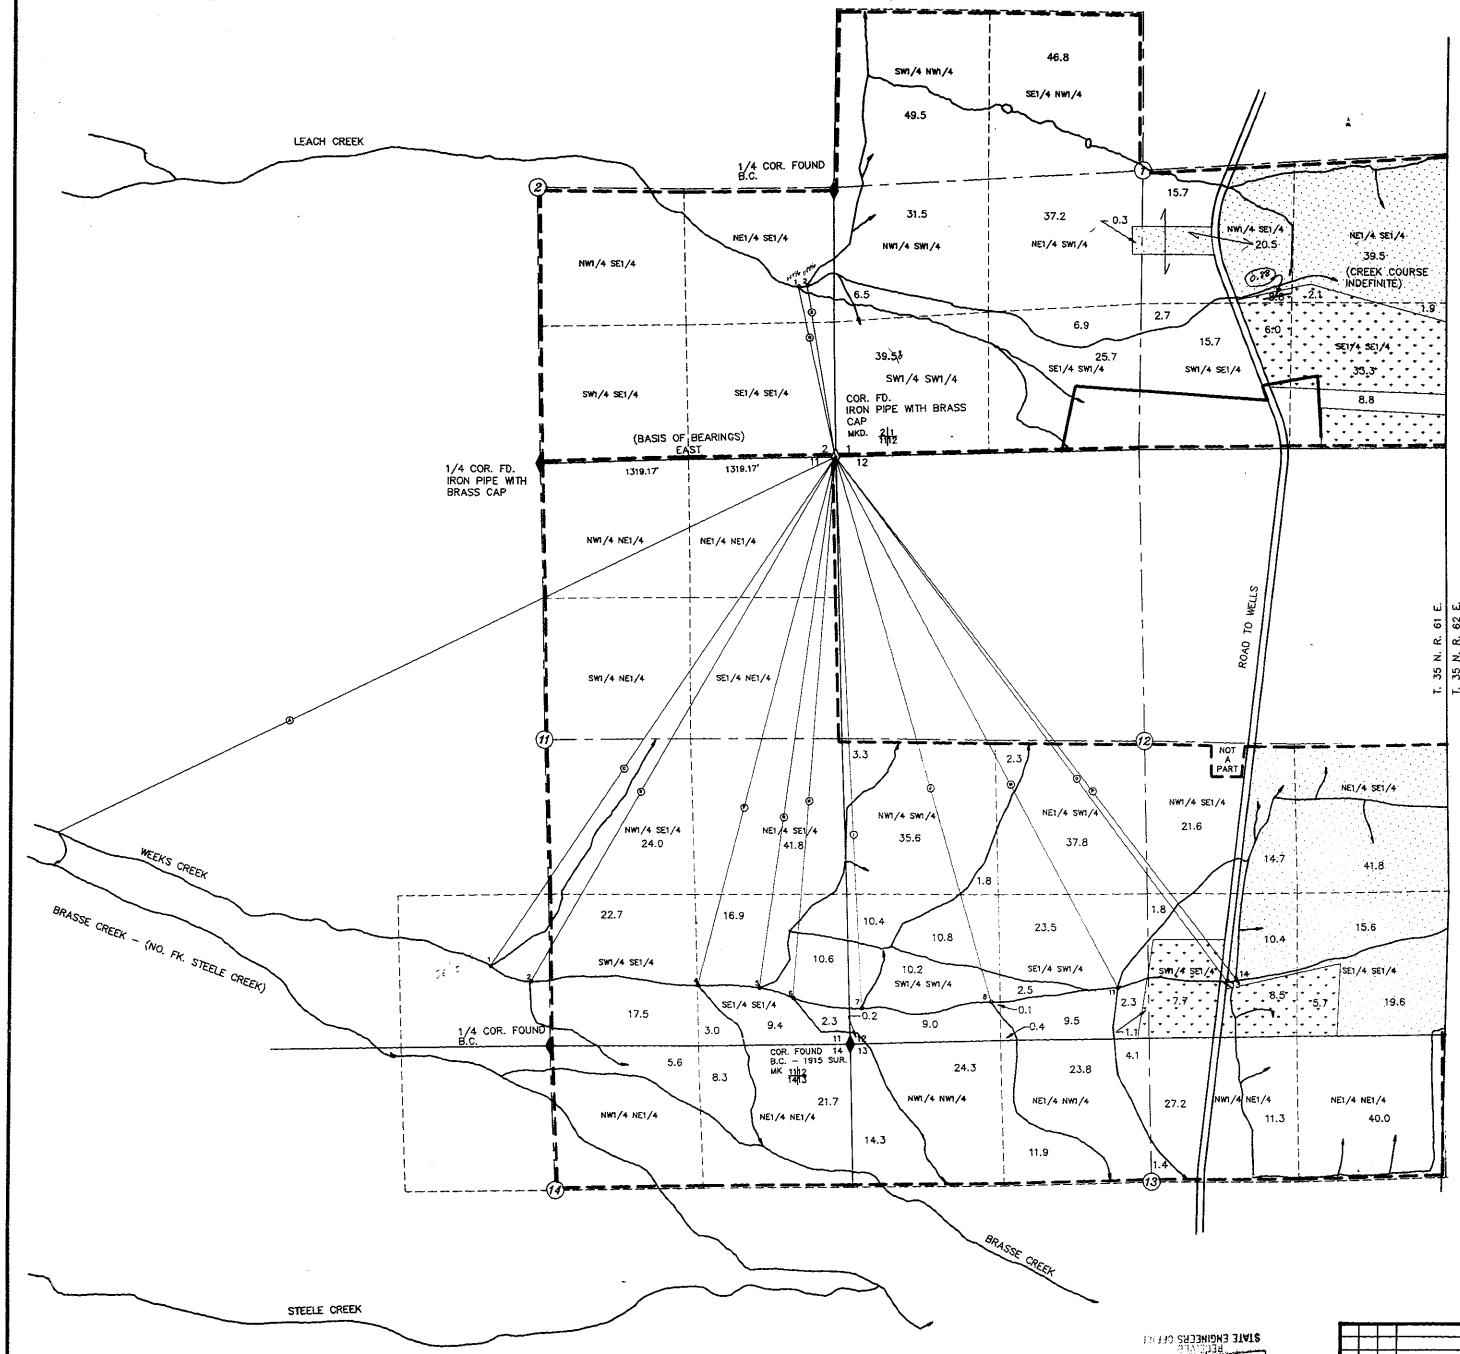

STATE OF NEVADA
ss.
COUNTY OF ELKO

I, William A. Nisbet, being first duly sworn, depose and say that this map, consisting of three sheets, has been drawn to the designated scale from field notes and U.S. Dept. of Agriculture Aerial Photographs. Said field notes represent a survey, made under my supervision and direction, completed on the 22nd day of July,1989; that it truly and correctly represents the location and extent of the works used to divert water from BRASSE CREEK, WEEKS CREEK, and LEACH CREEK, in ELKO COUNTY by MRS. VENNA BALLARD AND BALLARD RANCHES FOR IRRIGATION, STOCKWATERING AND DOMESTIC PURPOSES. That the proposed points of diversion, the approximate location and size of the diverting channels, locations and description of all measuring devices, the locations and extent of lands owned or controlled by the claimant upon which water claimed is used, together with the area and kind of of culture in each 40 acre subdivision, and the locations and names of all other works or streams which are crossed by or connected with said works are fully and correctly designated thereon.

William A. Nisbet
STATE WATER RIGHT SURVEYOR NO. 448

PROFESSIONAL LAND SURVEYOR STATE OF NEVADA WILLIAM A. NISBET No. 3805

Subscribed and sworn to before me this 27th day of Oct 1989.

Leora Bernadot

LEORA BERNADOT
Notary Public - State of Nevada
Elko County, Nevada
Commission Expires May 2, 1990

BASIS OF BEARINGS: Magnetic, var. 16° E.

MAP KEY FOR POINTS OF DIVERSION

BASIS OF BEARING: SECT. COR. 2 11 12 TO 1/4 COR. SECT. 2 1, "WEST"
1915 GOVERNMENT LAND OFFICE

MAP KEY	WATER SOURCE	DITCH	CORNER TIES BEARING	CORNER TIES DISTANCE	DITCHES & LATERALS CAPACITY	DITCHES & LATERALS DIMENSIONAL (WIDTH DEPTH)
C	WEEKS CREEK	#1	N 35°43' E	5541'	100% OF ANNUAL FLOW	5' X 2'
D	WEEKS CREEK	#2	N 31°44' E	5494'	" "	4' X 2'
F	WEEKS CREEK	#4	N 16°08' E	4901'	" "	4' X 2'
G	WEEKS CREEK	#5	N 09°40' E	4774'	" "	4' X 2'
H	WEEKS CREEK	#6	N 05°54' E	4810'	" "	4' X 2'
I	WEEKS CREEK	#7	N 01°12' W	4916'	" "	4' X 2'
J	WEEKS CREEK	#8	N 14°27' W	5040'	" "	4' X 2'
M	WEEKS CREEK	#11 & #12	N 26°37' W	5355'	" "	4' X 2'
O	WEEKS CREEK	#13	N 35°02' W	5822'	" "	5' X 2'
P	WEEKS CREEK	#14	N 36°09' W	5832'	" "	4' X 2'
Q	LEACH CREEK	#1	S 10°52' E	1576'	50% OF ANNUAL FLOW	15' X 2 1/2"
R	LEACH CREEK	#2	S 07°56' E	1596'	" "	5' X 2 1/2"

LEGEND

- HARVEST CROP
- MEADOW PASTURE
- DIVERSIFIED PASTURE

N

0 600 1200 2400
SCALE: 1"=600'

04996-77

MAP

TO ACCOMPANY PROOF OF APPROPRIATION OF WATER
FOR
IRRIGATION, STOCK-WATERING, AND DOMESTIC PURPOSES
BY
VENNA BALLARD AND BALLARD RANCHES
FROM
BRASSE CREEK, WEEKS CREEK, AND LEACH CREEK
CLOVER VALLEY, ELKO COUNTY, NEVADA

NO.	BY	DATE	DESCRIPTION	CHK'D	APP'D

REVISIONS

DRAWN BY SJO — APPROVED BY
JOB NO. 2045.001 — DATE 10-19-89

CHILTON Engineering and Surveying, LTD
421 Court Street
(702) 738-2121 Elko, Nevada 89801

W89023 1/3

04997 04996

WEEKS CREEK
DITCH 1

1/4 1/4	SECTION	T	R	HARVEST CROP	MEADOW PASTURE	DIVERSIFIED PASTURE
SW SE	11	35	61			22.7
SE SE	11	35	61			16.9
NE SE	11	35	61			41.8
NW SE	11	35	61			24.0
NW SW	12	35	61			3.3

DITCH 2

1/4 1/4	SECTION	T	R	HARVEST CROP	MEADOW PASTURE	DIVERSIFIED PASTURE
SW SE	11	35	61			17.5
SE SE	11	35	61			3.0
NW NE	14	35	61			5.6
NE NE	14	35	61			8.3

DITCH 4

1/4 1/4	SECTION	T	R	HARVEST CROP	MEADOW PASTURE	DIVERSIFIED PASTURE
SE SE	11	35	61			9.4
NE NE	14	35	61			21.7
SW SW	12	35	61			.2
NW NW	13	35	61			14.3

DITCH 5

1/4 1/4	SECTION	T	R	HARVEST CROP	MEADOW PASTURE	DIVERSIFIED PASTURE
SE SE	11	35	61			10.6
NE SE	11	35	61			.3
SW SW	12	35	61			10.4
NW SW	12	35	61			35.6
NE SW	12	35	61			2.3

DITCH 6

1/4 1/4	SECTION	T	R	HARVEST CROP	MEADOW PASTURE	DIVERSIFIED PASTURE
SE SE	11	35	61			2.3
SW SW	12	35	61			9.0
SE SW	12	35	61			.4
NW NW	13	35	61			25.3
NE NW	13	35	61			11.9

DITCH 7

1/4 1/4	SECTION	T	R	HARVEST CROP	MEADOW PASTURE	DIVERSIFIED PASTURE
SW SW	12	35	61			21.0
NW SW	12	35	61			1.8
NE SW	12	35	61			37.8
SE SW	12	35	61			26.0
NW SE	12	35	61			21.6
SW SE	12	35	61			1.8

DITCH 8

1/4 1/4	SECTION	T	R	HARVEST CROP	MEADOW PASTURE	DIVERSIFIED PASTURE
SW SW	12	35	61			.1
SE SW	12	35	61			9.5
NE NW	13	35	61			23.8
NW NE	13	35	61			1.4

DITCH 11

1/4 1/4	SECTION	T	R	HARVEST CROP	MEADOW PASTURE	DIVERSIFIED PASTURE
SE SW	12	35	61		1.1	2.3
SW SE	12	35	61		7.7	
NE NW	13	35	61			4.1
NW NE	13	35	61			27.2

DITCH 13

1/4 1/4	SECTION	T	R	HARVEST CROP	MEADOW PASTURE	DIVERSIFIED PASTURE
NW NE	13	35	61			11.3
NE NE	13	35	61			40.0
SW SE	12	35	61		8.5	
SE SE	12	35	61	19.6	5.7	
SW SW	7	35	62	32.8		
SE SW	7	35	62	31.2		
SW SE	7	35	62	41.5		
SE SE	7	35	62	41.5		
SW SW	8	35	62		41.2	
SE SW	8	35	62		41.5	

DITCH 14

1/4 1/4	SECTION	T	R	HARVEST CROP	MEADOW PASTURE	DIVERSIFIED PASTURE
SW SE	12	35	61	10.4		
NW SE	12	35	61	14.7		
NE SE	12	35	61	41.8		
SE SE	12	35	61	15.6		
SW SW	7	35	62	6.1		
NW SW	7	35	62	38.1		
NE SW	7	35	62	38.1		
SE SW	7	35	62	7.9		
NW SE	7	35	62	39.5		
NE SE	7	35	62	39.5		
NW SW	8	35	62		40.9	
NE SW	8	35	62		41.2	

LEACH CREEK
DITCH 2

1/4 1/4	SECTION	T	R	HARVEST CROP	MEADOW PASTURE	DIVERSIFIED PASTURE
NW SW	1	35	61			31.5
NE SW	1	35	61		.3	37.2
SE SW	1	35	61			6.9
SW NW	1	35	61			49.5
SE NW	1	35	61			46.8
SW SE	1	35	61			2.7
NW SE	1	35	61	20.5		15.7
NE SE	1	35	61	39.5		
SW SW	6	35	62	28.6	8.1	
NW SW	6	35	62	30.9	6.1	
NE SW	6	35	62	35.4		
SE SW	6	35	62	33.7	1.4	
SW SE	6	35	62	40.2		
NW SE	6	35	62	40.6		
NE SE	6	35	62	40.6		
SE SE	6	35	62	40.2		
SW SW	5	35	62		39.6	
NW SW	5	35	62	4.5		
SE SW	5	35	62		39.9	
SW SE	5	35	62		41.8	
SE SE	5	35	62		42.0	
NW NW	8	35	62	40.4		
NE NW	8	35	62	40.6		
NW NE	8	35	62		21.1	
NE NE	8	35	62		21.2	
SW SW	4	35	62		3.03	

DITCH 1

1/4 1/4	SECTION	T	R	HARVEST CROP	MEADOW PASTURE	DIVERSIFIED PASTURE
SW SW	1	35	61			39.8
NW SW	1	35	61			6.5
SE SW	1	35	61			25.7
SW SE	1	35	61		6.0	15.7
SE SE	1	35	61	1.9	33.3	8.8
NW SE	1	35			.88	
NE SE	1	35	61		2.1	

04996-97

MAP

TO ACCOMPANY PROOF OF APPROPRIATION OF WATER

FOR IRRIGATION, STOCK-WATERING, AND DOMESTIC PURPOSES

BY VENNA BALLARD AND BALLARD RANCHES

FROM BRASSE CREEK, WEEKS CREEK, AND LEACH CREEK
CLOVER VALLEY, ELKO COUNTY, NEVADA

NO.	BY	DATE	DESCRIPTION	CHK'D	APP'D

REVISIONS

DRAWN BY PJB | APPROVED BY
JOB NO. 2045.001 | DATE OCT. 1989

HILTON Engineering and Surveying, LTD
421 Court Street
(702) 738-2121 Elko, Nevada 89801

W89023 3/3

89 OCT 30 P2:26
RECEIVED
STATE ENGINEER'S OFFICE

04997 04996

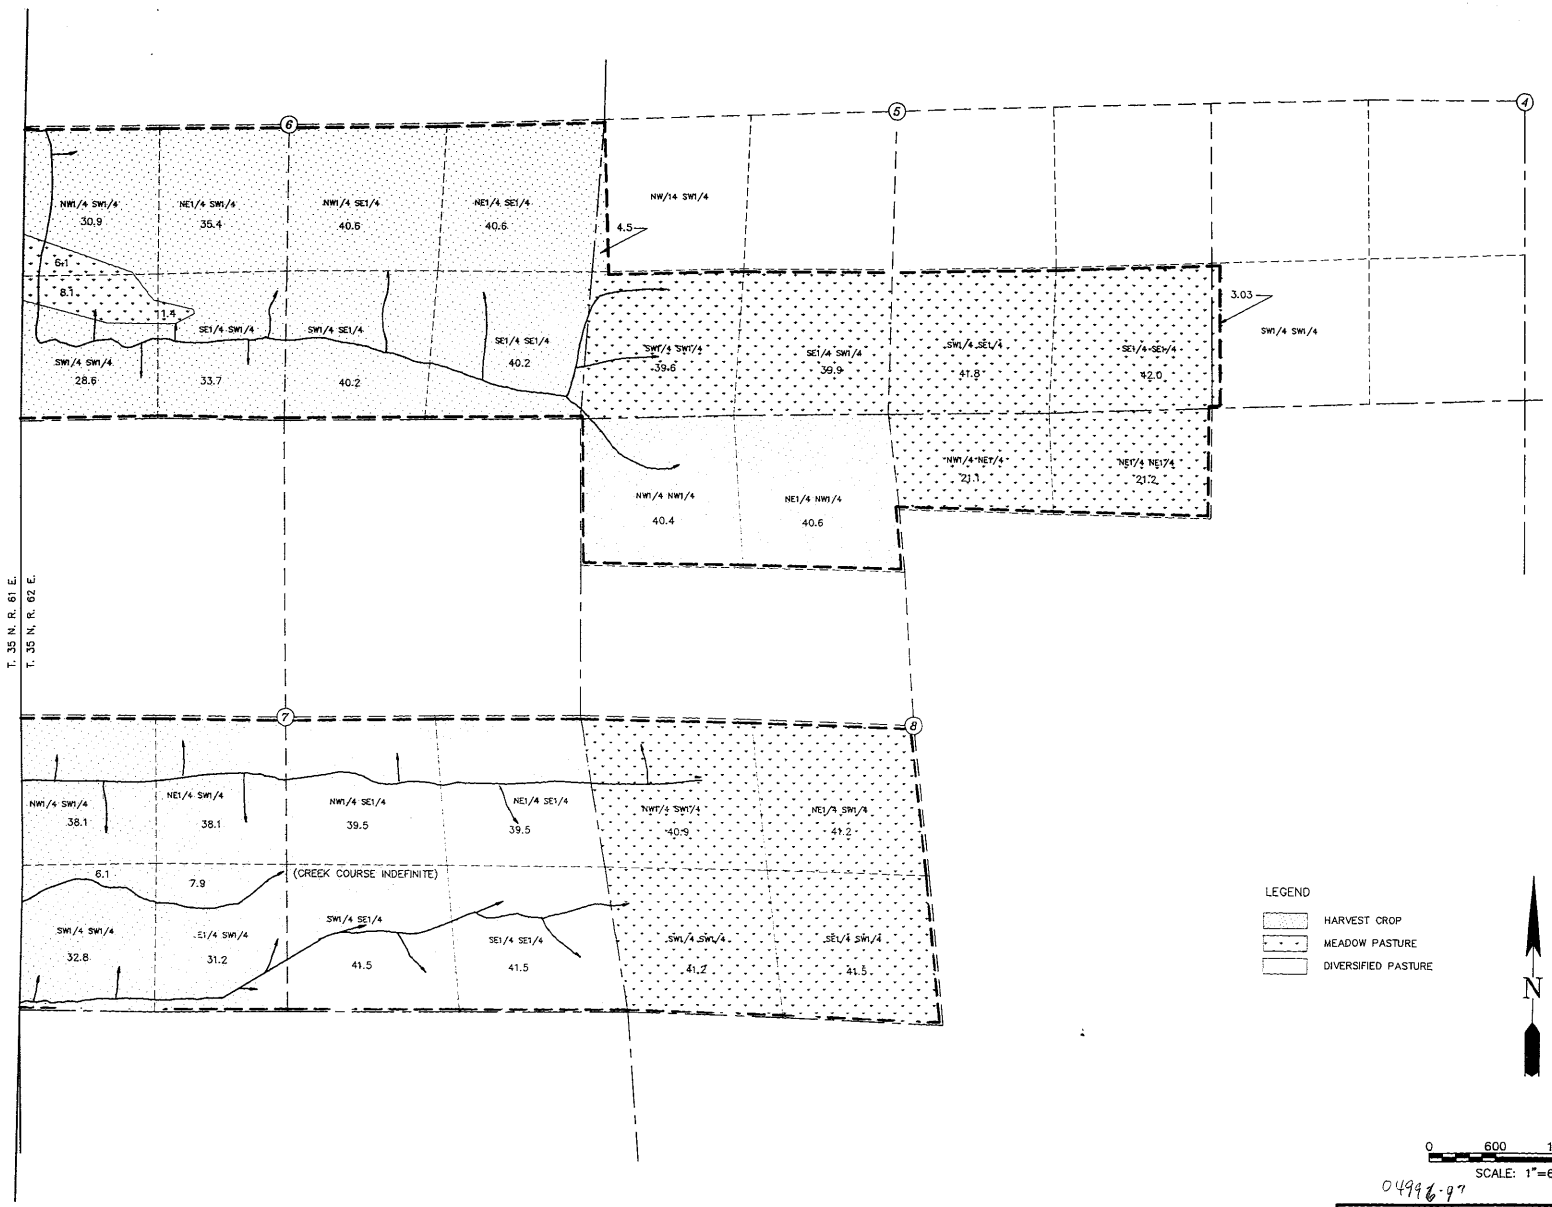

04996-97

MAP

TO ACCOMPANY PROOF OF APPROPRIATION OF WATER

FOR

IRRIGATION, STOCK-WATERING, AND DOMESTIC PURPOSES

BY

VENNA BALLARD AND BALLARD RANCHES

FROM

BRASSE CREEK, WEEKS CREEK, AND LEACH CREEK
CLOVER VALLEY, ELKO COUNTY, NEVADA

NO.	BY	DATE	DESCRIPTION	CHK'D	APV'D

REVISIONS

DRAWN BY: SJO | APPROVED BY:
JOB NO.: 2045.001 | DATE: 10-19-89

CHILTON Engineering and Surveying, LTD
421 Court Street
(702) 738-2121 Elko, Nevada 89801

W89023 2/3

STATE ENGINEERS OFFICE
'89 OCT 30 P2:26

OCT 1989

04997 04996