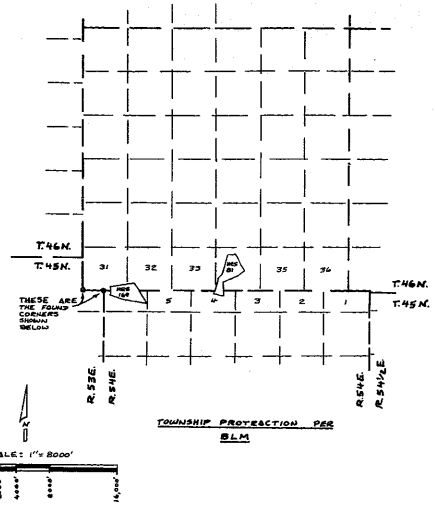

H.E.S.	SECTION	SUBD.	TOWNSHIP	RANGE	IRRIGATED ACRES	DESCRIPTION OF CULTURE	DATE OF FIRST CULTURE
169	31	SE¼ SE¼	T.46 N.	R.54E.	4.235±	MEADOW	1896
169	"	SW¼SE¼	"	"	0.004±	MEADOW	1896
169	32	SW¼SW¼	"	"	3.698±	MEADOW	1896
169	6	LOT 1	T.45N.	R.54E.	4.194±	MEADOW	1896
169	"	LOT 2	"	"	2.635±	MEADOW	1896
81	33	SE¼ SE¼	T.46N.	R.54E.	0.442±	MEADOW	1896
81	34	SW¼SW¼	"	"	18.811±	MEADOW	1896
81	"	NW¼SW¼	"	"	11.820±	MEADOW	1896
81	"	NE¼SW¼	"	"	15.466±	MEADOW	1896
81	"	NW¼SE¼	"	"	3.278±	MEADOW	1896
81	4	LOT 2	T.45N.	R.54E.	2.838±	MEADOW	1896
81	4	LOT 3	"	"	0.053±	MEADOW	1896

TOTAL ACRES = 72.974±

STATE OF NEVADA
COUNTY OF ELKO

I, CONN DAVIS BEING FIRST DULY SWORN DO DEPOSE AND SAY THAT THIS MAP CONSISTING OF ONE SHEET HAS BEEN CORRECTLY DRAWN TO THE DESIGNATED SCALE FROM FIELD NOTES OF A SURVEY MADE UNDER MY SUPERVIGION AND WAS COMPLETED ON NOV 10, 89, AND THAT IT CORRECTLY REPRESENTS THE ACTUAL LOCATION AND EXTENT OF THE WORKS USED TO DIVERT WATER FROM AN ABOVE - GROUND SOURCE, COUNTY OF ELKO, STATE OF NEVADA, BY PETER L. & KARAN E. MORI OF MOUNTAIN CITY, NEVADA
FOR IRRIGATION & STOCK WATER;
THAT THE POINT OF DIVERSION AND LOCATION OF USE ARE FULLY AND CORRECTLY SHOWN.

Conn Davis
CONN DAVIS
STATE WATER RIGHTS SURVEYOR # 835

SUBSCRIBED AND SWORN TO BEFORE ME THIS 20th DAY OF September 1990

Phyllis C. Naylor
NOTARY PUBLIC IN AND FOR THE COUNTY OF ELKO, STATE OF NEVADA

MY COMMISSION EXPIRES ON 12/28/91

PHYLLIS C. NAYLOR
Notary Public
State of Nevada
Elko County, Nevada
My Commission Expires 12/28/1991

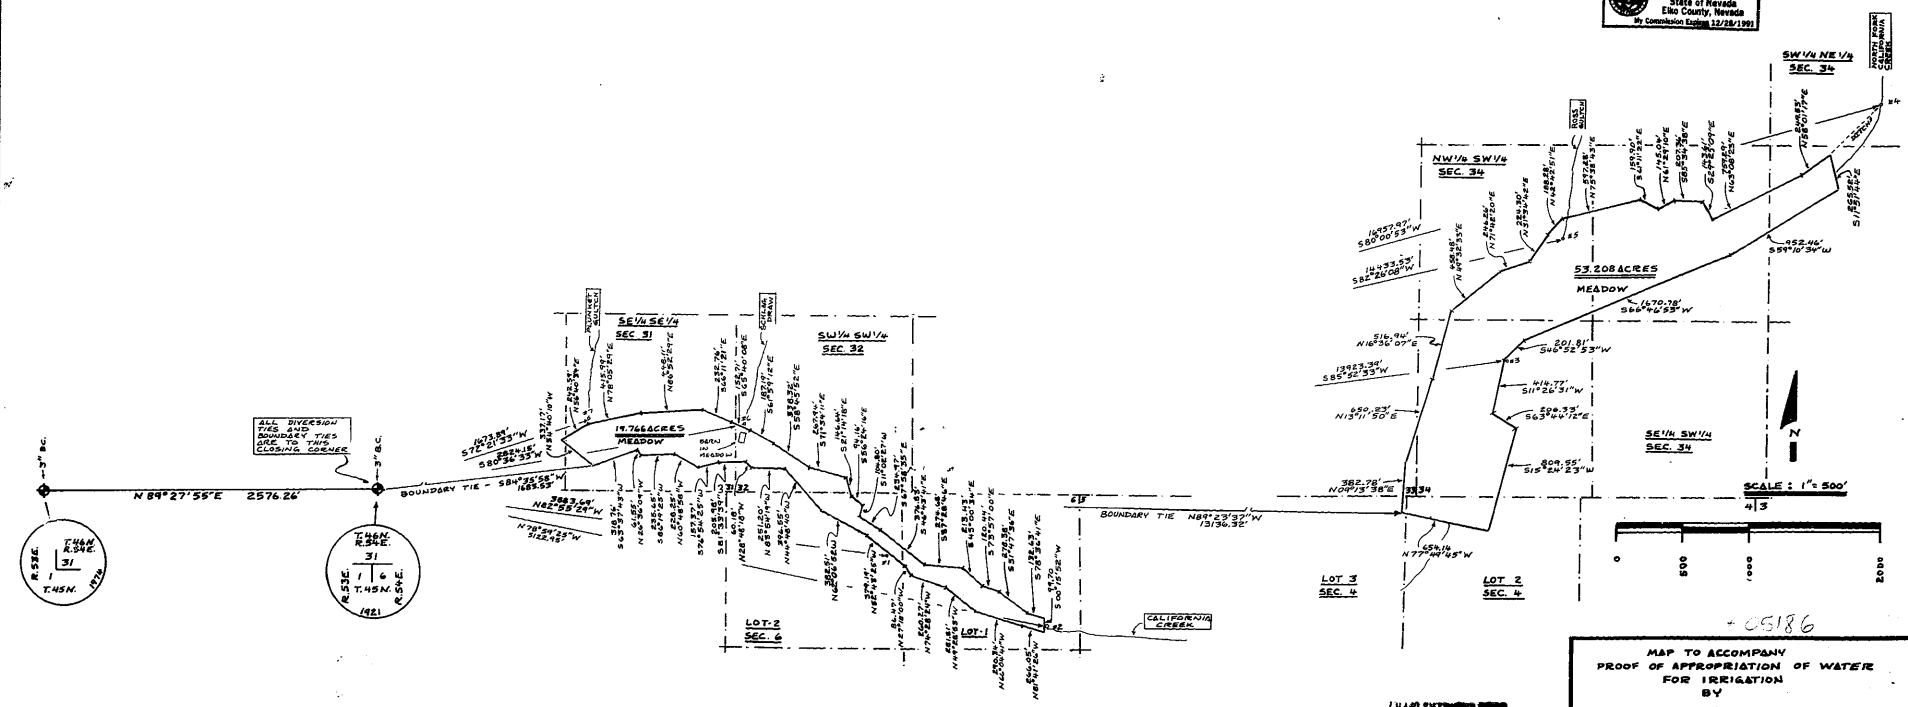

+05186

MAP TO ACCOMPANY
PROOF OF APPROPRIATION OF WATER
FOR IRRIGATION
BY
PETER L. & KARAN E. MORI
FROM
CALIFORNIA CREEK AND TRIBUTARIES

FILED
SEP 25 1990
STATE ENGINEER'S OFFICE

05186