STATE OF NEVADA)
SS
COUNTY OF CARSON CITY)

I. GEORGE M. THIEL BEING FIRST DULY SWORN. DEPOSE AND SAY THAT THIS MAP. CONSISTING OF ONE (1) SHEET( ) HAS BEEN CORRECTLY DRAWN TO THE DESIGNATED SCALE FROM RECORDS FILED IN THE OFFICE OF THE STATE ENGINEER AND FROM FIELD NOTES MADE BY ME OR UNDER MY DIRECTION. BETWEEN THE 14TH DAY OF APRIL AND THE 15TH DAY OF APRIL, 1991: THAT IT TRULY AND CORRECTLY REPRESENTS THE PROPOSED LOCATION AND EXTENT OF THE WORKS USED TO DIVERT WATER FROM MOTT CREEK DOUGLAS COUNTY. BY DAVID B. & SHARON L. DAVIS FOR IRRIGATION & DOMESTIC PURPOSES

THAT ALL OTHER WORKS, OR STREAMS, WHICH ARE CROSSED BY, OR CONNECTED WITH, SAID WORKS, AND THE BOUNDARY AREA, AND KIND OF CULTURE OF LANDS IRRIGATED, ARE CORRECTLY SHOWN & DESIGNATED THEREON.

10/4/91
GEORGE M. THIEL SWRS NO. 696

SUBSCRIBED AND SWORN TO BEFORE ME THIS 14th DAY OF October, 1991 NOTARY PUBLIC IN AND FOR Washoe County COUNTY. NEVADA.

Mary C. Jones

BASIS OF BEARINGS

THE BEARING OF N. 90° 00' 00" E. OF THE NORTH LINE OF SECTION 3 IS TAKEN FROM THE BUREAU OF LAND MANAGEMENT PLAT OF T. 12 N., R. 19 E., M.D.B. & M. DATED FEBRUARY 18, 1954.

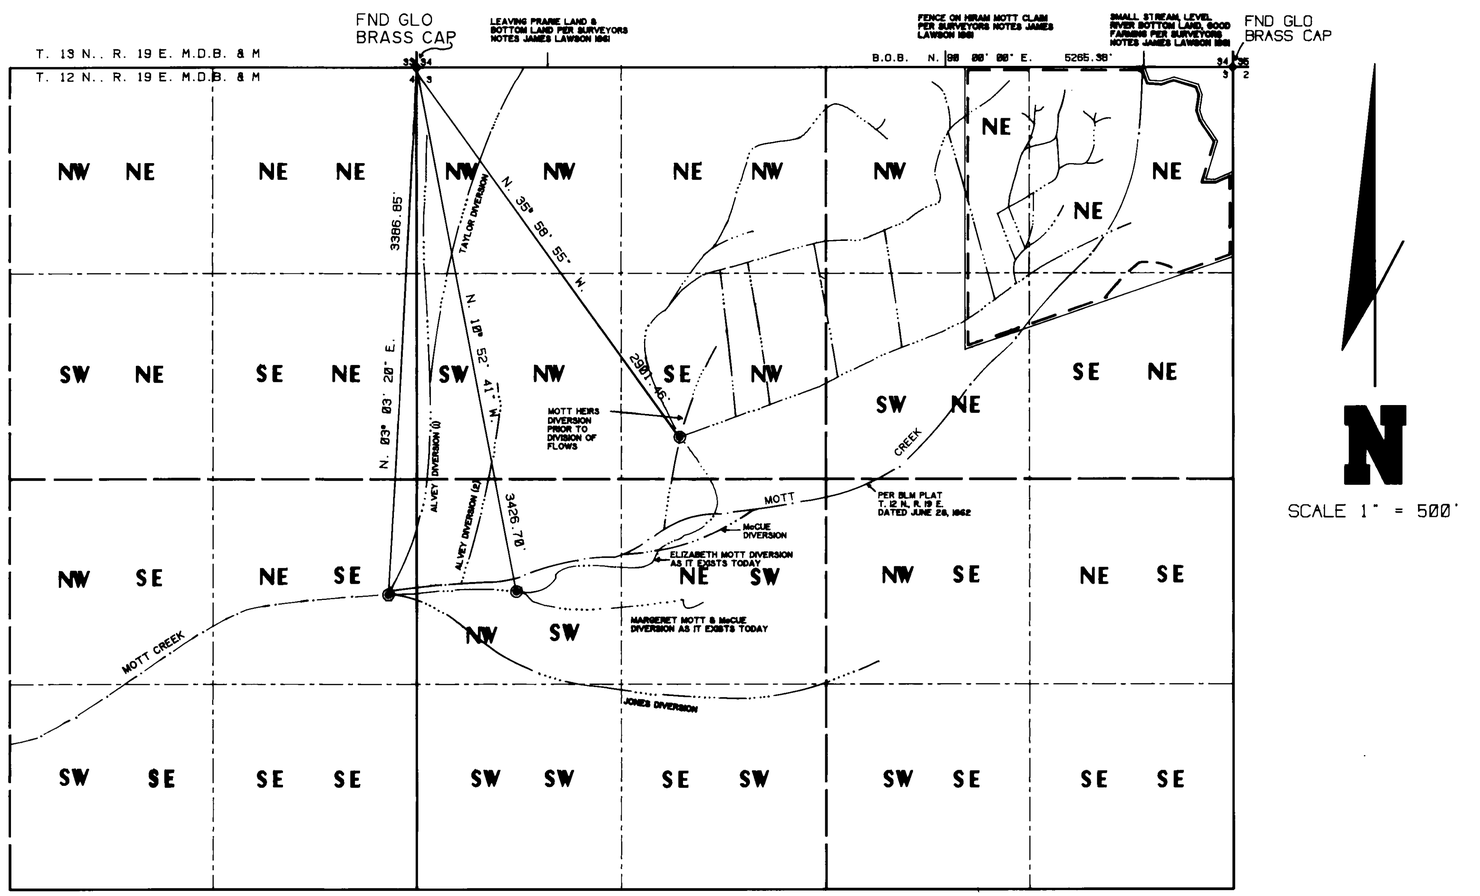

SCALE 1" = 500'

NOTE:
ALVEY DIVERSION (1) - WATER BOOK A, Pg. 50, 5/1/1871
TAYLOR DIVERSION - DITCHES BK A, Pg. 15, 8/20/1889
ALVEY DIVERSION (2) - 1871 DECREE, ALVEY vs. TAYLOR
JONES DIVERSION - WATER BOOK A, Pg. 51, 5/8/1871
McCUE DIVERSION - DITCHES BK A, Pg. 318, 8/29/1889
MOTT HEIRS DIVERSION - DITCHES BK B, Pg. 88, 8/31/1889

ALL OTHER DITCHES SHOWN ON THIS MAP ARE PER 1938 AERIAL PHOTOGRAPH, BPB- 14 - 7 ON RECORD AT THE NATIONAL ARCHIVES.

LEGEND

PLACE OF USE

POINT OF DIVERSION

MOTT CREEK - PER BLM PLAT DATED JUNE 28, 1962
McCUE DIVERSION - PER ABOVE
ELIZABETH MOTT DIVERSIONS & DITCHES - AS THEY EXIST TODAY
1/8 FLOW — ALVEY DIVERSION - 1871 DECREE, TAYLOR vs. ALVEY
3/8 FLOW — JONES DIVERSION - 1871 DECREE, TAYLOR vs. JONES
1/4 FLOW — TAYLOR DIVERSION - PER ABOVE
1/4 FLOW — MOTT HEIRS DIVERSION — DITCHES BK B, Pg. 88 8/31/1889
1/4 FLOW — MARGERET MOTT DIVERSION - McCUE DIVERSION AS IT EXISTS TODAY

500 0 500 1000
SCALE = 1" = 500'

POINT OF DIVERSION

NE 1/4 SE 1/4, SECTION 4; NW 1/4 SW 1/4, SECTION 3; SE 1/4 NW 1/4, SECTION 3, T. 12 N., R. 19 E. M.D.B. & M.

PLACE OF USE

PORTIONS OF THE NE 1/4 NE 1/4, NW 1/4 NE 1/4, SW 1/4 NE 1/4, AND THE SE 1/4 NE 1/4, SECTION 3, T. 12 N., R. 19 E. M.D.B. & M.

CULTURAL MAP TABULATION

SECTION	SUB-DIVISION	TOWN-SHIP	RANGE	CULTIVATED ACREAGE	DESCRIPTION OF CULTURE	DATE OF FIRST CULTURE
3	NE NE	12N	19E	34.67	DIV. PASTURE	1852
3	NW NE	12N	19E	13.42	DIV. PASTURE	1852
3	SW NE	12N	19E	4.2	DIV. PASTURE	1852
3	SE NE	12N	19E	4.1	DIV. PASTURE	1852

FILED
JUL 16 1996
STATE ENGINEER'S OFFICE

SIERRA RESOURCE ENGINEERING, INC.
CIVIL ENGINEERS, LAND SURVEYORS, WATER RIGHTS, LAND USE PLANNING
34 LAKES BOULEVARD, SUITE 101
DAYTON, NEVADA 89403
(702) 246-7300

05314

MAP

TO ACCOMPANY PROOF OF VESTED RIGHT NO. 05314 FOR IRRIGATION AND DOMESTIC PURPOSES.

SOURCE: MOTT CREEK
USE: IRRIGATION & DOMESTIC
BY: DAVID B. & SHARON L. DAVIS

DOUGLAS COUNTY NEVADA

56296 CERTIFICATE No. 14890 ISSUED 04-13-98

56296 05314