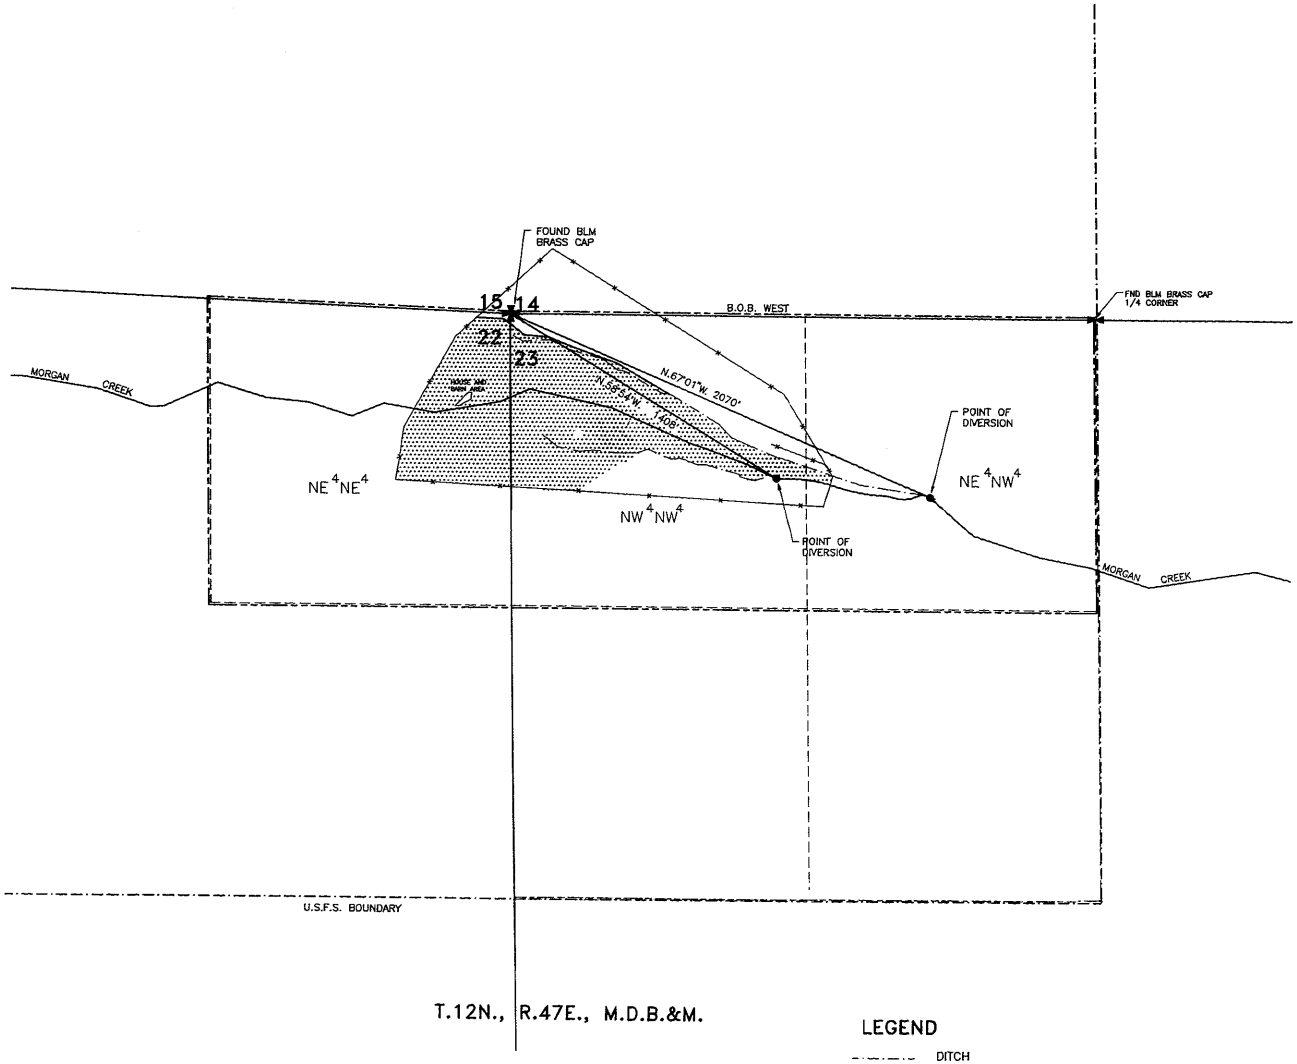

T.12N., R.47E., M.D.B.&M.

Historic Culture

Section	Subdivision	Town-Ship	Range	Cultivated acreage	Description of culture	Date of first culture
22	NE1/4NE1/4	12	47	6.7	MEADOW PASTURE AND HAY	
23	NW1/4NW1/4	12	47	11.2	MEADOW PASTURE AND HAY	
23	NE1/4NW1/4	12	47	0.2	MEADOW PASTURE AND HAY	

This map is intended to portray historic irrigation by predecessors of Store Safe Redlands Associates, Ltd. dba Rock Springs Ranch.

STATE OF NEVADA

CARSON CITY S.S.

I, Bruce R. Scott, being first duly sworn, depose and say that this map, consisting of one sheet, has been correctly drawn to the designated scale from field notes of a survey made under my supervision on the 30th day of June, 1991, and the 6th day of November, 1991, that it truly and correctly represents the proposed location and extent of the works used to divert water from Morgan Creek and Tributaries in Nye County, Nevada, by Store Safe Redlands Associates, Ltd., a Partnership, dba Rock Springs Ranch for irrigation purposes. That all other works or streams which are crossed by or connected with said works, and the boundary, area kind of culture of lands irrigated, are correctly shown and designated hereon.

Bruce R. Scott

State Water Right Surveyor No. 3579

2/20/92

Subscribed and sworn to before me this 25th day of February, 1992.

Notary Public in and for Carson City, Nevada.

Carol L. Walton

CAROL L. WALTON
NOTARY PUBLIC NEVADA
CARSON CITY
My Appt. Expires Nov. 6, 1994

BASIS OF BEARING

NORTH LINE OF NORTHWEST QUARTER SECTION 23, M.D.B.&M., WEST PER B.L.M. TOWNSHIP PLAT DATED NOVEMVER 3, 1981.

LEGEND

DITCH

CULTIVATED AREA

BOUNDARY OF DEEDED PROPERTY

Note: Forest Service Boundary and Morgan Creek location referenced from Mosquito Creek, Nevada U.S.G.S Topographic map, (1971). Morgan Creek location has been adjusted slightly based on field survey data.

0 300 600 900

SCALE: 1" = 300'

05532

RECEIVED
STATE ENGINEER'S OFFICE
92 FEB 28 AM 10:32

FILED
FEB 28 1992
STATE ENGINEER'S OFFICE

MAP

TO ACCOMPANY PROOF OF APPROPRIATION FOR HISTORIC IRRIGATION PURPOSES BY

STORE SAFE REDLANDS ASSOCIATES, LTD., A PARTNERSHIP dba ROCK SPRINGS RANCH

FROM MORGAN CREEK AND TRIBUTARIES IN NYE COUNTY, NEVADA

RESOURCE CONCEPTS INC.
340 North Minnesota Street, Carson City, Nevada 89701 (702) 883 - 1600
ENGINEERING · ECONOMICS · RESOURCE PLANNING

JOB NO. 90-015-01
DATE 2-24-92
REVISED
DRAWN BY FRB
Sheet 1 of 1

05532

BRUNING 44-142