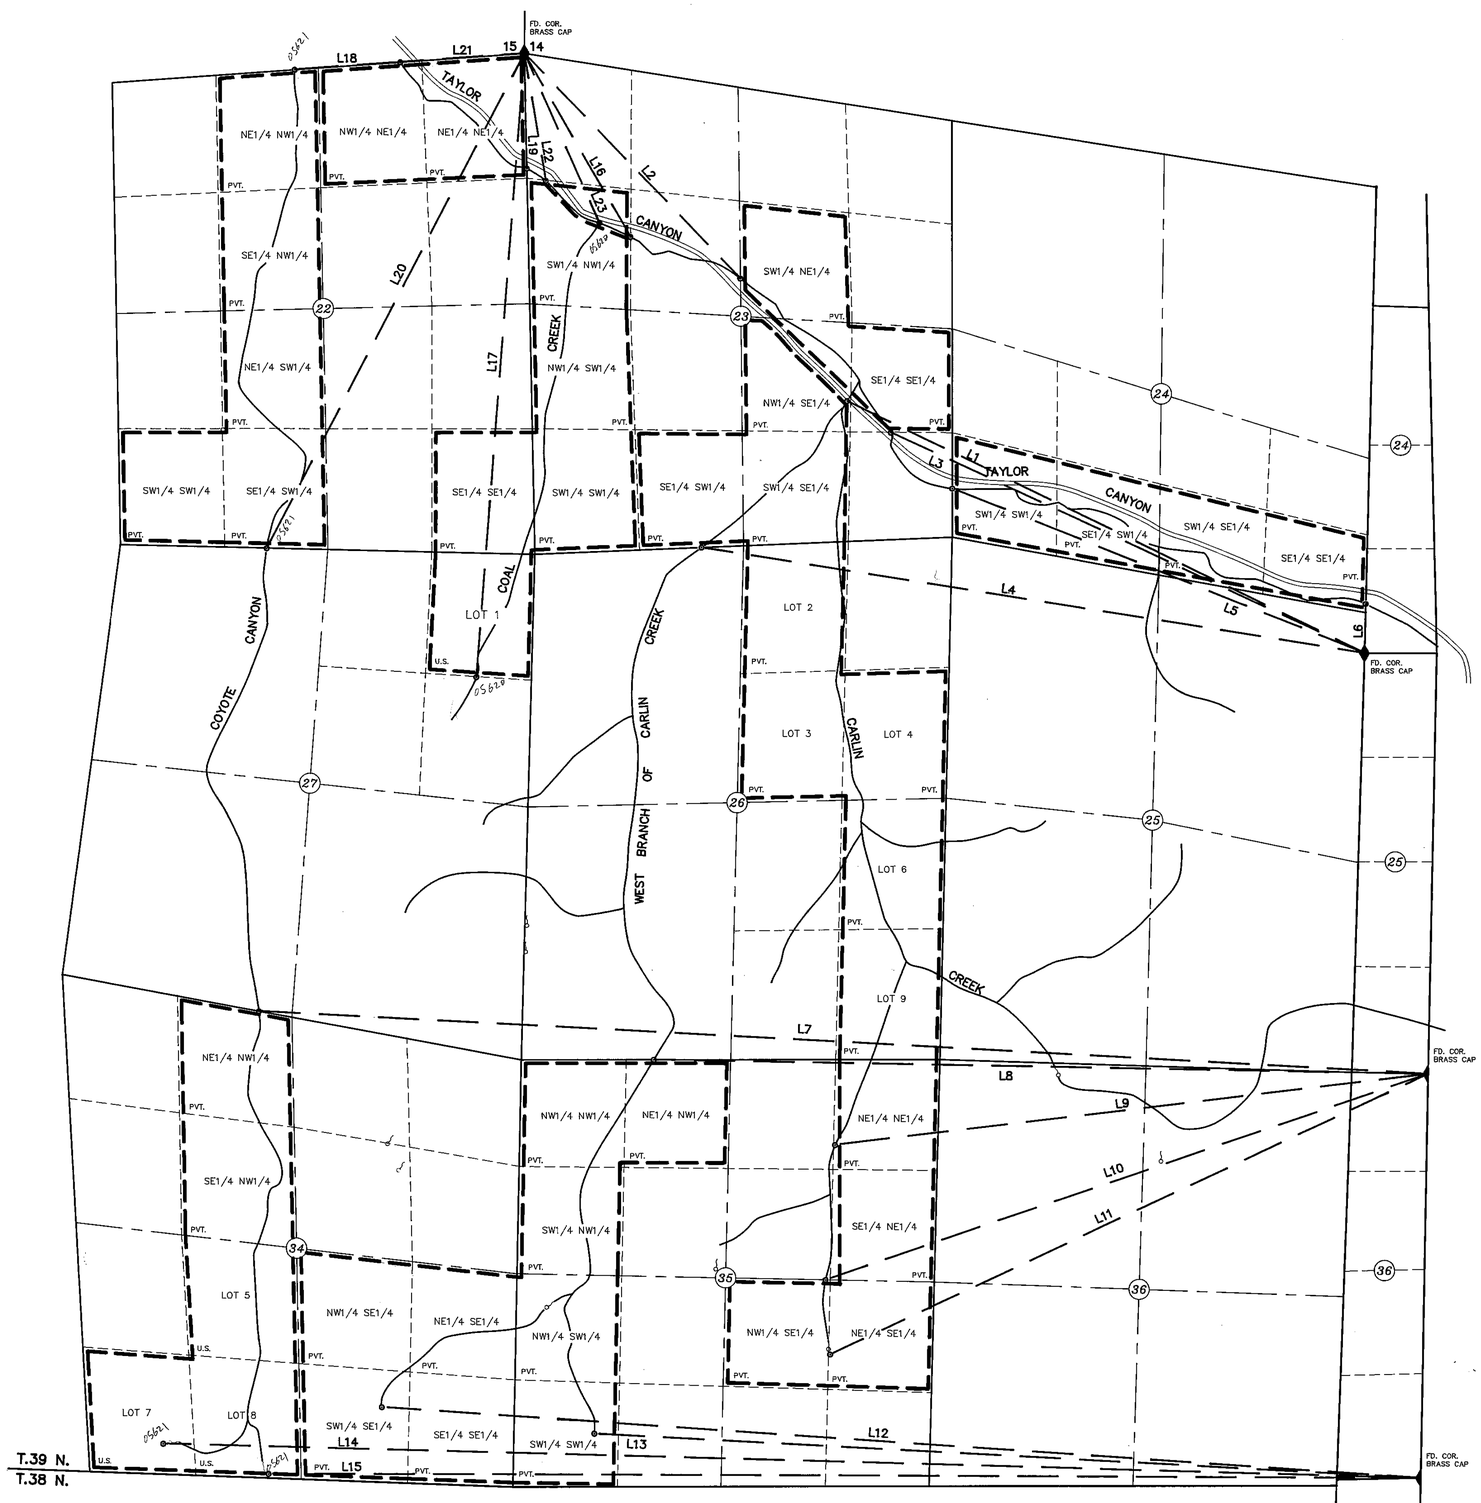

LINE	DIRECTION	DISTANCE
L1	S 64°20' E	7274'
L2	N 44°04' W	3947'
L3	S 65°19' E	6604'
L4	S 81°17' E	8479'
L5	S 68°32' E	5612'
L6	S 00°59' W	628'
L7	S 87°16' E	14786'
L8	N 89°19' E	9778'
L9	N 82°44' E	7542'
L10	N 71°01' E	8016'
L11	N 64°25' E	8379'
L12	S 86°26' E	13149'
L13	S 87°16' E	10449'
L14	S 88°45' E	15887'
L15	N 89°51' E	14548'
L16	N 30°18' W	2683'
L17	N 04°01' E	7926'
L18	N 85°40' E	1337'
L19	N 01°34' W	1457'
L20	N 27°04' E	7015'
L21	N 85°40' E	1570'
L22	N 09°55' W	1635'
L23	N 24°08' W	2351'

N

39

T.38 N., R.52 E.
M.D.M.

BASIS OF BEARING: MAGNETIC VAR 17 1/2° E.

LEGEND

- PLACE OF USE
- POINT OF DIVERSION
- U.S. UNITED STATES GOVERNMENT
- PVT. PRIVATE (WESTERN STATES MINERALS CORP.)
- SPRING
- CREEKS

0 1000 2000 3000
SCALE: 1"=1000'

FILED
DEC 20 1991
STATE ENGINEER'S OFFICE

RECEIVED
'91 DEC 20 P1:23
STATE ENGINEERS OFFICE

NO.	BY	DATE	DESCRIPTION	CHK'D	APP'D

REVISIONS

DRAWN BY	APPROVED BY
PJB	
JOB NO. 2081.001	DATE AUGUST 1991

MAP TO ACCOMPANY
PROOF OF APPROPRIATION
05620, 05621, 05627, 05628
STOCKWATERING

FOR
BY WESTERN STATES MINERALS CORPORATION
FROM TAYLOR CANYON, CARLIN CREEK, COAL CREEK, COYOTE CANYON, SPRINGS, AND TRIBUTARIES
IN ELKO COUNTY

CHILTON Engineering and Surveying, LTD
421 Court Street
(702) 738-2121 Elko, Nevada 89801

W91025 5/5

05628 05627 05621 05620