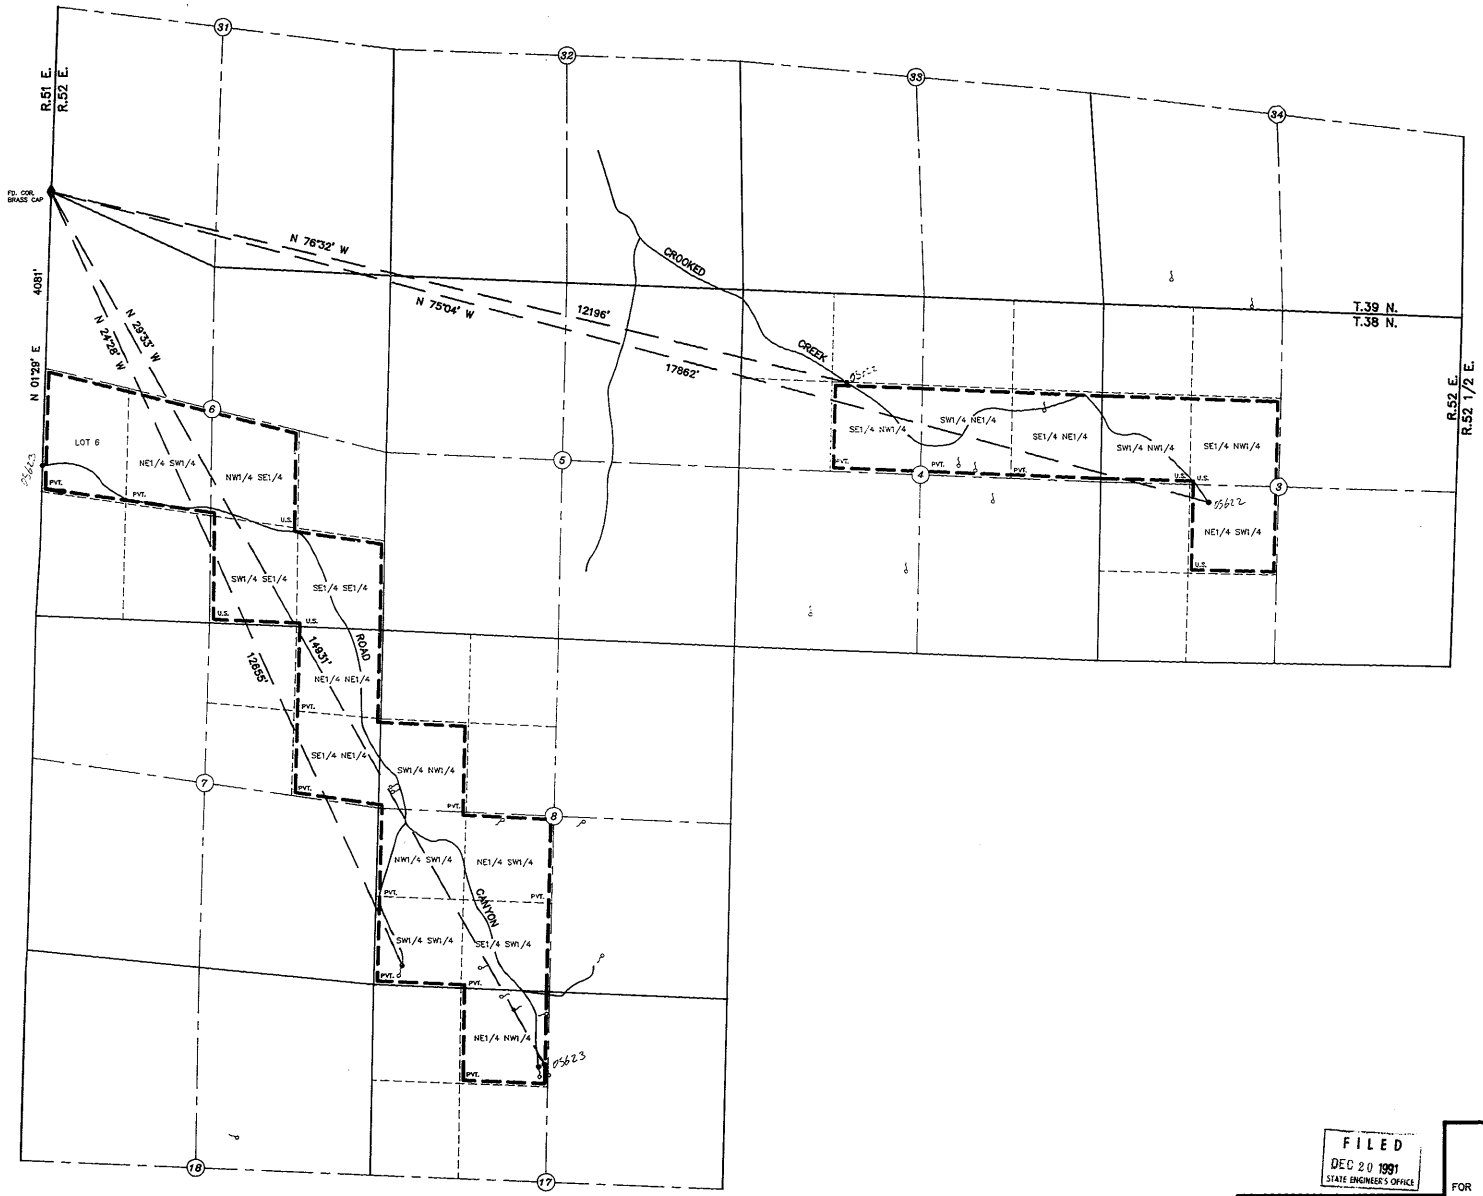

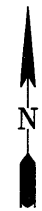

T.38 N., R.52 E.
M.D.M.

BASIS OF BEARING: MAGNETIC VAR 17 1/2° E.

LEGEND

- PLACE OF USE
- POINT OF DIVERSION
- U.S. UNITED STATES GOVERNMENT
- PVT. PRIVATE (WESTERN STATES MINERALS CORP.)
- SPRING
- CREEKS

0 1000 2000 3000

SCALE: 1"=1000'

FILED
DEC 20 1991
STATE ENGINEER'S OFFICE

NO.	BY	DATE	DESCRIPTION	CHK'D	APP'D

REVISIONS

DRAWN BY P.B. JOB NO. 2595.005 DATE AUGUST 1991

MAP TO ACCOMPANY
PROOF OF APPROPRIATION
05622, 05623
STOCKWATERING

FOR
BY WESTERN STATES MINERALS CORPORATION
FROM CROOKED CREEK, ROAD CANYON, SPRINGS, AND TRIBUTARIES
IN ELKO COUNTY

CHILTON Engineering and Surveying, LTD
421 Court Street
(702) 738-2121 Elko, Nevada 89801

W91025 4/5

STATE ENGINEERS OFFICE
91 DEC 20 P1:22

05623 05622