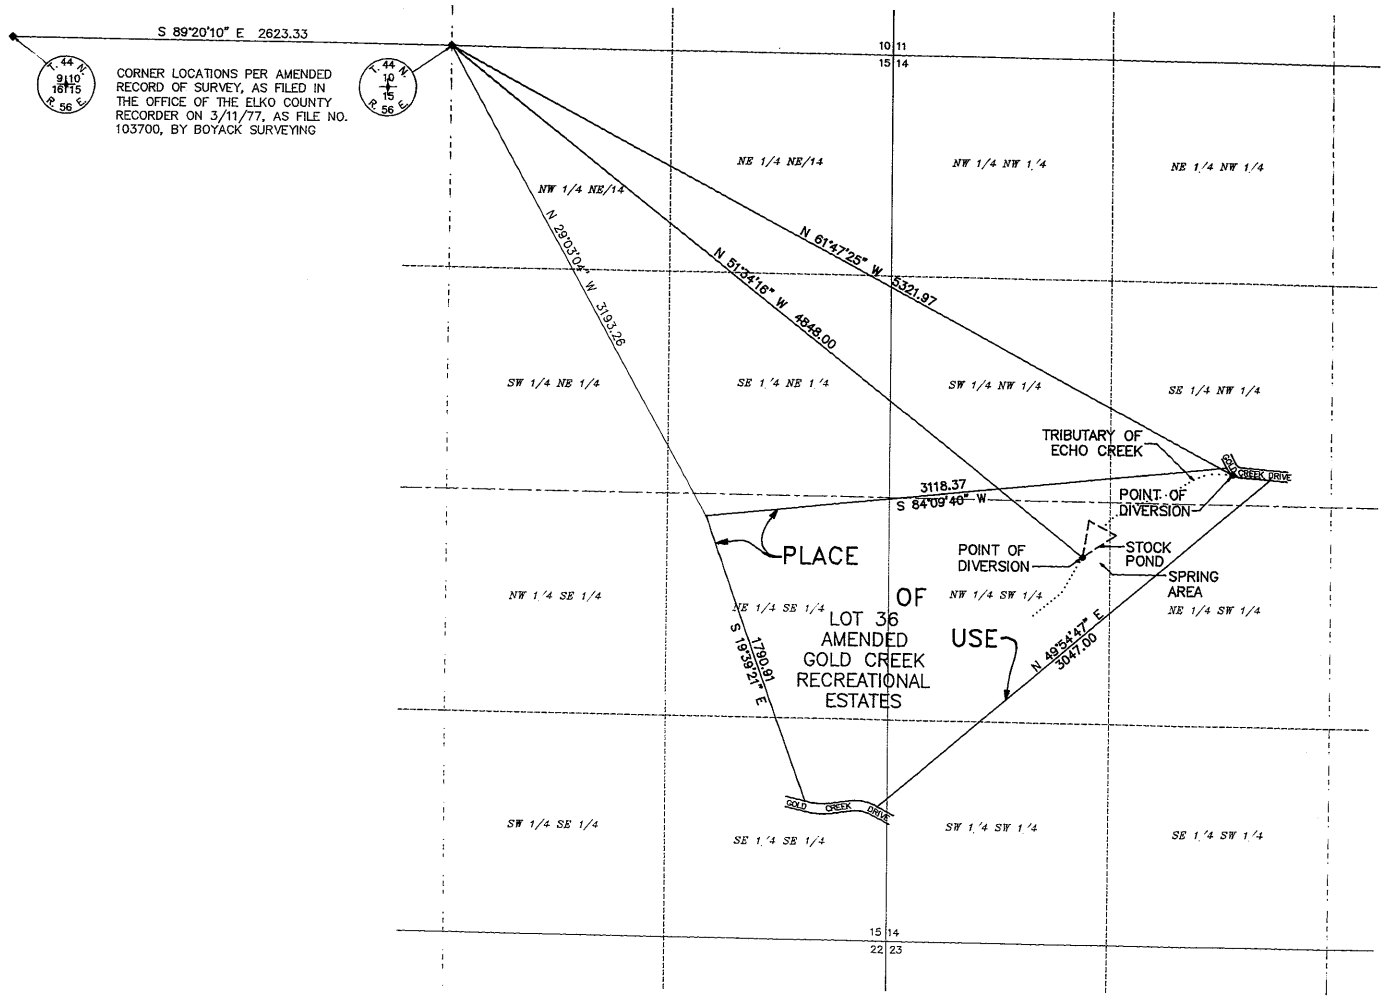

STATE OF NEVADA
COUNTY OF ELKO

I, CONN DAVIS BEING FIRST DULY SWORN DO DEPOSE AND SAY THAT THIS MAP CONSISTING OF 1 SHEET HAS BEEN CORRECTLY DRAWN TO THE DESIGNATED SCALE FROM FIELD NOTES OF A SURVEY MADE UNDER MY SUPERVISION AND WAS COMPLETED ON AUG, 91 AND THAT IT CORRECTLY REPRESENTS THE PROPOSED LOCATION AND EXTENT OF THE WORKS USED TO DIVERT WATER FROM AN ABOVE GROUND SOURCE, COUNTY OF ELKO, STATE OF NEVADA, BY DEE PRUITT, ET AL

FOR STOCKWATER

THAT THE POINT OF DIVERSION AND LOCATION OF USE ARE FULLY AND CORRECTLEY SHOWN.

Conn Davis
CONN DAVIS (STATE WATER RIGHTS SURVEYOR # 835)

PROFESSIONAL LAND SURVEYOR STATE OF NEVADA
CONN DAVIS
3-17-92
No. 07880

SUBSCRIBED AND SWORN TO BEFORE ME THIS 17 DAY OF March 19 92

Shirley Evans
NOTARY PUBLIC IN AND FOR THE COUNTY OF ELKO
STATE OF NEVADA

MY COMMISSION EXPIRES ON 11-12-94

SHIRLEY EVANS
NOTARY PUBLIC
State of Nevada
Elko County, Nevada
Appointment Expires Nov 12, 1994

N

400' 800' 1200' 1600' 2000'

SCALE: 1" = 400'

05747

DAVIS SURVEYING
WATER RIGHTS & LAND
355 FIFTH ST., RM-213
P. O. BOX 430
ELKO, NEVADA 89801
CONN DAVIS, Surveyor
Phone 1-702-738-3622

MAP
TO ACCOMPANY
PROOF OF APPROPRIATION
OF WATER FOR STOCKWATER
BY
DEE PRUITT, et al
163 12TH STREET
ELKO, NEVADA 89801
FROM
BRUNEAU RIVER & TRIBUTARIES
ANNIE CREEK & TRIBUTARIES
ECHO CREEK & TRIBUTARIES

DRAWN BY CONN | DATE 3-03-92

DWG: GOLD36-B

FILED
MAR 03 1992
STATE ENGINEER'S OFFICE

05747