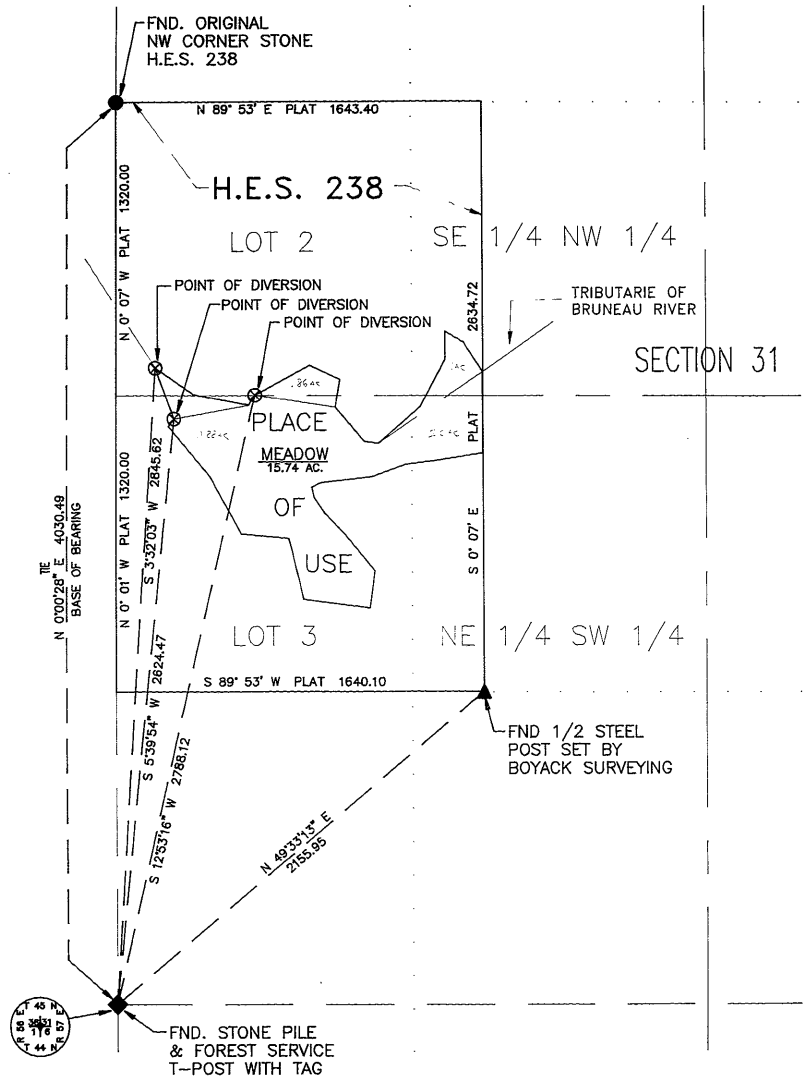

STATE OF NEVADA
COUNTY OF ELKO

I, CONN DAVIS BEING FIRST DAILY SWORN DO DEPOSE AND SAY THAT THIS MAP CONSISTING OF 1 SHEET HAS BEEN CORRECTLY DRAWN TO THE REMARKED SCALE FROM FIELD NOTES OF A SURVEY MADE UNDER MY SUPERVISION AND THIS COMPLETED ON AUG. 91 AND THAT IT CORRECTLY REPRESENTS THE PROPOSED LOCATION AND EXTENT OF THE WORKS USED TO DIVERT WATER FROM AN ABOVE GROUND SOURCE, COUNTY OF ELKO, STATE OF NEVADA, BY CHARLES W. & LINDA VOLLMANN

FOR IRRIGATION
THAT THE POINTS OF DIVERSION AND LOCATION OF USE ARE FULLY AND CORRECTLEY SHOWN.

Conn Davis
CONN DAVIS (STATE WATER RIGHTS SURVEYOR # 835)

PROFESSIONAL LAND SURVEYOR - STATE OF NEVADA
Conn Davis
CONN DAVIS
3-17-92
No. 07880

SUBSCRIBED AND SWORN TO BEFORE ME THIS 17 DAY OF March 1992

Shirley Evans
NOTARY PUBLIC IN AND FOR THE COUNTY OF ELKO, STATE OF NEVADA

MY COMMISSION EXPIRES ON 11-12-94

SHIRLEY EVANS
NOTARY PUBLIC
State of Nevada
Elko County, Nevada
My Appointment expires Nov. 12, 1994

N

SCALE: 1" = 300'

0 300' 600' 900' 1200' 1500'

05748

H.E.S.	SECTION	SUBD.	TOWNSHIP	RANGE	CULTIVATED ACRES	DESCRIPTION OF CULTURE	DATE OF FIRST CULTURE
238	31	SE 1/4 NW 1/4	45 N	57 E	1.00	MEADOW	1896
238	31	LOT 2	45 N	57 E	0.86	MEADOW	1896
238	31	NE 1/4 SW 1/4	45 N	57 E	2.00	MEADOW	1896
238	31	LOT 3	45 N	57 E	11.88	MEADOW	1896
			TOTAL ACRES		15.74		

DAVIS SURVEYING
WATER RIGHTS & LAND

355 FIFTH ST., RM-213
P. O. BOX 430
ELKO, NEVADA 89801

CONN DAVIS, Surveyor
Phone 1-702-738-3622

FILED
MAR 25 1992
STATE ENGINEER'S OFFICE

MAP
TO ACCOMPANY
PROOF OF APPROPRIATION
OF WATER FOR IRRIGANTION
BY
CHARLES W. & LINDA VOLLMANN
9017 NW 6TH COURT
PLANTATION, FLORIDA 33324
FROM
BRUNEAU RIVER & TRIBUTARIES

DRAWN BY CONN | DATE 2-13-92

DWG: TOLMANB

05748