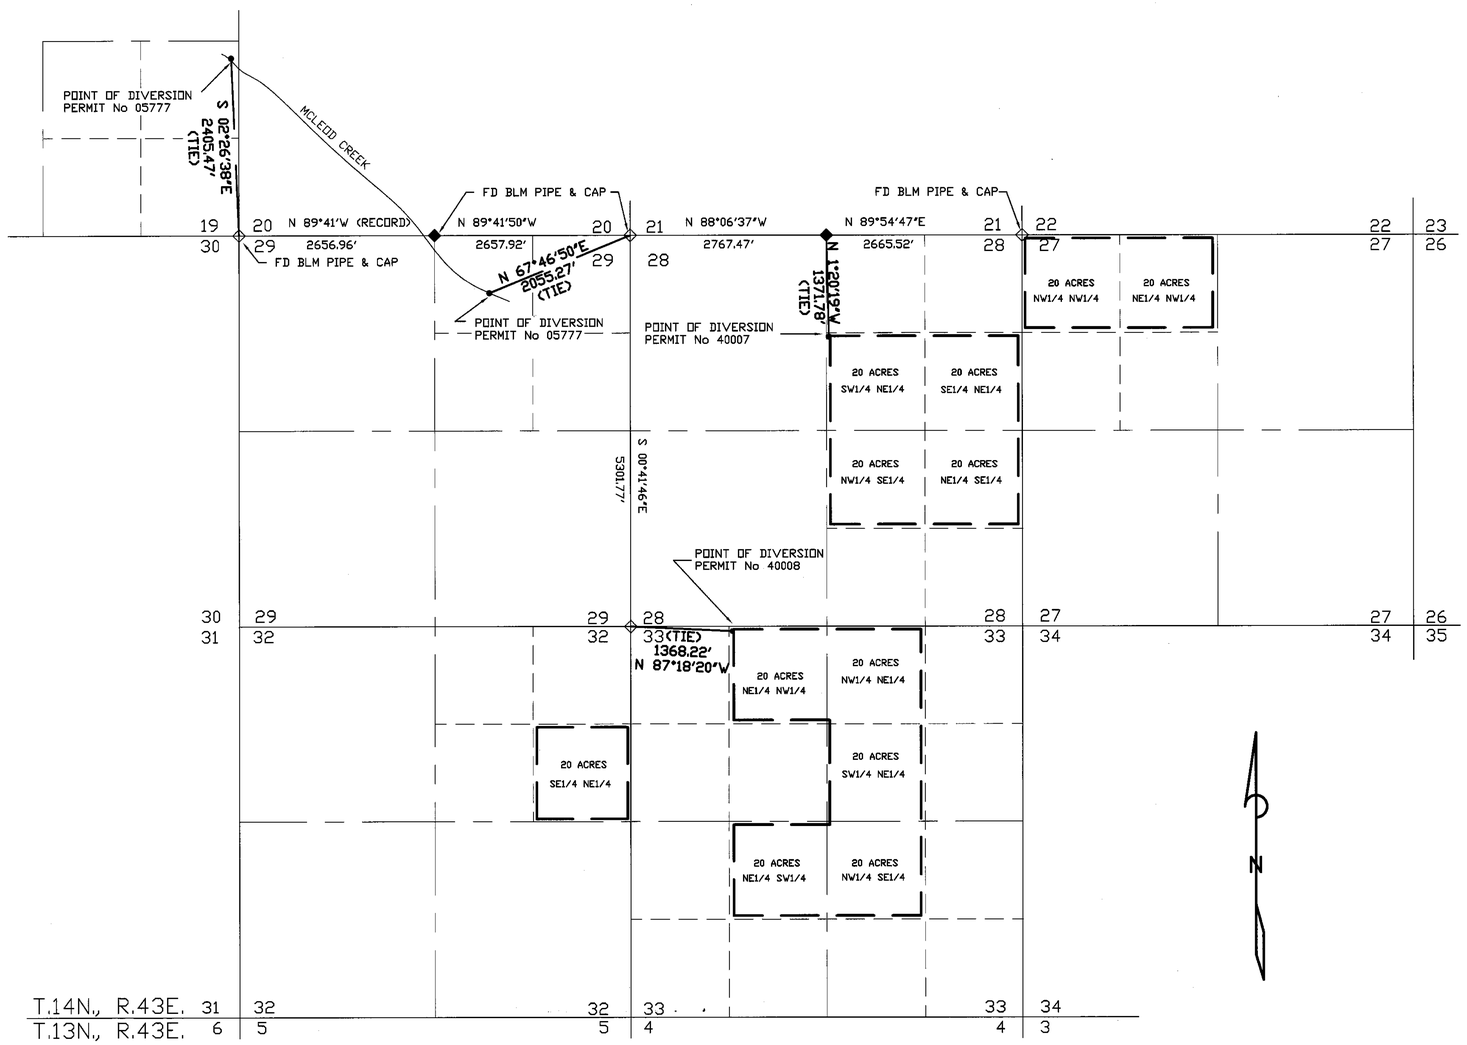

MAP
TO ACCOMPANY AMENDED PROOF OF APPROPRIATION OF PERMIT No. 05777 OF WATER FOR IRRIGATION USE

STATE OF NEVADA
COUNTY OF CHURCHILL } SS

I, RICHARD G. KUJALA, BEING FIRST DULY SWORN DEPOSE AND SAY THAT THIS MAP, CONSISTING OF 1 SHEET HAS BEEN CORRECTLY DRAWN TO THE DESIGNATED SCALE FROM FIELD NOTES OF A SURVEY MADE BY ME, OR UNDER MY SUPERVISION AND DIRECTION ON, 1/28/97, THAT IT TRULY AND CORRECTLY REPRESENTS THE LOCATION AND EXTENT OF WORKS USED TO DIVERT WATER FROM MCLEOD CREEK IN NYE COUNTY NEVADA, BY: HENRY L. & BERTIE W. BERG FOR IRRIGATION PURPOSES, THAT THE POINTS OF DIVERSION, ON MCLEOD CREEK THE APPROXIMATE SIZE AND CAPACITY OF THE CONDUIT, THE PLACE AND MANNER OF USE, AND THE LOCATION AND NAMES OF ALL OTHER WORKS OR STREAMS WHICH ARE CROSSED BY, OR CONNECTED WITH THE SAID WORKS, ARE FULLY AND CORRECTLY DESIGNATED THEREON.

PROFESSIONAL LAND SURVEYOR STATE OF NEVADA
2-11-97
RICHARD G. KUJALA
No.9612

Richard G. Kujala
RICHARD G. KUJALA S.W.R.S. 984

ON THIS 11th DAY OF FEBRUARY, 1997, RICHARD G. KUJALA PERSONALLY APPEARED BEFORE ME, A NOTARY PUBLIC, WHO ACKNOWLEDGED THAT HE EXECUTED THE ABOVE INSTRUMENT.

Sabrina Fischer
NOTARY PUBLIC

SABRINA FISCHER
Notary Public - State of Nevada
Appointment Recorded in Douglas
No. 92-2414-5 Expires: 10-1-1996

WE, THE UNDERSIGNED OWNERS OF THE PLACE OF USE, DO HEREBY CERTIFY THAT WE HAVE REVIEWED AND EXAMINED THIS MAP AND DO HEREBY CERTIFY IT TO BE CORRECT.

Henry L. Berg — 3/10/97
PROPERTY OWNER — DATE

Bertie W. Berg — 3/10/97
PROPERTY OWNER — DATE

BELL & ASSOCIATES
RICHARD G. KUJALA S.W.R.S. 984
P.O. BOX 84
FALLON NV 89407
(702) 867-3673

DRAWN BY: RGK
DATE: 1/23/97
JOB No.: 6172

SCALE 1"=1000'

0 1000 2000 3000 4000

STATE ENGINEER'S USE

FILED
SEP 08 1997
STATE ENGINEER'S OFFICE

MAP TO ACCOMPANY AMENDED PROOF OF APPROPRIATION OF PERMIT No. 05777

FOR: IRRIGATION USE
BY: HENRY L. & BERTIE W. BERG
FROM: MCLEOD CREEK
IN: NYE COUNTY, NEVADA

05777