MAP KEY FOR POINTS OF DIVERSION

BASIS OF BEARINGS: MAGNETIC DECLINATION N. 16° E.

MAP KEY	WATER SOURCE	DITCH	CORNER TIES BEARING	CORNER TIES DISTANCE	DITCHES & LATERALS CAPACITY	DIMENSIONAL WIDTH	DIMENSIONAL DEPTH
A	ANNIE CREEK	#1	N44°43'E	7336'	25% OF FLOW	1'	2'
B	" "	#2	N44°20'E	7344'	" " "	"	"
C	" "	#3	N31°40'E	7085'	" " "	"	"
D	" "	#4	N23°24'E	7192'	" " "	"	"
E	" "	#5	N19°04'E	7269'	" " "	"	"
F	" "	#6	N15°04'E	6984'	" " "	"	"
G	" "	#7	N13°44'E	7011'	" " "	"	"
H	" "	#8	N13°40'E	7039'	" " "	"	"
I	" "	#9	N07°48'E	6709'	" " "	"	"
J	TINKAY SPRG		N44°41'E	7062	100%		
Z	CASSIDY SPRG		N36°55'E	11315'	" " "		

ALL POINTS OF DIVERSION TIED TO FOUND CORNER LISTED BELOW

FD. CORNER SCRIBED ROCK WITH 4 NOTCHES

29 28 / 32 33

CULTURAL MAP TABULATION

DITCH	SECTION	SUB-DIVISION	TOWNSHIP	RANGE	CULTIVATED ACREAGE	DESCRIPTION OF CULTURE	DATE OF FIRST CULTURE
ANNIE CREEK							
1	5	LOT 3	43N	57E	1.22	MEADOW	1898
1	"	LOT 4	"	"	4.06	"	"
2	"	LOT 1	"	"	1.53	"	"
2	"	LOT 2	"	"	7.34	"	"
3	"	LOT 3	"	"	3.10	"	"
3	"	SE1/4 NW1/4	"	"	.32	"	"
4	"	LOT 2	"	"	.30	"	"
4	"	SW1/4 NE1/4	"	"	4.00	"	"
4	"	SE1/4 NW1/4	"	"	.56	"	"
5	"	SW1/4 NE1/4	"	"	5.84	"	"
6	"	LOT 1	"	"	1.94	"	"
6	"	LOT 2	"	"	1.27	"	"
6	"	SW1/4 NE1/4	"	"	1.28	"	"
6	"	SE1/4 NE1/4	"	"	.35	"	"
7	"	LOT 1	"	"	.39	"	"
7	"	LOT 2	"	"	.10	"	"
7	"	SW1/4 NE1/4	"	"	1.28	"	"
7	"	SE1/4 NE1/4	"	"	.52	"	"
8	"	SW1/4 NE1/4	"	"	1.51	"	"
8	"	SE1/4 NE1/4	"	"	6.54	"	"
9	"	LOT 1	"	"	3.54	"	"
9	"	SE1/4 NE1/4	"	"	1.04	"	"
TOTAL ACRES SHEET 1					48.03		
TOTAL ACRES SHEET 2					110.46		
TOTAL ACRES					158.49		
TINKAY SPRING	5	LOT 4	43N	57E	1.63	PASTURE	1898
	32	SW1/4 SW1/4	44N	"	.48	"	1898
TOTAL ACRES					2.11		

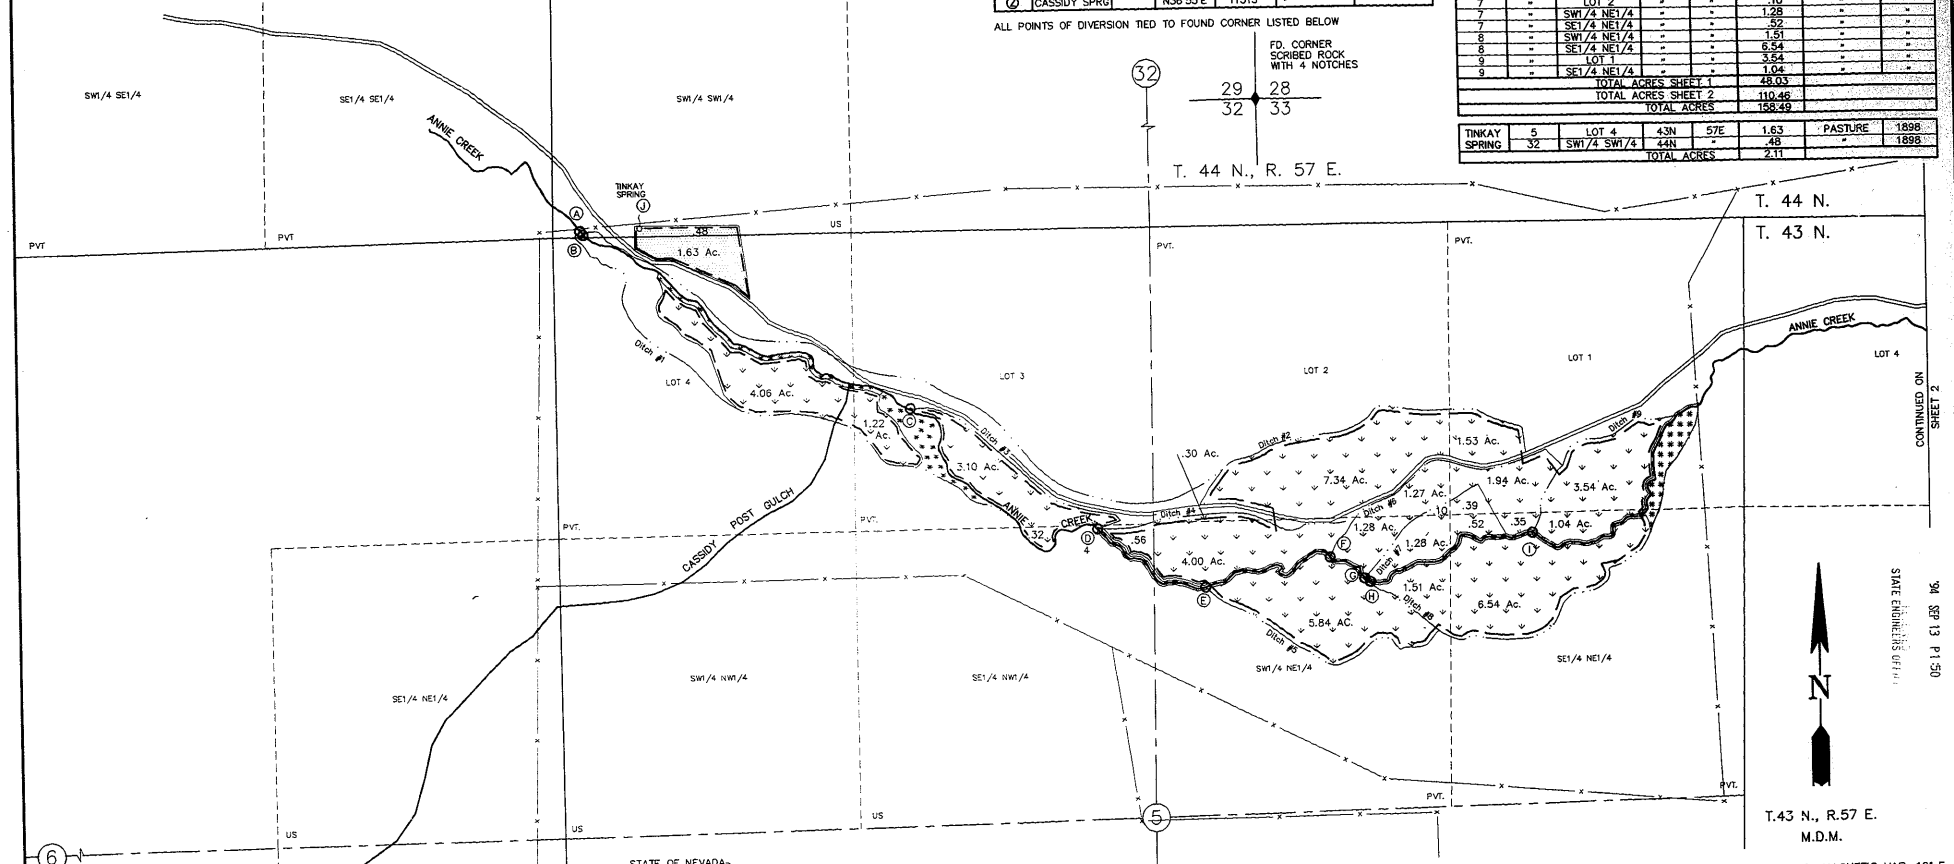

BASIS OF BEARING: MAGNETIC VAR. 16° E

STATE OF NEVADA } SS.
COUNTY OF ELKO

I, William A. Nisbet, being first duly sworn, depose and say that this map, consisting of two sheets, has been correctly drawn to the designated scale from a field survey made under my supervision and direction, completed on the 12th day of May, 1992 and from information shown on pertinent quadrangle maps published by the U.S. Geological Survey and from aerial photography; that it truly and correctly represents the proposed location and extent of the works used to divert water from SURFACE SOURCES in ELKO COUNTY by FRED G. AND PAULINE BEITIA, 1/2 interest, and FRANK G. AND HELEN BEITIA, 1/2 interest, for IRRIGATION, STOCKWATERING, AND DOMESTIC. That the proposed points of diversion, the approximate location and names of all other works or streams which are crossed by, or connected with the said works, are fully and correctly designated thereon.

William A. Nisbet
STATE WATER RIGHT SURVEYOR NO. 448

WILLIAM A. NISBET No. 3805 PROFESSIONAL ENGINEER STATE OF NEVADA 9/12/94

Subscribed and sworn to before me this 12 day of Sept 1994.

Carla Grinwold
NOTARY PUBLIC in and for ELKO COUNTY, NEVADA

CORALEE GRINWOLD NOTARY PUBLIC STATE OF NEVADA ELKO COUNTY My Comm. Expires JUL 12, 1998

LEGEND

US	UNITED STATES GOVERNMENT
PVT	PRIVATE
	POINT OF DIVERSION
	SPRING
	PLACE OF USE
	CREEKS OR RIVERS
	DITCH
	ROAD
	FENCE
	WILLOWS
	MEADOW HAY
	PASTURE

FILED JAN 31 1995 STATE ENGINEER'S OFFICE

NO.	BY	DATE	DESCRIPTION	CHK'D	APV'D
1		9/94	REPLACEMENT MAPS		

REVISIONS

DRAWN BY CLA — APPROVED BY WAN
JOB NO. 1001.005 — DATE MAY 1992

0 300 600 900
SCALE: 1"=300'

05887

MAP TO ACCOMPANY
PROOF OF APPROPRIATION
FOR IRRIGATION, STOCKWATERING, AND DOMESTIC
BY FRED G. AND PAULINE BEITIA 1/2 INTEREST
FRANK G. AND HELEN BEITIA 1/2 INTEREST
FROM ANNIE CREEK, SPRINGS AND TRIBUTARIES
IN ELKO COUNTY

CHILTON Engineering and Surveying, LTD
421 Court Street
(702) 738-2121 Elko, Nevada 89801

W92027 1/2

'94 SEP 13 P1:50
STATE ENGINEER'S OFFICE

05890 05889 05888 05887

FD. CORNER SCRIBED ROCK WITH 4 NOTCHES

29 | 28
32 | 33

T. 44 N., R. 57 E.

MAP KEY FOR POINTS OF DIVERSION
BASIS OF BEARINGS: MAGNETIC DECLINATION N. 16° E.

MAP KEY	WATER SOURCE	DITCH	CORNER TIES		DITCHES & LATERALS	
			BEARING	DISTANCE	CAPACITY	DIMENSIONAL (WIDTH / DEPTH)
K	ANNIE CREEK	#10	N13°36'W	5946'	25% OF FLOW	1' / 2'
L	" "	#11	N16°08'W	6324'	" " "	" "
M	" "	#12	N21°08'W	6638'	" " "	" "
N	" "	#13	N23°40'W	7231'	" " "	" "
O	" "	#14	N30°18'W	8069'	" " "	" "
P	" "	#15	N34°44'W	8876'	" " "	" "
Q	" "	#16	N35°13'W	8966'	" " "	" "
R	" "	#17	N36°59'W	9132'	" " "	" "
S	" "	#18	N39°32'W	9134'	" " "	" "
T	" "	#19	N44°12'W	10027'	" " "	" "
U	" "	#20	N46°18'W	10203'	" " "	" "
V	" "	#21	N46°51'W	10448'	" " "	" "
W	" "	#22	N48°49'W	10485'	" " "	" "
X	HOUSE SPRING		N23°00'W	6242'		
Y	BARN SPRING		N20°58'W	6196'		

ALL POINTS OF DIVERSION TIED TO FOUND CORNER LISTED.

T.43 N., R.57 E.
M.D.M.

BASIS OF BEARING: MAGNETIC VAR. 16° E

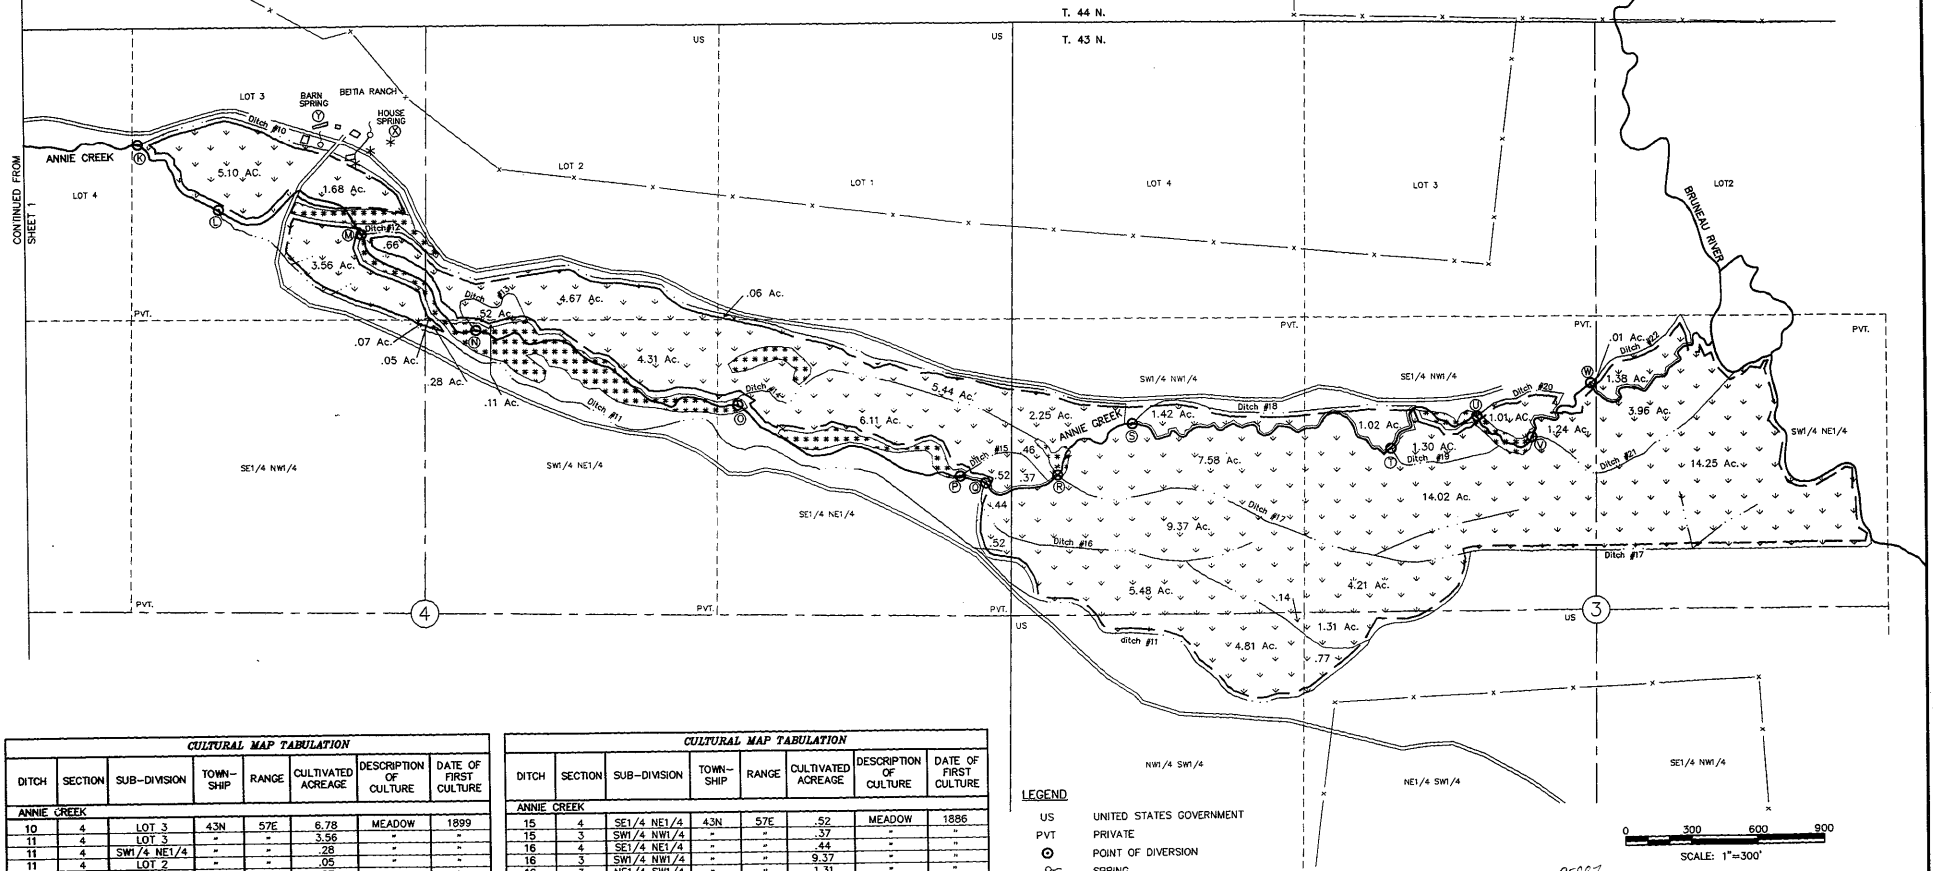

CULTURAL MAP TABULATION

DITCH	SECTION	SUB-DIVISION	TOWN-SHIP	RANGE	CULTIVATED ACREAGE	DESCRIPTION OF CULTURE	DATE OF FIRST CULTURE
ANNIE CREEK							
10	4	LOT 3	43N	57E	6.78	MEADOW	1899
11	4	LOT 3	"	"	3.56	"	"
11	4	SW1/4 NE1/4	"	"	.28	"	"
11	4	LOT 2	"	"	.05	"	"
11	4	SE1/4 NW1/4	"	"	.07	"	"
11	4	SE1/4 NE1/4	"	"	.52	"	1886
11	3	SW1/4 NW1/4	"	"	5.48	"	"
11	3	NW1/4 SW1/4	"	"	4.81	"	"
11	3	NE1/4 SW1/4	"	"	.77	"	"
12	4	LOT 3	"	"	.66	"	"
12	4	SW1/4 NE1/4	"	"	4.31	"	1899
12	4	LOT 2	"	"	4.67	"	"
12	4	LOT 1	"	"	.06	"	1886
12	4	SE1/4 NE1/4	"	"	5.44	"	"
12	3	SW1/4 NW1/4	"	"	2.25	"	"
13	4	SW1/4 NE1/4	"	"	.11	"	1899
13	4	LOT 2	"	"	.52	"	"
14	4	SE1/4 NE1/4	"	"	6.11	"	1886
14	3	SW1/4 NW1/4	"	"	.46	"	"

CULTURAL MAP TABULATION

DITCH	SECTION	SUB-DIVISION	TOWN-SHIP	RANGE	CULTIVATED ACREAGE	DESCRIPTION OF CULTURE	DATE OF FIRST CULTURE
ANNIE CREEK							
15	4	SE1/4 NE1/4	43N	57E	.52	MEADOW	1886
15	3	SW1/4 NW1/4	"	"	.37	"	"
16	4	SE1/4 NE1/4	"	"	.44	"	"
16	3	SW1/4 NW1/4	"	"	9.37	"	"
16	3	NE1/4 SW1/4	"	"	1.31	"	"
16	3	SE1/4 NW1/4	"	"	4.21	"	"
16	3	NW1/4 SW1/4	"	"	.14	"	"
17	3	SW1/4 NW1/4	"	"	7.58	"	"
17	3	SE1/4 NW1/4	"	"	14.02	"	"
17	3	SW1/4 NE1/4	"	"	14.25	"	"
18	3	SW1/4 NW1/4	"	"	1.42	"	"
18	3	SE1/4 NW1/4	"	"	1.02	"	"
19	3	SE1/4 NW1/4	"	"	1.30	"	"
20	3	SE1/4 NW1/4	"	"	1.01	"	"
21	3	SE1/4 NW1/4	"	"	1.24	"	"
21	3	SW1/4 NE1/4	"	"	3.96	"	"
22	3	SE1/4 NW1/4	"	"	.01	"	"
22	3	SW1/4 NE1/4	"	"	1.38	"	"
TOTAL ACRES					110.46		

LEGEND

- US — UNITED STATES GOVERNMENT
- PVT — PRIVATE
- POINT OF DIVERSION
- SPRING
- PLACE OF USE
- CREEKS OR RIVERS
- DITCH
- ROAD
- FENCE
- WILLOWS
- MEADOW HAY

0 300 600 900
SCALE: 1"=300'

FILED
JAN 31 1995
STATE ENGINEER'S OFFICE

NO.	BY	DATE	DESCRIPTION	CHKD	APPD
1		9/94	REPLACEMENT PLOT		

REVISIONS

DRAWN BY CLA | APPROVED BY | JOB NO. 1001.005 | DATE MAY 1992

05887

MAP TO ACCOMPANY
PROOF OF APPROPRIATION
FOR IRRIGATION, STOCKWATERING, AND DOMESTIC
BY **FRED G. AND PAULINE BEITIA** 1/2 INTEREST
FRANK G. AND HELEN BEITIA 1/2 INTEREST
FROM ANNIE CREEK, SPRINGS AND TRIBUTARIES
IN ELKO COUNTY

CHILTON Engineering and Surveying, LTD
421 Court Street
(702) 738-2121 Elko, Nevada 89801

W92027 2/2

05890 05889 05888 05887