DITCH	SECTION	SUBDIVISION	TOWNSHIP	RANGE	CULTIVATED ACRES	DESCRIPTION OF CULTURE	DATE OF FIRST CULTURE
1 AND 2	18	NE1/4 SW1/4	44 N	52 E	0.78	HARVEST CROP	1872
1 AND 2	18	SE1/4 NW1/4	44 N	52 E	17.59	HARVEST CROP	1872
1 AND 2	18	NE1/4 NW1/4	44 N	52 E	5.91	HARVEST CROP	1872
1 AND 2	18	LOT 1	44 N	52 E	36.96	HARVEST CROP	1872
1 AND 2	18	LOT 2	44 N	52 E	24.95	HARVEST CROP	1872
1 AND 2	13	SE1/4 NE1/4	44 N	51 E	8.05	HARVEST CROP	1872
1 AND 2	13	NE1/4 NE1/4	44 N	51 E	35.47	HARVEST CROP	1872
1 AND 2	13	NW1/4 NE1/4	44 N	51 E	19.12	HARVEST CROP	1872
1 AND 2	13	SW1/4 NE1/4	44 N	51 E	0.31	HARVEST CROP	1872
WHITE ROCK AND DUNN CANYON TOTAL ACREAGE = 149.14							

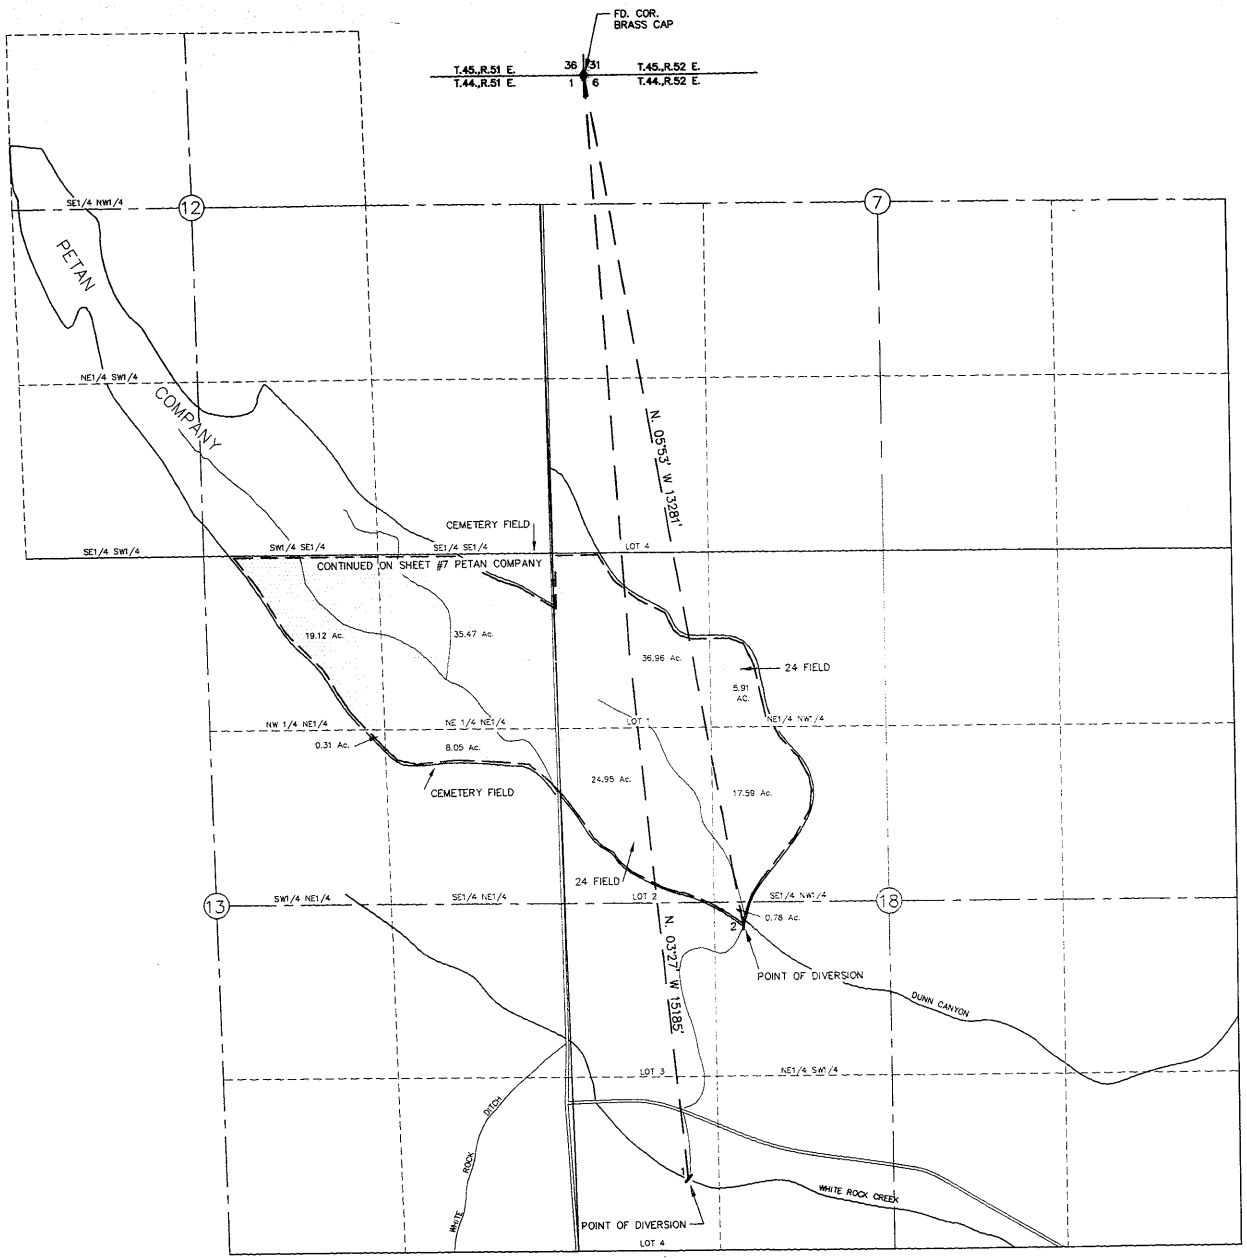

N

T. 44 N., R. 51 & 52 E.
M.D.M.

BASIS OF BEARING: MAGNETIC VAR 16° E.

LEGEND

- HARVEST CROP
- MEADOW PASTURE
- ROAD
- CREEK
- DITCH
- DIVERSION DITCH AND DAM
- PLACE OF USE
- (00) SURVEYED SECTION

0 500 1000 1500
SCALE: 1"=500'

FILED
OCT 0 8 1993
STATE ENGINEER'S OFFICE

'93 JUN -3 A10:01
STATE ENGINEER'S OFF.

NO.	BY	DATE	DESCRIPTION	CHK'D	APP'D

REVISIONS

DRAWN BY D.J.F. APPROVED BY
JOB NO. 2053.001 DATE 7-20-92

MAP TO ACCOMPANY
PROOF OF APPROPRIATION
FOR IRRIGATION, STOCKWATERING, AND DOMESTIC
BY **PETER JACKSON**
FROM **WHITE ROCK CREEK AND DUNN CANYON**
IN ELKO COUNTY

CHILTON Engineering and Surveying, LTD
421 Court Street
(702) 738-2121 Elko, Nevada 89801

W90036 2/3

05899