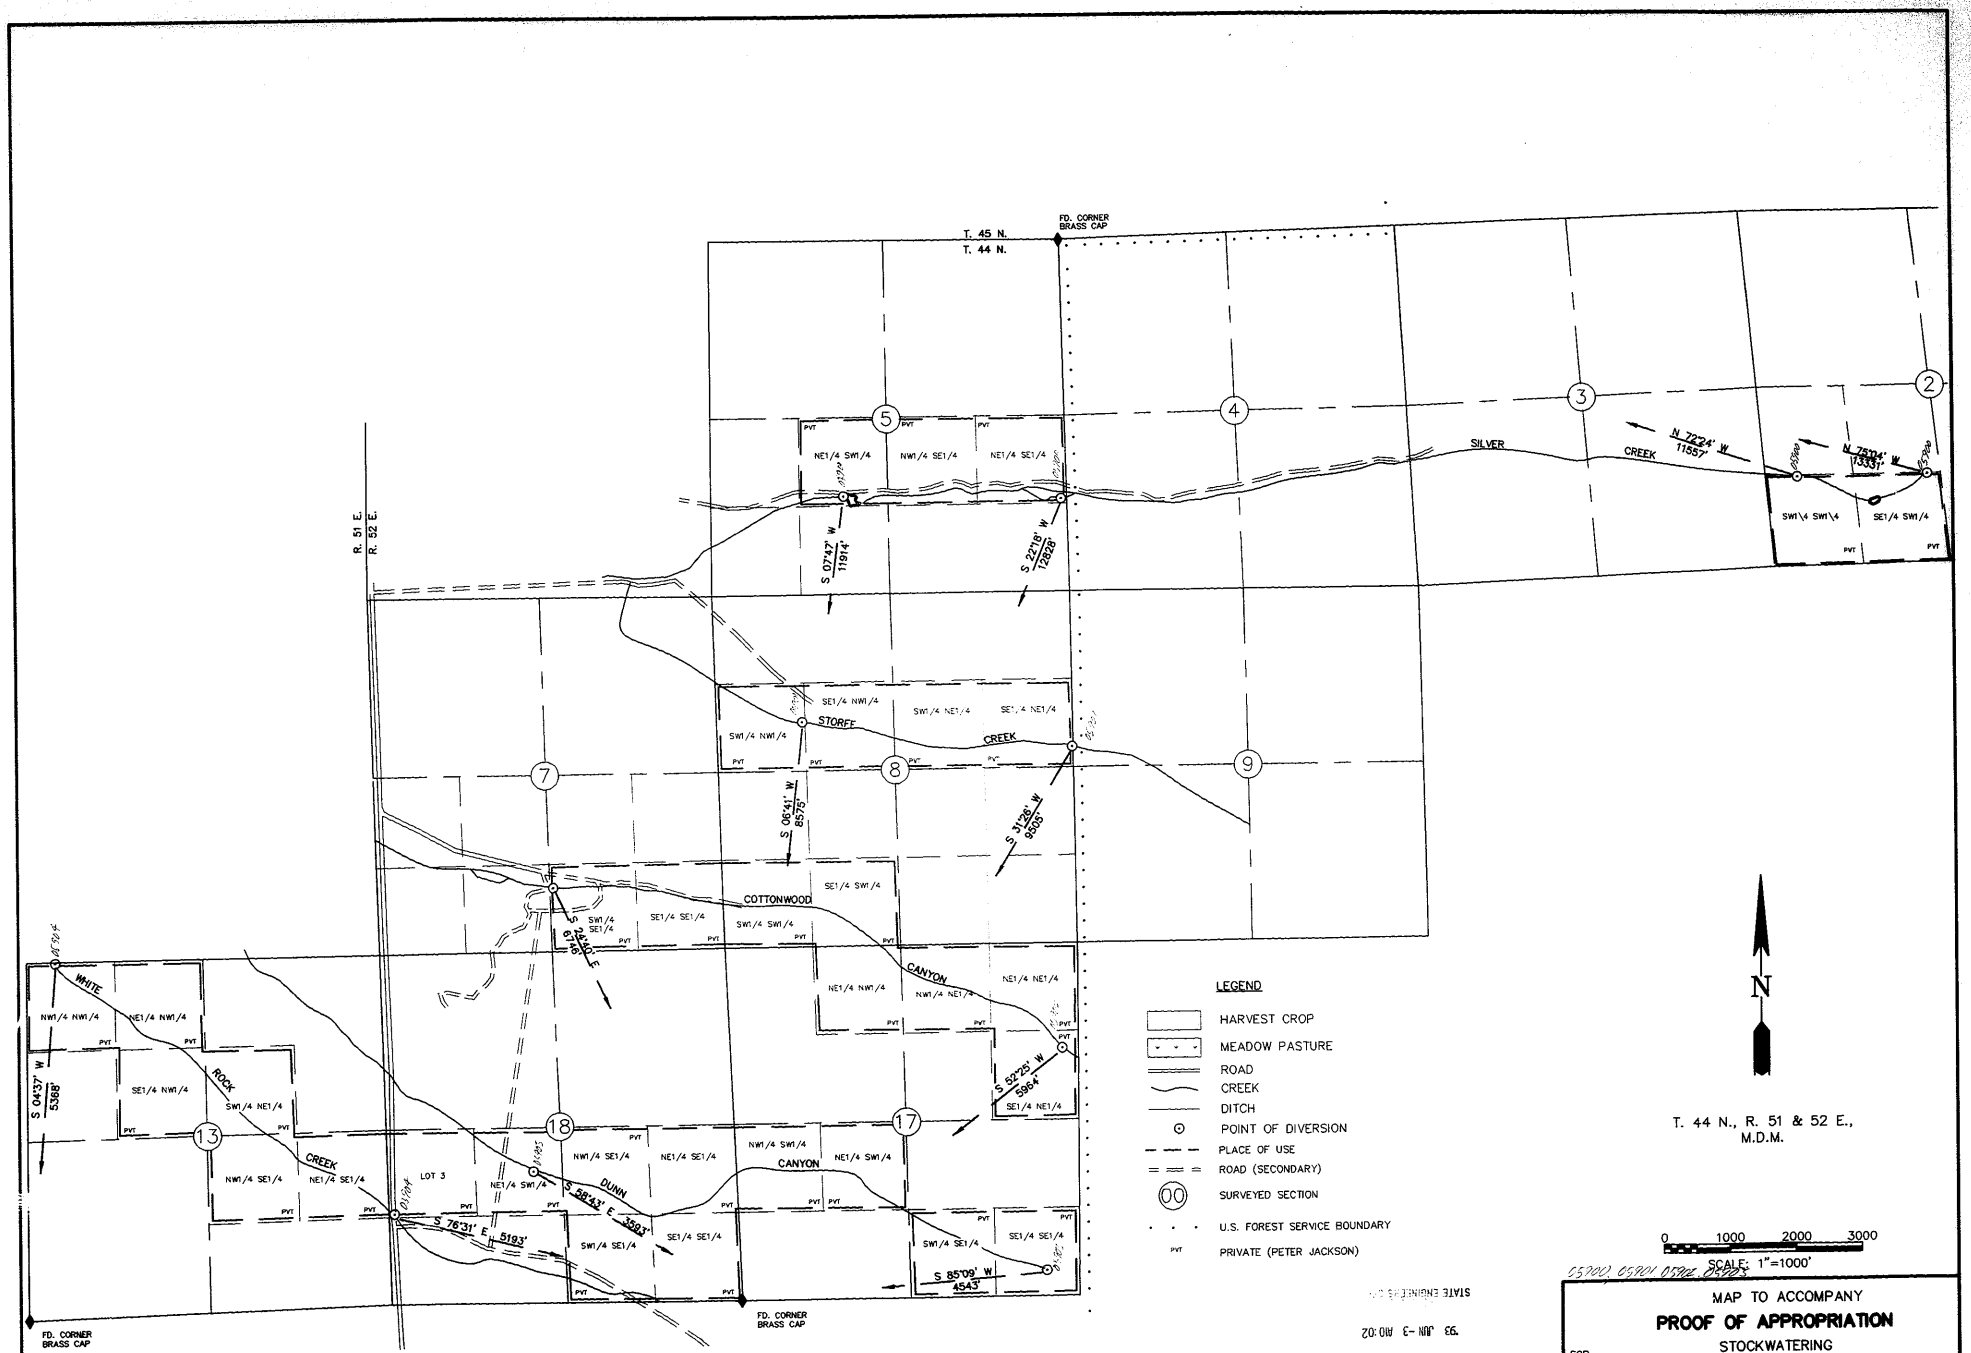

05900, 05901, 05902, 05903

MAP TO ACCOMPANY

PROOF OF APPROPRIATION

STOCKWATERING

FOR **PETER JACKSON**

BY

FROM WHITE ROCK CREEK, DUNN CANYON, COTTONWOOD CANYON, STORFF CREEK, AND SILVER CREEK

IN ELKO COUNTY

FILED
JUN 03 1993
STATE ENGINEER'S OFFICE

'93 JUN -3 A10:02
STATE ENGINEER'S OFFICE

NO.	BY	DATE	DESCRIPTION	CHK'D	APP'D

REVISIONS

DRAWN BY DJF | APPROVED BY | JOB NO. 2053.001 | DATE 8-4-92

CHILTON Engineering and Surveying, LTD
421 Court Street
(702) 738-2121 Elko, Nevada 89801

W90036 3/3

05904 05903 05902 05901 05900