Petan COMPANY OF NEVADA, INC.

YP RANCHES

TUSCARORA, NEVADA 89834

STATE OF NEVADA
ss.
COUNTY OF ELKO

I, William A. Nisbet, being first duly sworn, depose and say that these maps, consisting of sixty sheets, have been correctly drawn to the designated scale from a field survey made under my supervision and direction, completed on the 29th day of May, 1992, and from information shown on pertinent quadrangle maps published by the U.S. Geological Survey and from aerial photography, that it truly and correctly represents the proposed location and extent of the works used to divert water from SURFACE SOURCES in ELKO COUNTY by PETAN COMPANY OF NEVADA, INC. for IRRIGATION, STOCKWATERING, AND DOMESTIC. That the proposed points of diversion, the approximate location and names of all other works or streams which are crossed by, or connected with the said works, are fully and correctly designated thereon.

William A. Nisbet
STATE WATER RIGHT SURVEYOR NO. 448

PROFESSIONAL LAND SURVEYOR STATE OF NEVADA WILLIAM A. NISBET No. 3805

Subscribed and sworn before me this 31 day of March,

CORALEE GRISWOLD
Notary Public
State of Nevada
Elko County, Nevada
My appointment expires July 12, 1994.

NOTARY PUBLIC in and for ELKO COUNTY, NEVADA
My commission expires July 12, 1994

INDEX TO SHEETS

1. Silver Creek, Springs and Tributaries (Irrigation)
2. Silver Creek, Springs and Tributaries (Irrigation)
3. Silver Creek and Tributaries (Irrigation)
4. Silver Creek and Tributaries (Irrigation)
5. Silver Creek and Tributaries (Irrigation)
6. White Rock Creek and Dunn Creek (Irrigation)
7. Mitchell Creek, Wall Creek, Unnamed Creeks #8A, #8B and Tributaries, Six Springs #56 thru #61 (Stockwater)
8. Dry Creek, Indian Creek, Winters Creek and Tributaries, Springs #62 and #63 (Stockwater)
9. Indian Creek, Dry Creek and Tributaries (Irrigation)
10. Indian Creek, Dry Creek and Tributaries (Irrigation)
11. Bull Run Creek, Edgemont Creek, Duck Pond Spring, Springs and Tributaries (Irrigation)
12. Bull Run Creek, Springs and Tributaries (Irrigation)
13. Bull Run Creek, Springs and Tributaries (Irrigation)
14. Acreage Tabulation Sheet – For Sheets #13 and #14
15. Bull Run Creek, Big Spring, Springs and Tributaries (Irrigation)
16. Bull Run Creek and Tributaries (Irrigation)
17. Bull Run Creek and Tributaries (Irrigation)
18. Acreage Tabulation Sheet – For sheets #16 thru #18
19. Bull Run Creek and Tributaries (Irrigation)
20. Bull Run Creek and Tributaries (Irrigation)
21. Bull Run Creek, South Fork Owyhee River and Tributaries (Irrigation)
22. South Fork Owyhee River and Tributaries (Irrigation)
23. South Fork Owyhee River and Tributaries (Irrigation)
24. South Fork Owyhee River and Tributaries (Irrigation)
25. South Fork Owyhee River and Tributaries (Irrigation)
26. South Fork Owyhee River, Sheep Creek and Tributaries (Irrigation)
27. South Fork Owyhee River and Tributaries (Irrigation)
28. Sheep Creek and Tributaries (Irrigation)
29. Wilson Creek, Unnamed Creeks #29A, #29B, Seven Springs #5 thru #11 and Tributaries (Stockwater)
30. Unnamed Creeks #30A, #30B, Ten Springs #32 thru #41 and Tributaries (Stockwater)
31. Wilson Creek, Six Springs #26 thru #31 and Tributaries (Stockwater)
32. Silver Creek (aka South Fork of Silver Creek), Break Neck Creek (aka Silver Creek), Storff Creek, Springs and Tributaries (Stockwater)
33. Wall Creek, South Branch of Wall Creek, Mitchell Creek, South Branch of Mitchell Creek, Six Springs #12 thru #17 and Tributaries (Stockwater)
34. Indian Creek, Winters Creek, Five Springs #4, #91 thru #94 and Tributaries (Stockwater)
35. Fawn Creek, Five Springs #1 thru #3, #78, #95 and Tributaries (Stockwater)
36. Mill Creek, Four Springs #22 thru #25 and Tributaries (Stockwater)
37. McCall Creek, Four Springs #18 thru #21 and Tributaries (Stockwater)
38. Sulphur Creek, North Fork of Warm Spring Creek, Warm Spring Creek, Four Springs #43 Thru #46 and Tributaries (Stockwater)
39. White Rock Creek, Edgemont Creek, Unnamed Creeks #39A, #39B, Nine Springs #47 thru #55 and Tributaries (Stockwater)
40. Unnamed Creeks #40A, #40B, #40C, #40D, #40E, #40F and Tributaries, Thirteen Springs #64 thru #76 (Stockwater)
41. Unnamed Creeks #41A, #41B, #41C, #41D and Tributaries (Stockwater)
42. Unnamed Creeks #42A, #42B, #42C and Tributaries (Stockwater)
43. Sheep Creek, Unnamed Creeks #43A, #43B and Tributaries, One Spring #77 (Stockwater)
44. Unnamed Creeks #44A–#45A, #44B, #44C, #44D and Tributaries (Stockwater)
45. Unnamed Creeks #44A–#45A, #45B, #45C and Tributaries (Stockwater)
46. Unnamed Creek #46A and Tributaries (Stockwater)
47. South Fork Owyhee River, Unnamed Creeks #47A, #47B, #47C, #47D #47E and Tributaries (Stockwater)
48. South Fork Owyhee River, Unnamed Creek #48A, Two springs #79, #80 and Tributaries (Stockwater)
49. Spring Creek, Unnamed Creeks #49A, #49B and Tributaries (Stockwater)
50. Spring Creek, Circle Creek, Five Springs #81 thru #85 and Tributaries (Stockwater)
51. Branches of Circle Creek and Tributaries (Stockwater)
52. Circle Creek and Tributaries (Stockwater)
53. Circle Creek, Unnamed Creek #53A–#54A and Tributaries (Stockwater)
54. Unnamed Creek #53A–#54A and Tributaries (Stockwater)
55. Unnamed Creeks #55A, #55B and Tributaries (Stockwater)
56. Unnamed Creeks #56A, #56B and Tributaries, Two Springs #86, #87 (Stockwater)
57. Unnamed Creeks #57A, #57B and Tributaries (Stockwater)
58. Unnamed Creek #58A and Tributaries (Stockwater)
59. Unnamed Creek #59A and Tributaries, Two Springs #88, #89, and #90(Coyote Springs) (Stockwater)
60. Unnamed Creek #60 and Tributaries (Stockwater)

FILED
JUN 3 1993
STATE ENGINEER'S OFFICE

STATE ENGINEERS OFFICE
93 JUN -3 AM 10:01

MAPS TO ACCOMPANY
PROOF OF APPROPRIATION
FOR IRRIGATION, STOCKWATERING, AND DOMESTIC
BY **PETAN COMPANY OF NEVADA, INC.**
FROM SURFACE SOURCES
IN ELKO COUNTY

CHILTON Engineering and Surveying, LTD
421 Court Street
(702) 738-2121 Elko, Nevada 89801

W30038 | 1 of 60

05905 TMR# 05986

DITCH	SECTION	SUBDIVISION	TOWN-SHIP	RANGE	CULTIVATED ACRES	DESCRIPTION OF CULTURE	DATE OF FIRST CULTURE
SILVER CREEK							
17	1	SW1/4 SW1/4	44N	51E	1.35	HARVEST CROP	1873
17	12	NW1/4 NW1/4	"	"	1.80	" "	1873
19	12	NW1/4 NW1/4	"	"	9.74	" "	1873
19	12	SW1/4 NW1/4	"	"	1.61	" "	1873
20	12	NW1/4 NW1/4	"	"	20.85	" "	1873
20	11	NE1/4 NE1/4	"	"	22.50	" "	1874
20	11	NW1/4 NE1/4	"	"	13.19	" "	1875
20	11	NE1/4 NW1/4	"	"	0.72	" "	1875
21	11	NE1/4 NE1/4	"	"	9.09	" "	1874
21	2	SE1/4 SE1/4	"	"	4.57	" "	1874
21	2	SW1/4 SE1/4	"	"	15.73	" "	1874
21	11	NW1/4 NE1/4	"	"	18.32	" "	1875
21	11	NE1/4 NW1/4	"	"	24.76	" "	1875
21	2	SE1/4 SW1/4	"	"	14.86	" "	1875
21	2	SW1/4 SW1/4	"	"	1.55	" "	1875
21	11	NW1/4 NW1/4	"	"	31.08	" "	1873
21	10	NE1/4 NE1/4	"	"	36.21	" "	1873
21	10	NW1/4 NE1/4	"	"	30.57	" "	1873
21	10	SW1/4 NE1/4	"	"	12.73	" "	1873
21	10	NE1/4 NW1/4	"	"	18.74	" "	1874
21	10	NW1/4 NW1/4	"	"	2.16	" "	1874
21	10	SW1/4 NW1/4	"	"	3.16	" "	1874
21	10	SE1/4 NW1/4	"	"	21.69	" "	1874
21	10	SE1/4 NE1/4	"	"	2.80	" "	1873
22	10	NE1/4 SW1/4	"	"	6.36	" "	1874

DITCH	SECTION	SUBDIVISION	TOWN-SHIP	RANGE	CULTIVATED ACRES	DESCRIPTION OF CULTURE	DATE OF FIRST CULTURE
SILVER CREEK							
22	11	NE1/4 NW1/4	44N	51E	12.02	HARVEST CROP	1875
22	11	NW1/4 NE1/4	"	"	2.39	" "	1875
22	11	SE1/4 NW1/4	"	"	3.80	" "	1875
22	11	NW1/4 NW1/4	"	"	7.26	" "	1873
22	11	SW1/4 NW1/4	"	"	30.81	" "	1873
22	11	NW1/4 SW1/4	"	"	0.89	" "	1873
22	10	SE1/4 NE1/4	"	"	36.80	" "	1873
22	10	NE1/4 SE1/4	"	"	11.41	" "	1873
22	10	SW1/4 NE1/4	"	"	26.84	" "	1873
22	10	NW1/4 SE1/4	"	"	13.47	" "	1873
22	10	SE1/4 NW1/4	"	"	11.75	" "	1874
TOTAL ACREAGE THIS SHEET = 483.58							

MAP KEY FOR POINTS OF DIVERSION

BASIS OF BEARINGS: MAGNETIC, VAR. 16° E.

MAP KEY	WATER SOURCE	DITCH	CORNER TIES BEARING	CORNER TIES DISTANCE	DITCHES & LATERALS CAPACITY	DITCHES & LATERALS DIMENSIONAL (WIDTH × DEPTH)
(K)	SILVER CREEK	#17	N 14°09' E	5322'	25% OF ANNUAL FLOW	12" DIA. PIPE
(L)	SILVER CREEK	#19	N 26°23' E	5879'	"	12" DIA. PIPE
(M)	SILVER CREEK	#20	N 36°41' E	6713'	"	12" DIA. PIPE
(N)	SILVER CREEK	#21	N 43°52' E	7494'	50% OF ANNUAL FLOW	15" DIA. PIPE
(O)	SILVER CREEK	#22	N 52°23' E	9432'	100% OF ANNUAL FLOW	6x8 HEADGATE

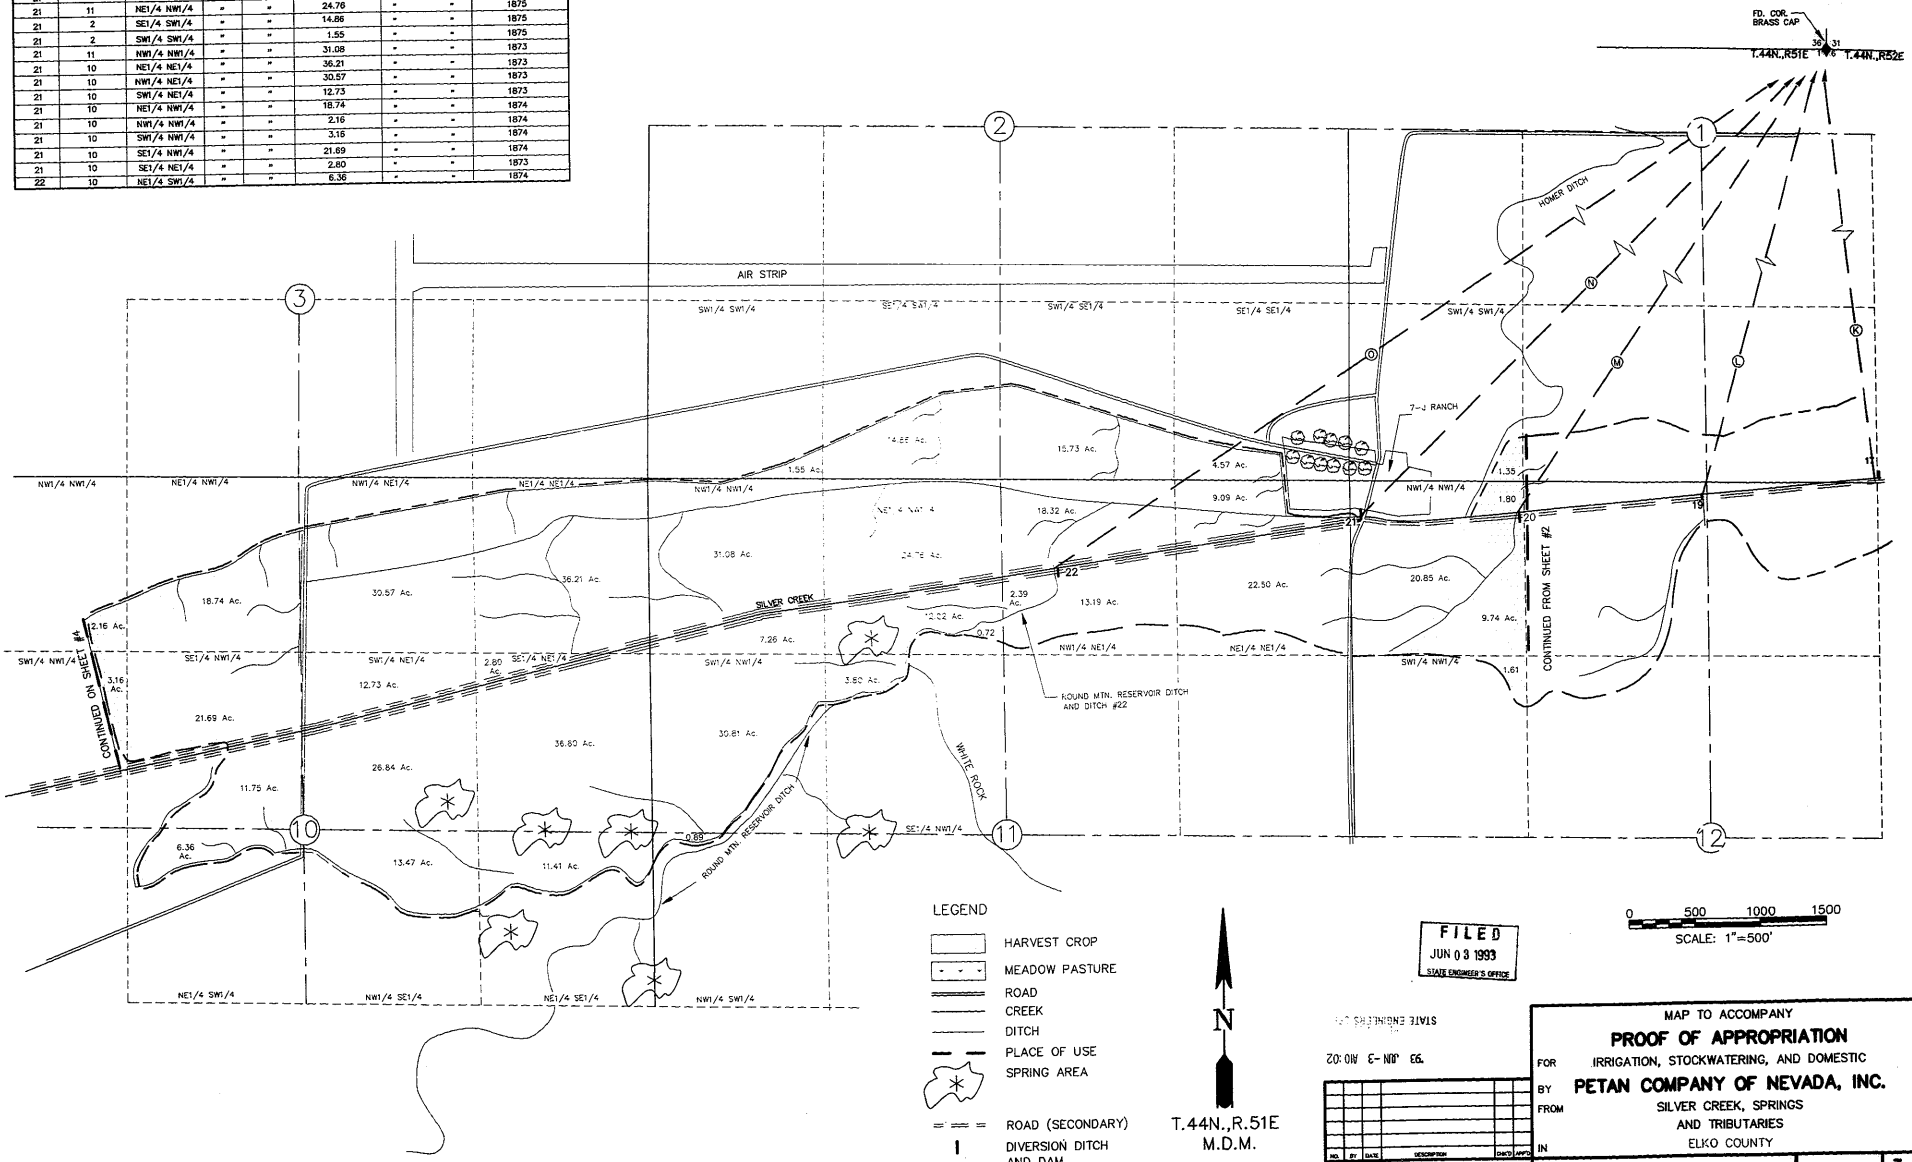

LEGEND

- HARVEST CROP
- MEADOW PASTURE
- ROAD
- CREEK
- DITCH
- PLACE OF USE
- SPRING AREA
- ROAD (SECONDARY)
- DIVERSION DITCH AND DAM
- (00) SURVEYED SECTION

N

T.44N.,R.51E
M.D.M.

0 500 1000 1500
SCALE: 1"=500'

FILED
JUN 03 1993
STATE ENGINEER'S OFFICE

STATE ENGINEER'S OFFICE
'93 JUN -3 A10:02

NO.	BY	DATE	DESCRIPTION	CHK'D APP'D
REVISIONS				

DRAWN BY: P.JB/D.JH
APPROVED BY:
JOB NO.: 2053.001
DATE: 8-21-91

MAP TO ACCOMPANY
PROOF OF APPROPRIATION
FOR IRRIGATION, STOCKWATERING, AND DOMESTIC
BY **PETAN COMPANY OF NEVADA, INC.**
FROM SILVER CREEK, SPRINGS AND TRIBUTARIES
IN ELKO COUNTY

CHILTON Engineering and Surveying, LTD
421 Court Street
(702) 738-2121 Elko, Nevada 89801

W90036 | 3/60

05905

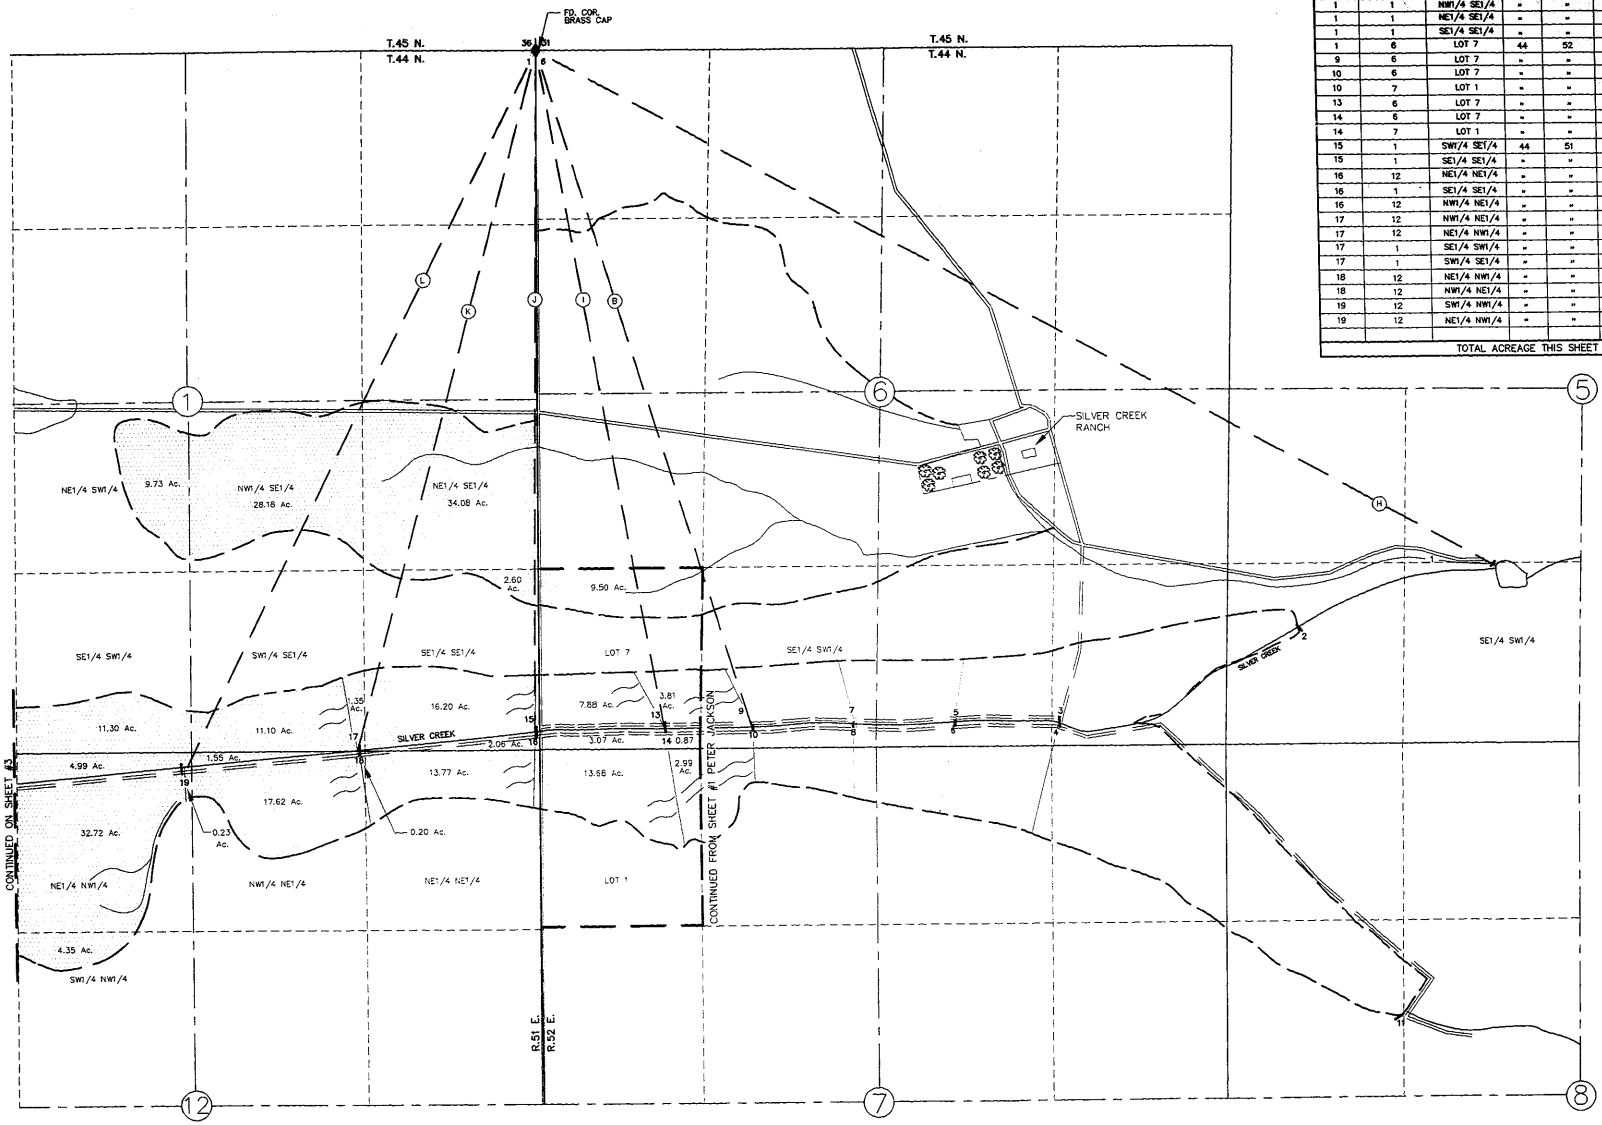

DITCH	SECTION	SUBDIVISION	TOWNSHIP	RANGE	CULTIVATED ACRES	DESIGNATION OF CULTURE	DATE OF FIRST CULTURE
SILVER CREEK							
1	1	NE1/4 SW1/4	44	51	9.73	HARVEST CROP	1876
1	1	NW1/4 SE1/4	"	"	28.18	" "	1876
1	1	NE1/4 SE1/4	"	"	34.08	" "	1876
1	1	SE1/4 SE1/4	"	"	2.60	" "	1876
1	6	LOT 7	44	52	9.50	" "	1871
9	6	LOT 7	"	"	3.81	" "	1871
10	6	LOT 7	"	"	0.87	" "	1871
10	7	LOT 1	"	"	2.99	" "	1871
13	6	LOT 7	"	"	7.88	" "	1871
14	6	LOT 7	"	"	3.07	" "	1871
14	7	LOT 1	"	"	13.68	" "	1871
15	1	SW1/4 SE1/4	44	51	1.35	" "	1873
15	1	SE1/4 SE1/4	"	"	16.20	" "	1871
16	12	NE1/4 NE1/4	"	"	13.77	" "	1871
16	1	SE1/4 SE1/4	"	"	2.06	" "	1871
16	12	NW1/4 NE1/4	"	"	0.20	" "	1873
17	12	NW1/4 NE1/4	"	"	1.55	" "	1873
17	12	NE1/4 NW1/4	"	"	4.99	" "	1873
17	1	SE1/4 SW1/4	"	"	11.30	" "	1873
17	1	SW1/4 SE1/4	"	"	11.10	" "	1873
18	12	NE1/4 NW1/4	"	"	0.23	" "	1873
18	12	NW1/4 NE1/4	"	"	17.62	" "	1873
19	12	SW1/4 NW1/4	"	"	4.35	" "	1873
19	12	NE1/4 NW1/4	"	"	32.72	" "	1873
TOTAL ACREAGE THIS SHEET = 233.83							

MAP KEY FOR POINTS OF DIVERSION

BASIS OF BEARINGS: MAGNETIC, VAR. 16° E.

MAP KEY	WATER SOURCE	DITCH	CORNER TIES BEARING	CORNER TIES DISTANCE	DITCHES & LATERALS CAPACITY	DITCHES & LATERALS DIMENSIONAL (WIDTH / DEPTH)
(B)	SILVER CREEK	# 9 & #10	N 17°07' W	5277'	25% OF ANNUAL FLOW	12" DIA. PIPE
(I)	SILVER CREEK	#13 & #14	N 10°02' W	5128'	" "	12" DIA. PIPE
(J)	SILVER CREEK	#15 & #16	N 00°46' E	5068'	" "	12" DIA. PIPE
(K)	SILVER CREEK	#17 & #18	N 14°09' E	5322'	" "	12" DIA. PIPE
(L)	SILVER CREEK	#19	N 26°23' E	5879'	" "	12" DIA. PIPE
(H)	SILVER CREEK	#1	N 61°01' W	8122'	100% OF ANNUAL FLOW	12" DIA. PIPE

LEGEND

- HARVEST CROP
- MEADOW PASTURE
- ROAD
- CREEK
- DITCH
- PLACE OF USE
- ROAD (SECONDARY)
- DIVERSION DITCH AND DAM

N

T.44 N., R.51 & 52 E.
M.D.M.

0 500 1000 1500
SCALE: 1"=500'

FILED
JUN 03 1993
STATE ENGINEER'S OFFICE

STATE ENGINEER
93 JUN -3 AM 10:02

NO.	BY	DATE	DESCRIPTION	DWG APPD
REVISIONS				

DRAWN BY: PJB/DMH
JOB NO.: 2053.001
APPROVED BY:
DATE: 8-21-91

MAP TO ACCOMPANY
PROOF OF APPROPRIATION
FOR IRRIGATION, STOCKWATERING, AND DOMESTIC
BY **PETAN COMPANY OF NEVADA, INC.**
FROM SILVER CREEK AND TRIBUTARIES
IN ELKO COUNTY

CHILTON Engineering and Surveying, LTD
421 Court Street
(702) 738-2121 Elko, Nevada 89801

W90036 2/60

05905

DITCH	SECTION	SUBDIVISION	TOWN-SHIP	RANGE	CULTIVATED ACRES	DESCRIPTION OF CULTURE	DATE OF FIRST CULTURE
SILVER CREEK							
17	1	SW1/4 SW1/4	44N	51E	1.35	HARVEST CROP	1875
17	12	NW1/4 NW1/4	"	"	1.80	" "	1873
19	12	NW1/4 NW1/4	"	"	9.74	" "	1875
19	12	SW1/4 NW1/4	"	"	1.61	" "	1873
20	12	NW1/4 NW1/4	"	"	20.85	" "	1873
20	11	NE1/4 NE1/4	"	"	22.50	" "	1874
20	11	NW1/4 NE1/4	"	"	13.19	" "	1875
20	11	NE1/4 NW1/4	"	"	0.72	" "	1875
21	11	NE1/4 NE1/4	"	"	9.09	" "	1874
21	2	SE1/4 SE1/4	"	"	4.57	" "	1874
21	2	SW1/4 SE1/4	"	"	15.73	" "	1874
21	11	NW1/4 NE1/4	"	"	18.32	" "	1875
21	11	NE1/4 NW1/4	"	"	24.76	" "	1875
21	2	SE1/4 SW1/4	"	"	14.86	" "	1875
21	2	SW1/4 SW1/4	"	"	1.55	" "	1875
21	11	NW1/4 NW1/4	"	"	31.08	" "	1873
21	10	NE1/4 NE1/4	"	"	36.21	" "	1873
21	10	NW1/4 NE1/4	"	"	30.57	" "	1873
21	10	SW1/4 NE1/4	"	"	12.73	" "	1873
21	10	NE1/4 NW1/4	"	"	18.74	" "	1874
21	10	NW1/4 NW1/4	"	"	2.16	" "	1874
21	10	SW1/4 NW1/4	"	"	3.16	" "	1874
21	10	SE1/4 NW1/4	"	"	21.69	" "	1874
21	10	SE1/4 NE1/4	"	"	2.80	" "	1873
22	10	NE1/4 SW1/4	"	"	6.36	" "	1874

DITCH	SECTION	SUBDIVISION	TOWN-SHIP	RANGE	CULTIVATED ACRES	DESCRIPTION OF CULTURE	DATE OF FIRST CULTURE
SILVER CREEK							
22	11	NE1/4 NW1/4	44N	51E	12.02	HARVEST CROP	1875
22	11	NW1/4 NE1/4	"	"	2.39	" "	1875
22	11	SE1/4 NW1/4	"	"	3.80	" "	1875
22	11	NW1/4 NW1/4	"	"	7.26	" "	1873
22	11	SW1/4 NW1/4	"	"	30.81	" "	1873
22	11	NW1/4 SW1/4	"	"	0.89	" "	1873
22	10	SE1/4 NE1/4	"	"	36.80	" "	1873
22	10	NE1/4 SE1/4	"	"	11.41	" "	1873
22	10	SW1/4 NE1/4	"	"	26.84	" "	1873
22	10	NW1/4 SE1/4	"	"	13.47	" "	1873
22	10	SE1/4 NW1/4	"	"	11.75	" "	1874
TOTAL ACREAGE THIS SHEET = 483.58							

MAP KEY FOR POINTS OF DIVERSION

BASIS OF BEARINGS: MAGNETIC, VAR. 16° E.

MAP KEY	WATER SOURCE	DITCH	CORNER TIES BEARING	CORNER TIES DISTANCE	DITCHES & LATERALS CAPACITY	DITCHES & LATERALS DIMENSIONAL WIDTH	DITCHES & LATERALS DIMENSIONAL DEPTH
Ⓚ	SILVER CREEK	#17	N 14°09' E	5322'	25% OF ANNUAL FLOW	12" DIA. PIPE	
Ⓛ	SILVER CREEK	#19	N 26°23' E	5879'	"	"	12" DIA. PIPE
Ⓜ	SILVER CREEK	#20	N 36°41' E	6713'	"	"	12" DIA. PIPE
Ⓝ	SILVER CREEK	#21	N 43°52' E	7494'	50% OF ANNUAL FLOW	15" DIA. PIPE	
Ⓞ	SILVER CREEK	#22	N 52°23' E	9432'	100% OF ANNUAL FLOW	6x8 HEADGATE	

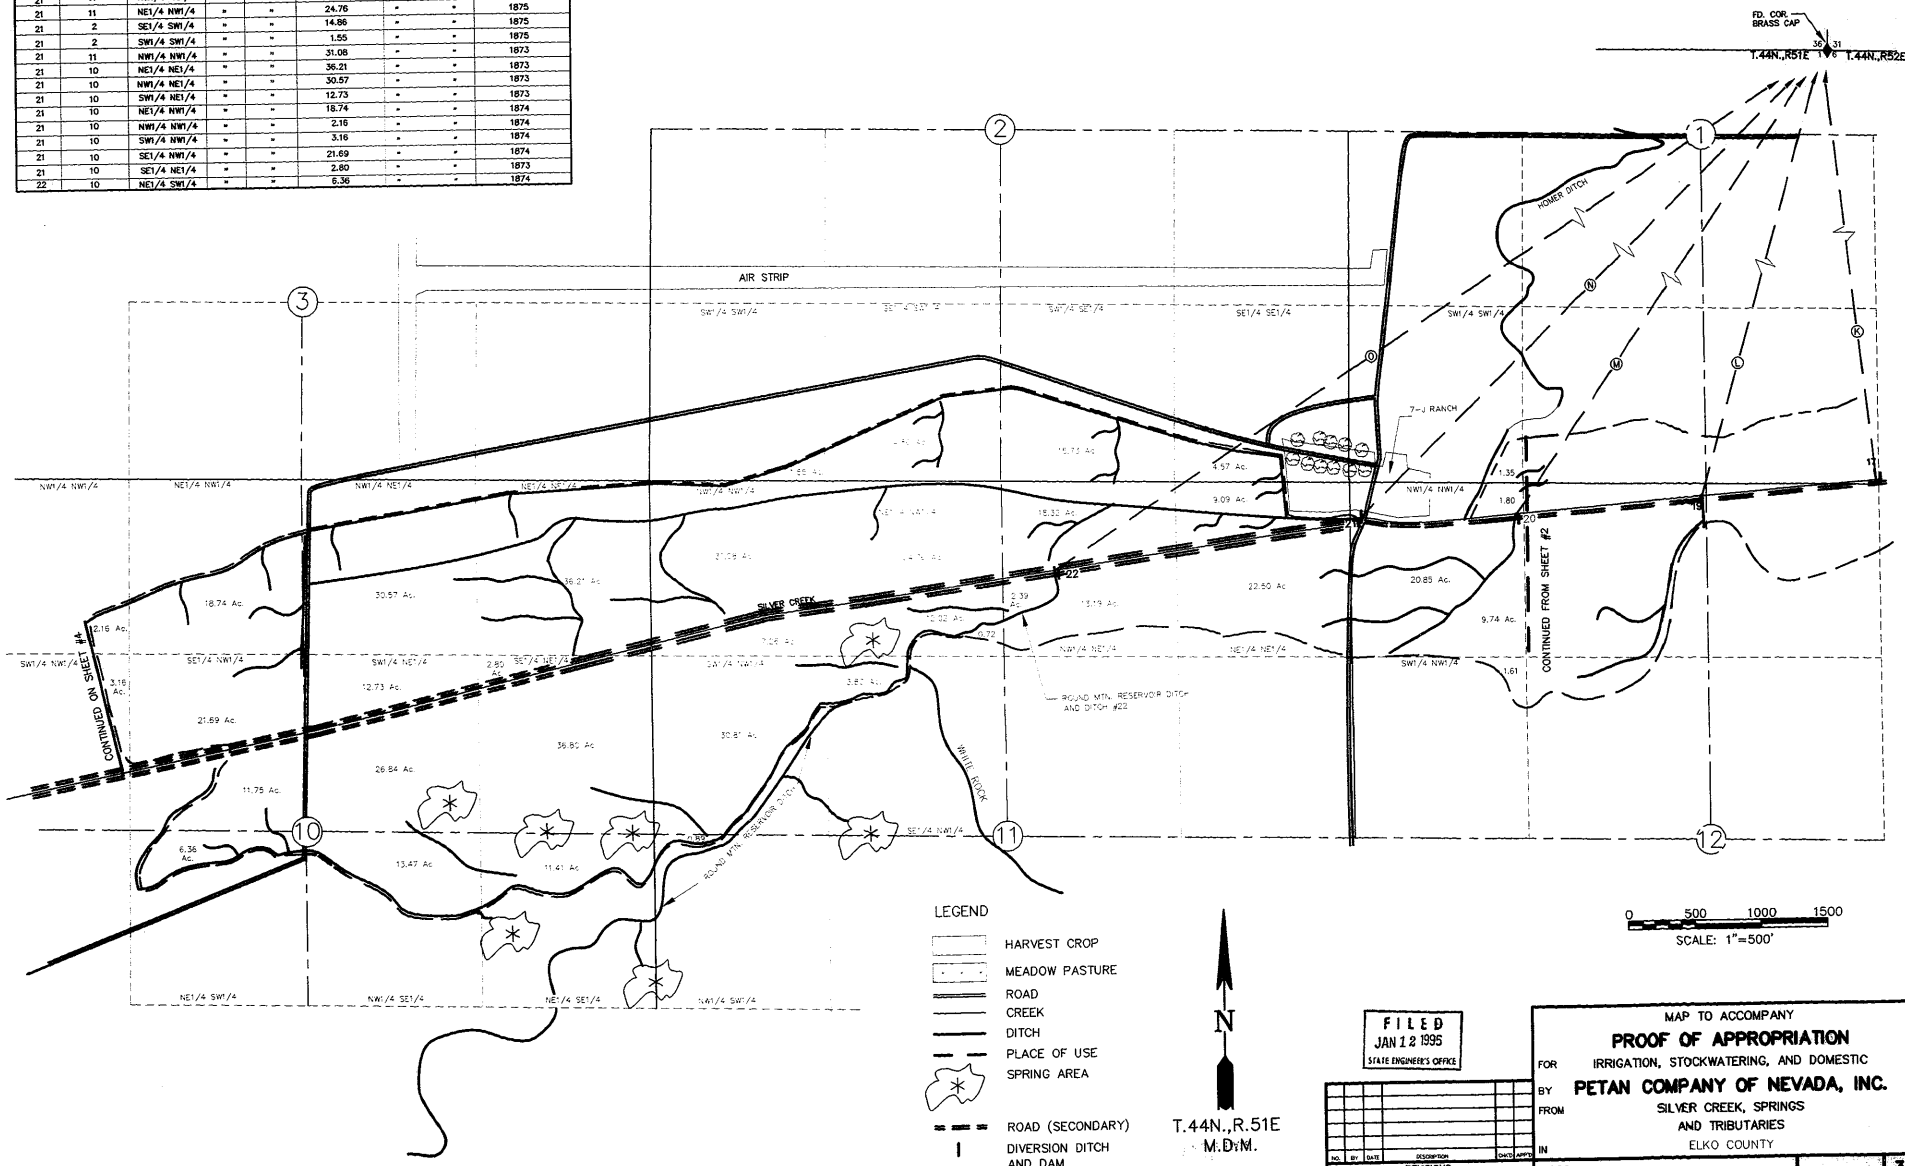

FILED
JAN 12 1995
STATE ENGINEER'S OFFICE

NO.	BY	DATE	DESCRIPTION	CHKD/APP'D
REVISIONS				

DRAWN BY: PJB/DJH
JOB NO.: 2053.001
APPROVED BY:
DATE: 8-21-91

MAP TO ACCOMPANY
PROOF OF APPROPRIATION
FOR IRRIGATION, STOCKWATERING, AND DOMESTIC
BY **PETAN COMPANY OF NEVADA, INC.**
FROM SILVER CREEK, SPRINGS AND TRIBUTARIES
IN ELKO COUNTY

CHILTON Engineering and Surveying, LTD
421 Court Street
(702) 738-2121 Elko, Nevada 89801

W90036 3/60

95 JAN 12 A7:55

05905

MAP KEY FOR POINTS OF DIVERSION

BASIS OF BEARINGS: MAGNETIC, VAR. 16° E.

MAP KEY	WATER SOURCE	DITCH	CORNER TIES		DITCHES & LATERALS	
			BEARING	DISTANCE	CAPACITY	DIMENSIONAL (WIDTH / DEPTH)
Ⓟ	SILVER CREEK	#23	S 23°02' W	3196'	25% OF ANNUAL FLOW	12" DIA. PIPE
Ⓠ	SILVER CREEK	#24	S 33°16' W	3699'	" "	12" DIA. PIPE
Ⓡ	SILVER CREEK	#25	S 00°33' W	2646'	" "	12" DIA. PIPE
Ⓢ	SILVER CREEK	#26 & #27	S 25°52' E	2706'	" "	12" DIA. PIPE
Ⓣ	SILVER CREEK	#28	S 46°45' E	3285'	" "	12" DIA. PIPE
Ⓤ	SILVER CREEK	#29	S 59°39' E	4108'	" "	12" DIA. PIPE
Ⓥ	SILVER CREEK	#30 & #31	S 64°32' E	5236'	" "	12" DIA. PIPE
Ⓦ	SILVER CREEK	#32 & #33	S 67°22' E	6389'	" "	12" DIA. PIPE
Ⓧ	SILVER CREEK	#34 & #35	S 69°22' E	7590'	" "	12" DIA. PIPE

DITCH	SECTION	SUBDIVISION	TOWN-SHIP	RANGE	CULTIVATED ACRES	DESCRIPTION OF CULTURE	DATE OF FIRST CULTURE
SILVER CREEK							
23	10	SE1/4 NW1/4	44N	51E	5.42	HARVEST CROP	1874
23	10	NE1/4 SW1/4	"	"	0.82	" "	1874
24	10	NW1/4 NW1/4	"	"	5.68	" "	1874
24	10	SW1/4 NW1/4	"	"	29.79	" "	1874
23	10	SW1/4 NW1/4	"	"	10.22	" "	1874
23	10	NW1/4 SW1/4	"	"	14.55	" "	1874
24	9	SE1/4 NE1/4	"	"	3.08	" "	1874
23	9	SE1/4 NE1/4	"	"	1.40	" "	1874
25	9	SE1/4 NE1/4	"	"	29.67	" "	1874
23	9	NE1/4 SE1/4	"	"	33.19	" "	1874
25	9	SW1/4 NE1/4	"	"	0.91	" "	1874
26	9	SE1/4 NE1/4	"	"	0.47	" "	1874
26	9	SW1/4 NE1/4	"	"	24.38	" "	1874
26	9	NW1/4 SE1/4	"	"	4.28	" "	1874
27	9	NW1/4 SE1/4	"	"	22.90	" "	1874
23	9	NW1/4 SE1/4	"	"	9.48	" "	1874
27	9	SW1/4 SE1/4	"	"	1.18	" "	1874
28	9	NW1/4 SE1/4	"	"	1.02	" "	1874
28	9	SW1/4 NE1/4	"	"	1.18	" "	1874
28	9	NE1/4 SW1/4	"	"	8.31	" "	1874
28	9	SE1/4 NW1/4	"	"	18.19	" "	1874
27	9	NE1/4 SW1/4	"	"	18.83	" "	1874
27	9	SE1/4 SW1/4	"	"	2.43	" "	1875

DITCH	SECTION	SUBDIVISION	TOWN-SHIP	RANGE	CULTIVATED ACRES	DESCRIPTION OF CULTURE	DATE OF FIRST CULTURE
SILVER CREEK							
29	9	SE1/4 NW1/4	44N	51E	3.38	HARVEST CROP	1874
29	9	NE1/4 SW1/4	"	"	3.40	" "	1874
27	9	NE1/4 SW1/4	"	"	9.45	" "	1874
27	9	SE1/4 SW1/4	"	"	1.07	" "	1874
27	9	SW1/4 SW1/4	"	"	0.36	" "	1874
27	9	NW1/4 SW1/4	"	"	19.46	" "	1874
29	9	NW1/4 SW1/4	"	"	6.25	" "	1874
29	9	SW1/4 NW1/4	"	"	13.69	" "	1874
31	9	SW1/4 NW1/4	"	"	6.22	" "	1874
31	9	NW1/4 SW1/4	"	"	2.45	" "	1874
30	9	NW1/4 SW1/4	"	"	6.59	" "	1874
30	8	NE1/4 SE1/4	"	"	23.36	" "	1874
31	8	NE1/4 SE1/4	"	"	1.97	" "	1874
31	8	SE1/4 NE1/4	"	"	9.74	" "	1874
33	8	SE1/4 NE1/4	"	"	11.05	" "	1874
32	8	NE1/4 SE1/4	"	"	8.82	" "	1874
33	8	SW1/4 NE1/4	"	"	8.57	" "	1877
32	8	SW1/4 NE1/4	"	"	1.13	" "	1877
32	8	NW1/4 SE1/4	"	"	11.55	" "	1877
34	8	NW1/4 SE1/4	"	"	9.45	" "	1877
34	8	SW1/4 NE1/4	"	"	3.92	" "	1877
35	8	SW1/4 NE1/4	"	"	19.36	" "	1877
35	8	NW1/4 NE1/4	"	"	0.40	" "	1877
35	8	NE1/4 NW1/4	"	"	0.61	" "	1877
35	8	SE1/4 NW1/4	"	"	7.25	" "	1877
34	8	SE1/4 NW1/4	"	"	4.25	" "	1877
34	8	NE1/4 SW1/4	"	"	8.30	" "	1877
TOTAL ACREAGE THIS SHEET = 449.63							

N

T.44N.,R.51E
M.D.M.

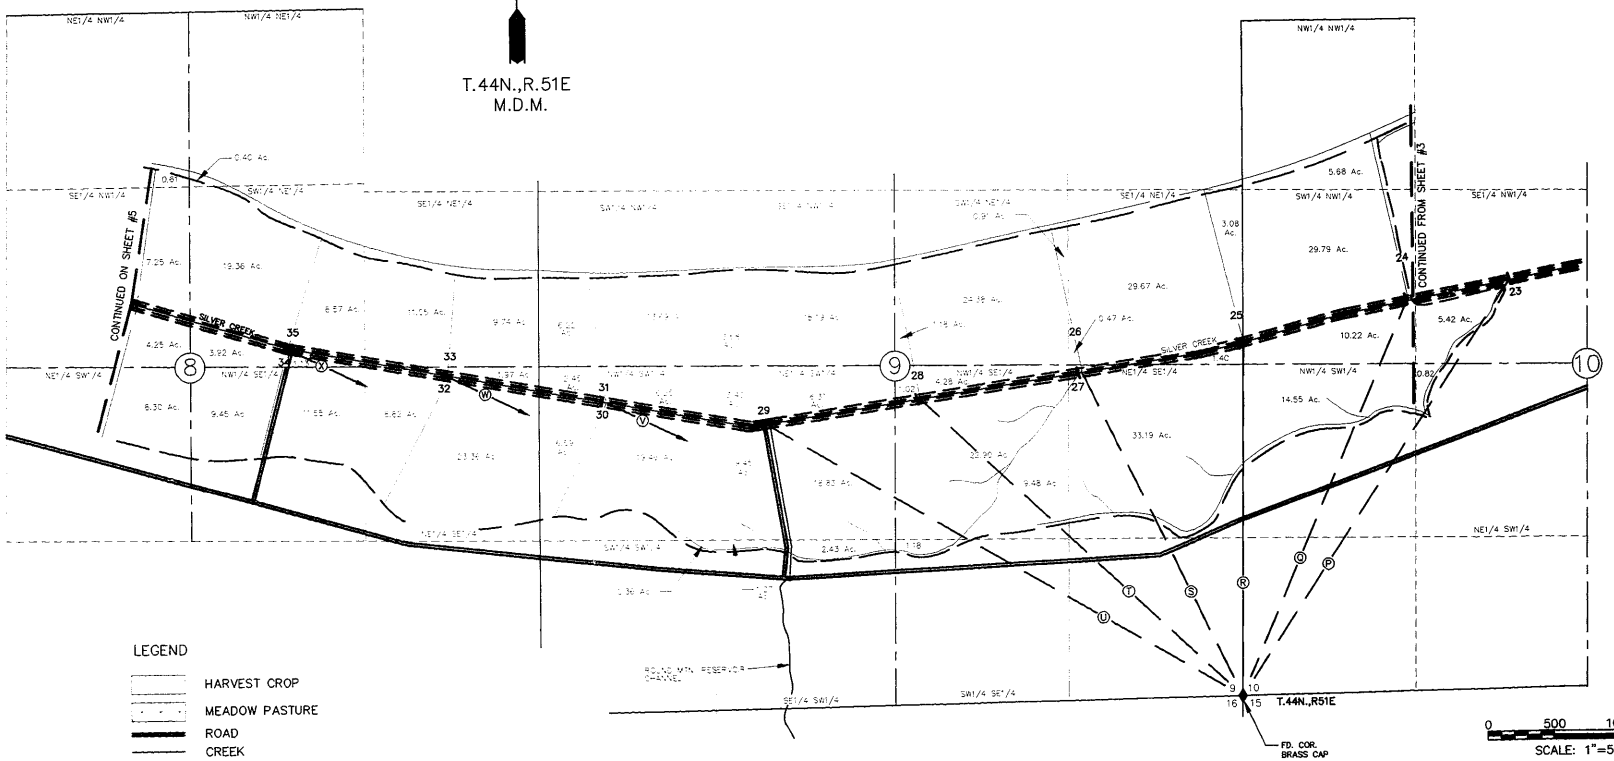

LEGEND

- HARVEST CROP
- MEADOW PASTURE
- ROAD
- CREEK
- DITCH
- PLACE OF USE
- SPRING AREA
- ROAD (SECONDARY)
- DIVERSION DITCH AND DAM
- (00) SURVEYED SECTION

0 500 1000 1500

SCALE: 1"=500'

FILED
JAN 12 1995
STATE ENGINEER'S OFFICE

STATE ENGINEER

'95 JAN 12 A7:56

NO.	BY	DATE	DESCRIPTION	CHK'D APP'D
REVISIONS				

DRAWN BY PJB/DJH | APPROVED BY
JOB NO. 2053.001 | DATE 8-21-91

MAP TO ACCOMPANY

PROOF OF APPROPRIATION

FOR IRRIGATION, STOCKWATERING, AND DOMESTIC

BY **PETAN COMPANY OF NEVADA, INC.**

FROM SILVER CREEK AND TRIBUTARIES

IN ELKO COUNTY

CHILTON Engineering and Surveying, LTD
421 Court Street
(702) 738-2121 Elko, Nevada 89801

W90036 | 4 | 59

05905

MAP KEY FOR POINTS OF DIVERSION

BASIS OF BEARINGS: MAGNETIC, VAR. 16° E.

MAP KEY	WATER SOURCE	DITCH	CORNER TIES		DITCHES & LATERALS	
			BEARING	DISTANCE	CAPACITY	DIMENSIONAL
						WIDTH / DEPTH
Ⓟ	SILVER CREEK	#23	S 23°02' W	3196'	25% OF ANNUAL FLOW	12" DIA. PIPE
Ⓠ	SILVER CREEK	#24	S 33°16' W	3699'	" "	12" DIA. PIPE
Ⓡ	SILVER CREEK	#25	S 00°33' W	2646'	" "	12" DIA. PIPE
Ⓢ	SILVER CREEK	#26 & #27	S 25°52' E	2706'	" "	12" DIA. PIPE
Ⓣ	SILVER CREEK	#28	S 46°45' E	3285'	" "	12" DIA. PIPE
Ⓤ	SILVER CREEK	#29	S 59°39' E	4108'	" "	12" DIA. PIPE
Ⓥ	SILVER CREEK	#30 & #31	S 64°32' E	5236'	" "	12" DIA. PIPE
Ⓦ	SILVER CREEK	#32 & #33	S 67°22' E	6389'	" "	12" DIA. PIPE
Ⓧ	SILVER CREEK	#34 & #35	S 69°22' E	7590'	" "	12" DIA. PIPE

DITCH	SECTION	SUBDIVISION	TOWN-SHIP	RANGE	CULTIVATED ACRES	DESCRIPTION OF CULTURE	DATE OF FIRST CULTURE
SILVER CREEK							
23	10	SE1/4 NW1/4	44N	51E	5.42	HARVEST CROP	1874
23	10	NE1/4 SW1/4	"	"	0.82	" "	1874
24	10	NW1/4 NW1/4	"	"	5.68	" "	1874
24	10	SW1/4 NW1/4	"	"	29.79	" "	1874
23	10	SW1/4 NW1/4	"	"	10.22	" "	1874
23	10	NW1/4 SW1/4	"	"	14.55	" "	1874
24	9	SE1/4 NE1/4	"	"	3.08	" "	1874
23	9	SE1/4 NE1/4	"	"	1.40	" "	1874
25	9	SE1/4 NE1/4	"	"	29.67	" "	1874
23	9	NE1/4 SE1/4	"	"	33.19	" "	1874
25	9	SW1/4 NE1/4	"	"	0.91	" "	1874
26	9	SE1/4 NE1/4	"	"	0.47	" "	1874
26	9	SW1/4 NE1/4	"	"	24.38	" "	1874
26	9	NW1/4 SE1/4	"	"	4.28	" "	1874
27	9	NW1/4 SE1/4	"	"	22.90	" "	1874
23	9	NW1/4 SE1/4	"	"	9.48	" "	1874
27	9	SW1/4 SE1/4	"	"	1.18	" "	1874
28	9	NW1/4 SE1/4	"	"	1.02	" "	1874
28	9	SW1/4 NE1/4	"	"	1.18	" "	1874
28	9	NE1/4 SW1/4	"	"	8.31	" "	1874
28	9	SE1/4 NW1/4	"	"	18.19	" "	1874
27	9	NE1/4 SW1/4	"	"	18.83	" "	1874
27	9	SE1/4 SW1/4	"	"	2.43	" "	1875

DITCH	SECTION	SUBDIVISION	TOWN-SHIP	RANGE	CULTIVATED ACRES	DESCRIPTION OF CULTURE	DATE OF FIRST CULTURE
SILVER CREEK							
29	9	SE1/4 NW1/4	44N	51E	3.58	HARVEST CROP	1874
29	9	NE1/4 SW1/4	"	"	3.40	" "	1874
27	9	NE1/4 SW1/4	"	"	9.45	" "	1874
27	9	SE1/4 SW1/4	"	"	1.07	" "	1874
27	9	SW1/4 SW1/4	"	"	0.36	" "	1874
27	9	NW1/4 SW1/4	"	"	19.46	" "	1874
29	9	NW1/4 SW1/4	"	"	6.25	" "	1874
29	9	SW1/4 NW1/4	"	"	13.69	" "	1874
31	9	SW1/4 NW1/4	"	"	6.22	" "	1874
31	9	NW1/4 SW1/4	"	"	2.45	" "	1874
30	9	NW1/4 SW1/4	"	"	6.59	" "	1874
30	8	NE1/4 SE1/4	"	"	23.36	" "	1874
31	8	NE1/4 SE1/4	"	"	1.97	" "	1874
31	8	SE1/4 NE1/4	"	"	9.74	" "	1874
33	8	SE1/4 NE1/4	"	"	11.05	" "	1874
32	8	NE1/4 SE1/4	"	"	8.82	" "	1874
33	8	SW1/4 NE1/4	"	"	8.57	" "	1877
32	8	SW1/4 NE1/4	"	"	1.13	" "	1877
32	8	NW1/4 SE1/4	"	"	11.55	" "	1877
34	8	NW1/4 SE1/4	"	"	9.45	" "	1877
34	8	SW1/4 NE1/4	"	"	3.92	" "	1877
35	8	SW1/4 NE1/4	"	"	19.36	" "	1877
35	8	NW1/4 NE1/4	"	"	0.40	" "	1877
35	8	NE1/4 NW1/4	"	"	0.61	" "	1877
35	8	SE1/4 NW1/4	"	"	7.25	" "	1877
34	8	SE1/4 NW1/4	"	"	4.25	" "	1877
34	8	NE1/4 SW1/4	"	"	8.30	" "	1877

TOTAL ACREAGE THIS SHEET = 449.63

N

T.44N.,R.51E
M.D.M.

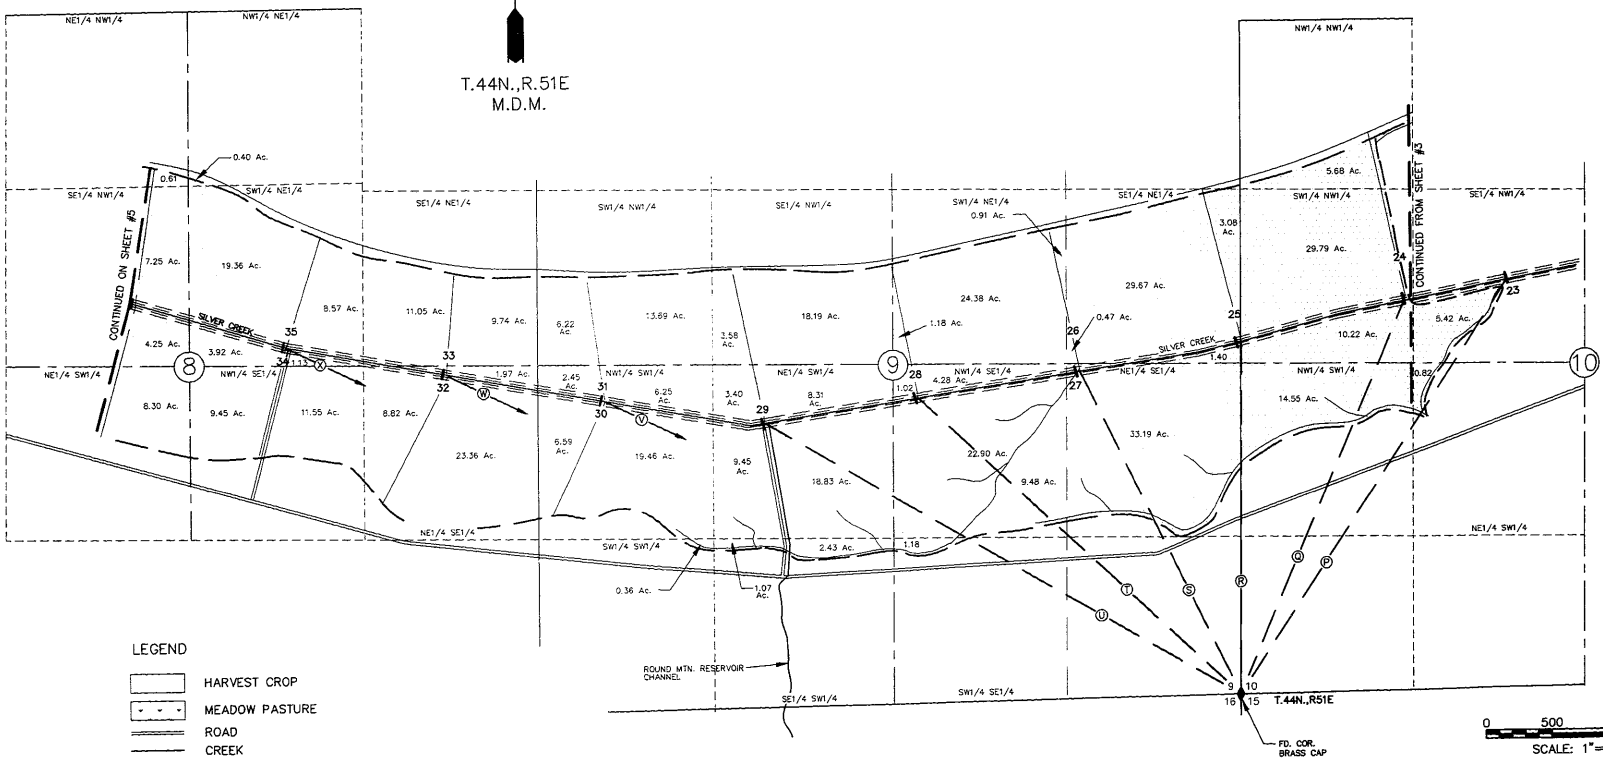

LEGEND

- HARVEST CROP
- MEADOW PASTURE
- ROAD
- CREEK
- DITCH
- PLACE OF USE
- SPRING AREA
- ROAD (SECONDARY)
- DIVERSION DITCH AND DAM
- (00) SURVEYED SECTION

0 500 1000 1500
SCALE: 1"=500'

FILED
JUN 03 1993
STATE ENGINEER'S OFFICE

STATE ENGINEER'S OFFICE
93 JUN -3 AM 10:02

NO.	BY	DATE	DESCRIPTION	CHK'D	APP'D
			REVISIONS		

DRAWN BY PJB/DJH | APPROVED BY
JOB NO. 2053.001 | DATE 8-21-91

MAP TO ACCOMPANY
PROOF OF APPROPRIATION
FOR IRRIGATION, STOCKWATERING, AND DOMESTIC
BY **PETAN COMPANY OF NEVADA, INC.**
FROM SILVER CREEK AND TRIBUTARIES
IN ELKO COUNTY

CHILTON Engineering and Surveying, LTD
421 Court Street
(702) 738-2121 Elko, Nevada 89801

W80036 4/60

05905

DITCH	SECTION	SUBDIVISION	TOWNSHIP	RANGE	CULTIVATED ACRES	DESCRIPTION OF CULTURE	DATE OF FIRST CULTURE
SILVER CREEK							
36	8	NE1/4 SW1/4	44N	51E	8.16	HARVEST CROP	1877
36	8	SE1/4 NW1/4	"	"	12.58	" "	1877
37	8	SE1/4 NW1/4	"	"	17.27	" "	1877
37	8	NE1/4 NW1/4	"	"	6.25	" "	1877
36	8	NW1/4 SW1/4	"	"	3.22	" "	1877
36	8	SW1/4 NW1/4	"	"	5.81	" "	1877
37	8	SW1/4 NW1/4	"	"	1.92	" "	1877
37	8	NW1/4 NW1/4	"	"	0.60	" "	1877
41	8	NW1/4 NW1/4	"	"	0.53	" "	1877
39	8	NW1/4 NW1/4	"	"	17.73	" "	1877
39	8	SW1/4 NW1/4	"	"	9.51	" "	1877
38	8	SW1/4 NW1/4	"	"	22.05	" "	1877
38	8	NW1/4 SW1/4	"	"	1.97	" "	1877
38	7	SE1/4 NE1/4	"	"	4.42	" "	1877
40	7	SE1/4 NE1/4	"	"	20.84	" "	1877
41	7	SE1/4 NE1/4	"	"	0.98	" "	1877
40	7	NE1/4 NE1/4	"	"	1.47	" "	1877
41	7	NE1/4 NE1/4	"	"	22.52	" "	1877
43	7	NE1/4 NE1/4	"	"	5.12	" "	1877
42	7	NE1/4 NE1/4	"	"	0.47	" "	1877
42	7	SW1/4 NE1/4	"	"	4.87	" "	1877
42	7	NW1/4 NE1/4	"	"	10.00	" "	1877
43	7	NW1/4 NE1/4	"	"	19.01	" "	1877
43	6	SW1/4 SE1/4	"	"	0.80	" "	1877
45	6	SW1/4 SE1/4	"	"	2.99	" "	1877
45	7	NW1/4 NE1/4	"	"	6.61	" "	1877
44	7	NW1/4 NE1/4	"	"	1.81	" "	1877
TOTAL ACREAGE THIS SHEET = 209.51							

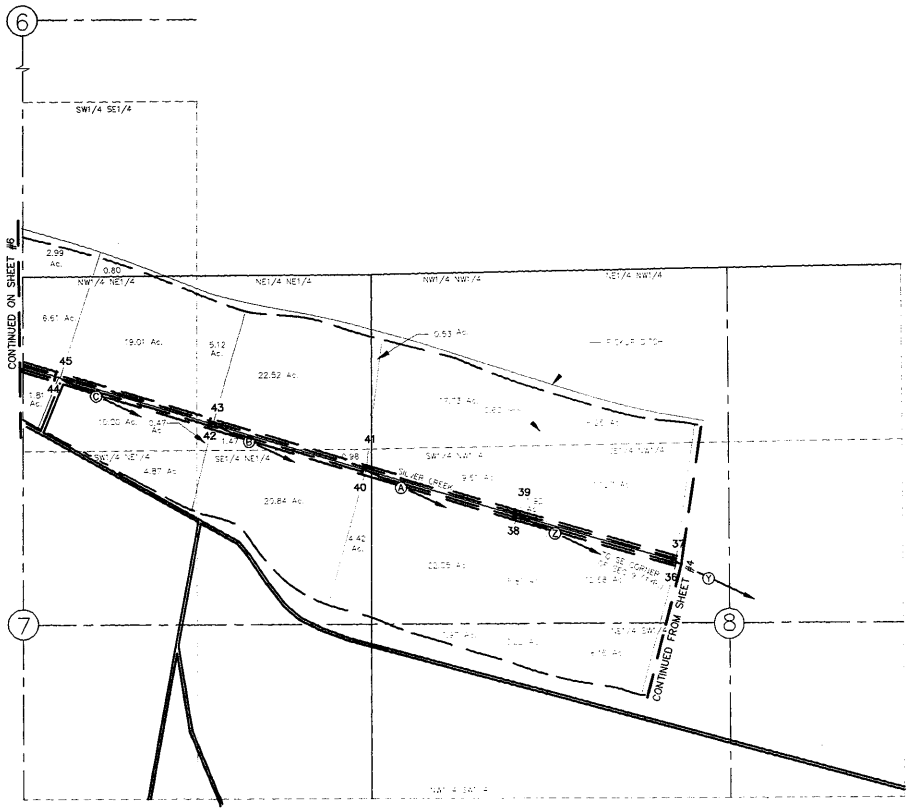

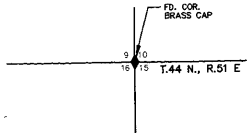

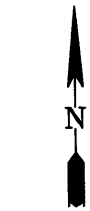

T.44 N., R.51 E
M.D.M.

MAP KEY FOR POINTS OF DIVERSION

BASIS OF BEARINGS: MAGNETIC, VAR. 16° E.

MAP KEY	WATER SOURCE	DITCH	CORNER TIES		DITCHES & LATERALS	
			BEARING	DISTANCE	CAPACITY	DIMENSIONAL
Ⓨ	SILVER CREEK	#36 & #37	S 69°55' E	8756'	"	" 12" DIA. PIPE
Ⓩ	SILVER CREEK	#38 & #39	S 70°19' E	9983'	"	" 12" DIA. PIPE
Ⓐ	SILVER CREEK	#40 & #41	S 70°33' E	11155'	"	" 12" DIA. PIPE
Ⓑ	SILVER CREEK	#42 & #43	S 70°44' E	12347'	"	" 12" DIA. PIPE
Ⓒ	SILVER CREEK	#44 & #45	S 70°54' E	13552'	"	" 12" DIA. PIPE

LEGEND

- HARVEST CROP
- MEADOW PASTURE
- ROAD
- CREEK
- DITCH
- PLACE OF USE
- SPRING AREA
- ROAD (SECONDARY)
- DIVERSION DITCH AND DAM
- (00) SURVEYED SECTION

FILED
JAN 12 1995
STATE ENGINEER'S OFFICE

STATE ENGINEER
95 JAN 12 A7:56

0 500 1000 1500
SCALE: 1"=500'

MAP TO ACCOMPANY
PROOF OF APPROPRIATION
FOR IRRIGATION, STOCKWATERING, AND DOMESTIC
BY **PETAN COMPANY OF NEVADA, INC.**
FROM SILVER CREEK AND TRIBUTARIES
IN ELKO COUNTY

NO.	BY	DATE	DESCRIPTION	CHK'D	APP'D
REVISIONS					

DRAWN BY PJB/DJH | APPROVED BY
JOB NO. 2053.001 | DATE 6-21-91

CHILTON Engineering and Surveying, LTD
421 Court Street
(702) 738-2121 Elko, Nevada 89801

W90036 5/60

05905

DITCH	SECTION	SUBDIVISION	TOWNSHIP	RANGE	CULTIVATED ACRES	DESCRIPTION OF CULTURE	DATE OF FIRST CULTURE
SILVER CREEK							
36	6	NE1/4 SW1/4	44N	51E	6.16	HARVEST CROP	1877
38	6	SE1/4 NW1/4	"	"	12.58	"	"
37	6	SE1/4 NW1/4	"	"	17.27	"	"
37	6	NE1/4 NW1/4	"	"	6.25	"	"
36	6	NW1/4 SW1/4	"	"	3.22	"	"
36	6	SW1/4 NW1/4	"	"	5.81	"	"
37	6	SW1/4 NW1/4	"	"	1.92	"	"
37	6	NW1/4 NW1/4	"	"	0.60	"	"
41	6	NW1/4 NW1/4	"	"	0.53	"	"
39	6	NW1/4 NW1/4	"	"	17.73	"	"
39	6	SW1/4 NW1/4	"	"	9.51	"	"
38	6	SW1/4 NW1/4	"	"	22.05	"	"
38	6	NW1/4 SW1/4	"	"	1.97	"	"
38	7	SE1/4 NE1/4	"	"	4.42	"	"
40	7	SE1/4 NE1/4	"	"	20.84	"	"
41	7	SE1/4 NE1/4	"	"	0.98	"	"
40	7	NE1/4 NE1/4	"	"	1.47	"	"
41	7	NE1/4 NE1/4	"	"	22.52	"	"
43	7	NE1/4 NE1/4	"	"	5.12	"	"
42	7	NE1/4 NE1/4	"	"	0.47	"	"
42	7	SW1/4 NE1/4	"	"	4.87	"	"
42	7	NW1/4 NE1/4	"	"	10.00	"	"
43	7	NW1/4 NE1/4	"	"	19.01	"	"
43	6	SW1/4 SE1/4	"	"	0.80	"	"
45	6	SW1/4 SE1/4	"	"	2.99	"	"
45	7	NW1/4 NE1/4	"	"	6.61	"	"
44	7	NW1/4 NE1/4	"	"	1.81	"	"
TOTAL ACREAGE THIS SHEET = 209.51							

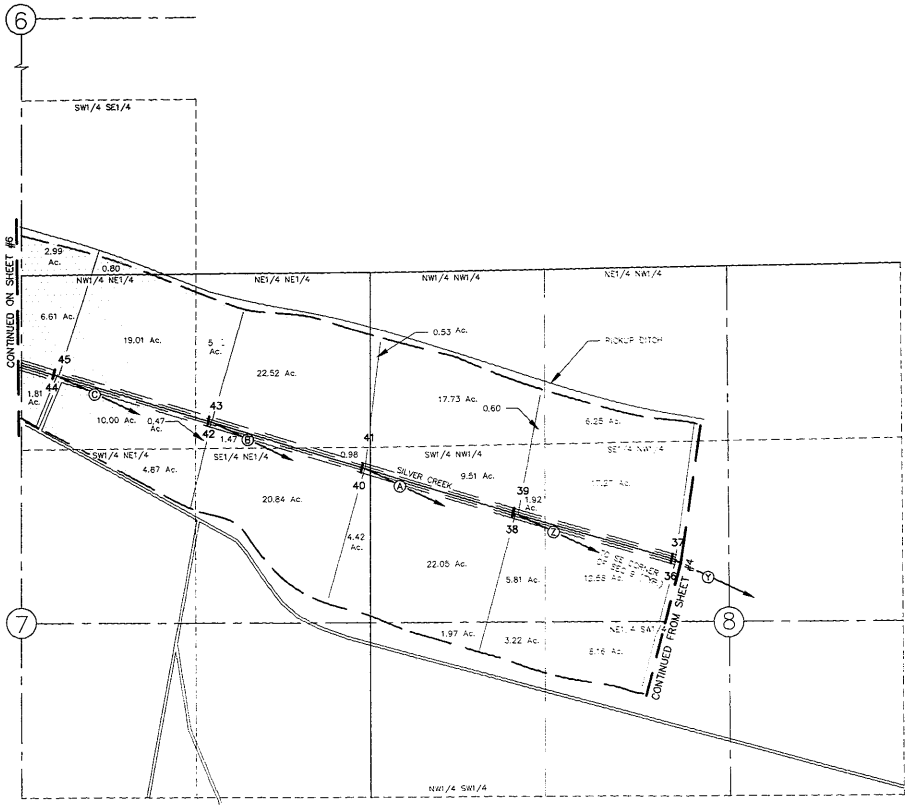

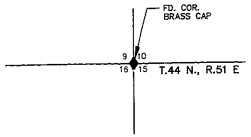

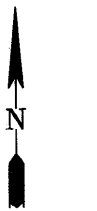

T.44 N., R.51 E
M.D.M.

MAP KEY FOR POINTS OF DIVERSION

BASIS OF BEARINGS: MAGNETIC, VAR. 16° E.

MAP KEY	WATER SOURCE	DITCH	CORNER TIES BEARING	CORNER TIES DISTANCE	DITCHES & LATERALS CAPACITY	DITCHES & LATERALS DIMENSIONAL (WIDTH / DEPTH)
Ⓨ	SILVER CREEK	#36 & #37	S 69°55' E	8756'	"	" 12" DIA. PIPE
Ⓩ	SILVER CREEK	#38 & #39	S 70°19' E	9983'	"	" 12" DIA. PIPE
Ⓐ	SILVER CREEK	#40 & #41	S 70°33' E	11155'	"	" 12" DIA. PIPE
Ⓑ	SILVER CREEK	#42 & #43	S 70°44' E	12347'	"	" 12" DIA. PIPE
Ⓒ	SILVER CREEK	#44 & #45	S 70°54' E	13552'	"	" 12" DIA. PIPE

LEGEND

- HARVEST CROP
- MEADOW PASTURE
- ROAD
- CREEK
- DITCH
- PLACE OF USE
- SPRING AREA
- ROAD (SECONDARY)
- DIVERSION DITCH AND DAM
- (00) SURVEYED SECTION

FILED
JUN 03 1993
STATE ENGINEER'S OFFICE

STATE ENGINEER'S OFFICE
93 JUN -3 A10:03

0 500 1000 1500
SCALE: 1"=500'

MAP TO ACCOMPANY
PROOF OF APPROPRIATION
FOR IRRIGATION, STOCKWATERING, AND DOMESTIC
BY **PETAN COMPANY OF NEVADA, INC.**
FROM SILVER CREEK AND TRIBUTARIES
IN ELKO COUNTY

NO.	BY	DATE	DESCRIPTION	CHK'D	APP'D
REVISIONS					

DRAWN BY PJB/DJH | APPROVED BY
JOB NO. 2053.001 | DATE 8-21-91

CHILTON Engineering and Surveying, LTD
421 Court Street
(702) 738-2121 Elko, Nevada 89801

W90036 | 5/60

05905

MAP KEY FOR POINTS OF DIVERSION

BASIS OF BEARINGS: MAGNETIC, VAR. 16° E.

MAP KEY	WATER SOURCE	DITCH	CORNER TIES BEARING	CORNER TIES DISTANCE	DITCHES & LATERALS CAPACITY	DITCHES & LATERALS DIMENSIONAL (WIDTH / DEPTH)
Ⓓ	SILVER CREEK	#46 & #47	S 70°37' E	14622'	25% OF ANNUAL FLOW	12" DIA. PIPE
Ⓔ	SILVER CREEK	#48	S 71°33' E	16990'	" "	12" DIA. PIPE
Ⓕ	SILVER CREEK	#49 & #50	S 72°27' E	18255'	" "	12" DIA. PIPE
Ⓖ	SILVER CREEK	#51 & #52	S 73°14' E	19517'	" "	12" DIA. PIPE
Ⓗ	SILVER CREEK	#53	S 73°44' E	20693'	" "	12" DIA. PIPE
Ⓒ	SILVER CREEK	#44 & #45	S 70°54' E	13552'	" "	12" DIA. PIPE

DITCH	SECTION	SUBDIVISION	TOWN-SHIP	RANGE	CULTIVATED ACRES	DESCRIPTION OF CULTURE	DATE OF FIRST CULTURE
SILVER CREEK and/or INDIAN CREEK							
52	1	SW1/4 SW1/4	"	"	20.77	HARVEST CROP	1875
52	1	NW1/4 SW1/4	"	"	4.83	" "	1875
52	2	NE1/4 SE1/4	"	"	3.08	" "	1875
52	2	SE1/4 SE1/4	"	"	4.33	" "	1875
53	2	SE1/4 SE1/4	"	"	17.34	" "	1875
53	1	SW1/4 SW1/4	"	"	12.94	" "	1875
53	12	NW1/4 NW1/4	"	"	4.82	" "	1875
53	2	SW1/4 SE1/4	"	"	0.30	" "	1875
53	11	NW1/4 NE1/4	"	"	22.92	" "	1875
53	11	NE1/4 NE1/4	"	"	32.90	" "	1875
53	11	SE1/4 NE1/4	"	"	12.47	" "	1875
53	11	SW1/4 NE1/4	"	"	38.47	" "	1875
53	11	SE1/4 NW1/4	"	"	9.04	" "	1875
53	11	NE1/4 SW1/4	"	"	17.45	" "	1875
53	11	NW1/4 SE1/4	"	"	18.59	" "	1875
TOTAL ACREAGE THIS SHEET = 220.25							

DITCH	SECTION	SUBDIVISION	TOWN-SHIP	RANGE	CULTIVATED ACRES	DESCRIPTION OF CULTURE	DATE OF FIRST CULTURE
SILVER CREEK							
44	7	NE1/4 NW1/4	44N	51E	7.00	HARVEST CROP	1877
45	7	NE1/4 NW1/4	"	"	10.20	" "	1877
45	6	SE1/4 SW1/4	"	"	6.15	" "	1877
46	7	NE1/4 NW1/4	"	"	2.73	" "	1877
46	7	LOT 1	"	"	12.79	" "	1877
46	12	NE1/4 NE1/4	44N	50E	14.99	" "	1877
46	12	NW1/4 NE1/4	"	"	7.63	" "	1877
46	1	SW1/4 SE1/4	"	"	2.85	" "	1877
46	1	SE1/4 SE1/4	"	"	3.85	" "	1878
47	6	SE1/4 SW1/4	44N	51E	8.25	" "	1877
47	7	NE1/4 NW1/4	"	"	3.69	" "	1877
47	7	LOT 1	"	"	2.60	" "	1877
47	6	LOT 7	"	"	18.17	" "	1877
47	1	SE1/4 SE1/4	44N	50E	12.42	" "	1876
48	1	NW1/4 SE1/4	"	"	0.34	" "	1877
48	1	NE1/4 SE1/4	"	"	1.39	" "	1877
48	1	SE1/4 SE1/4	"	"	20.17	" "	1878
48	1	SW1/4 SE1/4	"	"	13.61	" "	1878
49	1	SE1/4 SW1/4	"	"	3.72	" "	1876
49	1	SW1/4 SE1/4	"	"	5.05	" "	1876
49	12	NE1/4 NW1/4	"	"	5.51	" "	1876
49	12	NW1/4 NE1/4	"	"	8.35	" "	1877
50	1	SE1/4 SW1/4	"	"	9.46	" "	1877
50	1	SW1/4 SE1/4	"	"	20.46	" "	1878
51	1	SW1/4 SW1/4	"	"	4.53	" "	1876
51	12	NW1/4 NW1/4	"	"	4.23	" "	1876
51	1	SE1/4 SW1/4	"	"	7.29	" "	1876
51	12	NE1/4 NW1/4	"	"	6.96	" "	1876
52	1	SE1/4 SW1/4	"	"	18.17	" "	1876
TOTAL ACREAGE THIS SHEET = 242.56							

TOTAL ACREAGE SHEETS 2 THRU 6 = 1,619.11 SILVER CREEK

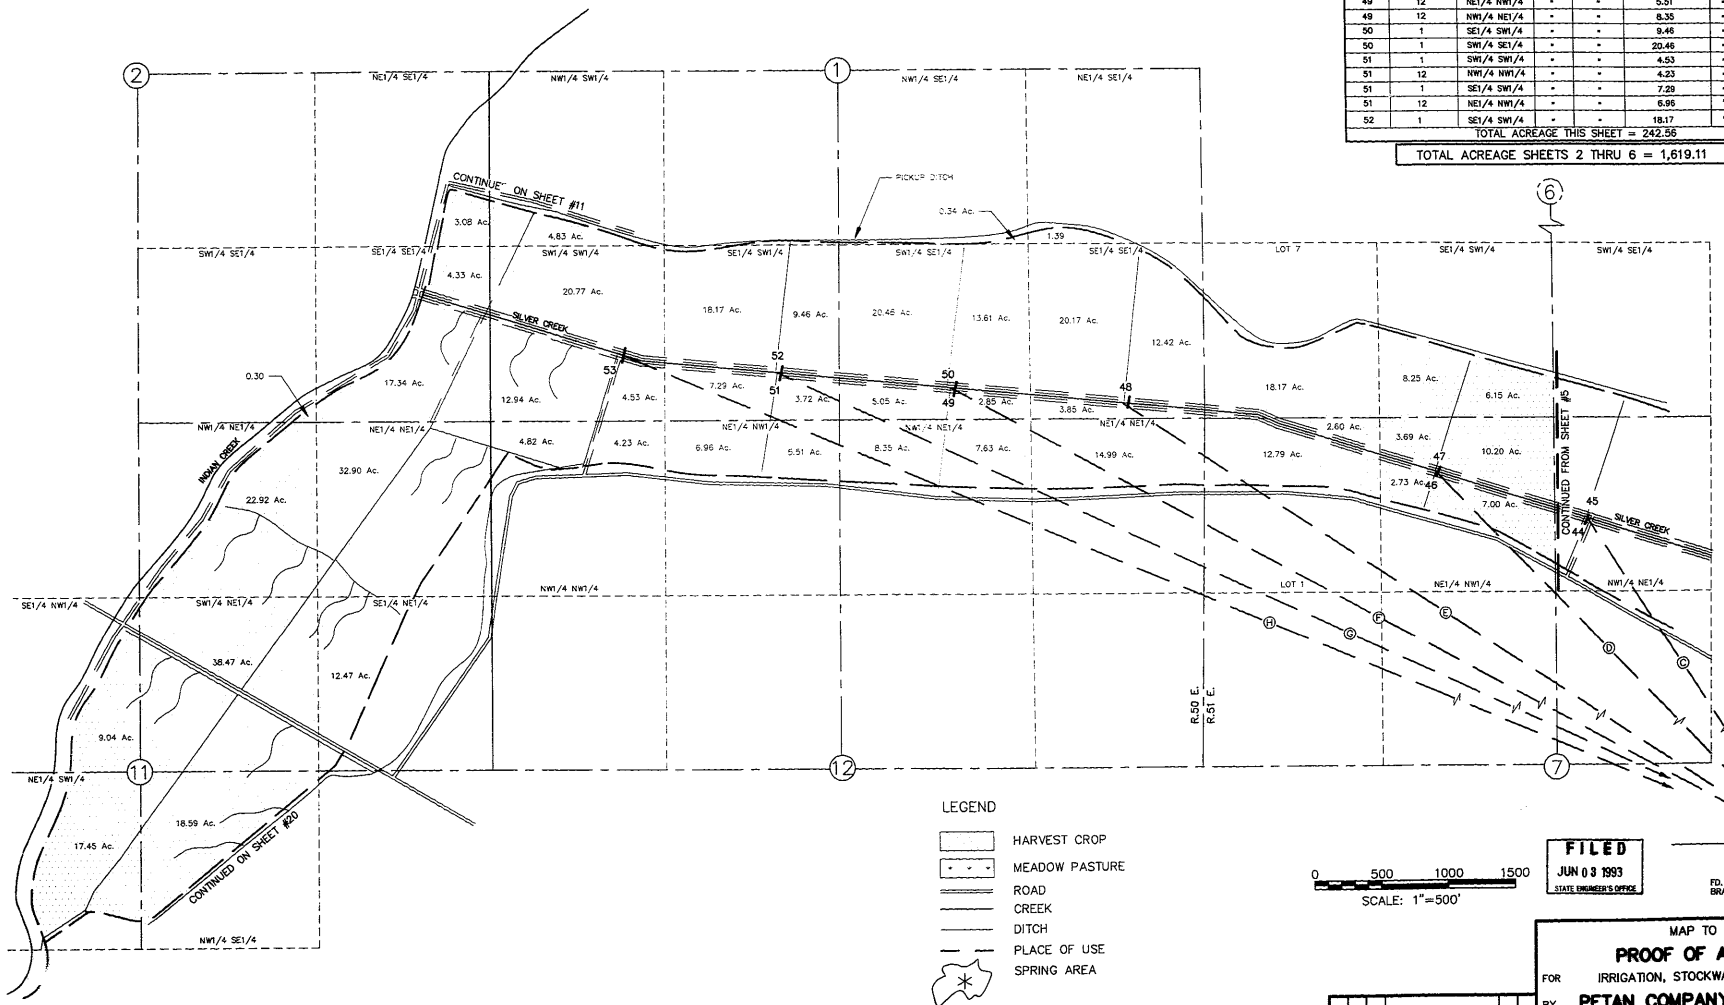

FILED
JUN 03 1993
STATE ENGINEER'S OFFICE

MAP TO ACCOMPANY
PROOF OF APPROPRIATION
FOR IRRIGATION, STOCKWATERING, AND DOMESTIC
BY **PETAN COMPANY OF NEVADA, INC.**
FROM SILVER CREEK, INDIAN CREEK AND TRIBUTARIES
IN ELKO COUNTY

NO.	BY	DATE	DESCRIPTION	CHK'D	APP'D
REVISIONS					

DRAWN BY PJB/DJH | APPROVED BY
JOB NO. 2053.001 | DATE 8-21-91

CHILTON Engineering and Surveying, LTD
421 Court Street
(702) 738-2121 Elko, Nevada 89801

W90036 | 6/60

05907 05905

MAP KEY FOR POINTS OF DIVERSION

BASIS OF BEARINGS: MAGNETIC, VAR. 16° E.

MAP KEY	WATER SOURCE	DITCH	CORNER TIES BEARING	CORNER TIES DISTANCE	DITCHES & LATERALS CAPACITY	DITCHES & LATERALS DIMENSIONAL (WIDTH / DEPTH)
Ⓓ	SILVER CREEK	#46 & #47	S 70°37' E	14622'	25% OF ANNUAL FLOW	12" DIA. PIPE
Ⓔ	SILVER CREEK	#48	S 71°33' E	16990'	" "	12" DIA. PIPE
Ⓕ	SILVER CREEK	#49 & #50	S 72°27' E	18255'	" "	12" DIA. PIPE
Ⓖ	SILVER CREEK	#51 & #52	S 73°14' E	19517'	" "	12" DIA. PIPE
Ⓗ	SILVER CREEK	#53	S 73°44' E	20693'	" "	12" DIA. PIPE
Ⓒ	SILVER CREEK	#44 & #45	S 70°54' E	13552'	" "	12" DIA. PIPE

DITCH	SECTION	SUBDIVISION	TOWN-SHIP	RANGE	CULTIVATED ACRES	DESCRIPTION OF CULTURE	DATE OF FIRST CULTURE
SILVER CREEK and/or INDIAN CREEK							
52	1	SW1/4 SW1/4	"	"	20.77	HARVEST CROP	1875
52	1	NW1/4 SW1/4	"	"	4.83	" "	1875
52	2	NE1/4 SE1/4	"	"	3.08	" "	1875
52	2	SE1/4 SE1/4	"	"	4.33	" "	1875
53	2	SE1/4 SE1/4	"	"	17.34	" "	1875
53	1	SW1/4 SW1/4	"	"	12.94	" "	1875
53	12	NW1/4 NW1/4	"	"	4.82	" "	1875
53	2	SW1/4 SE1/4	"	"	0.30	" "	1875
53	11	NW1/4 NE1/4	"	"	22.92	" "	1875
53	11	NE1/4 NE1/4	"	"	32.90	" "	1875
53	11	SE1/4 NE1/4	"	"	12.47	" "	1875
53	11	SW1/4 NE1/4	"	"	38.47	" "	1875
53	11	SE1/4 NW1/4	"	"	9.04	" "	1875
53	11	NE1/4 SW1/4	"	"	17.45	" "	1875
53	11	NW1/4 SE1/4	"	"	18.59	" "	1875
TOTAL ACREAGE THIS SHEET = 220.25							

DITCH	SECTION	SUBDIVISION	TOWN-SHIP	RANGE	CULTIVATED ACRES	DESCRIPTION OF CULTURE	DATE OF FIRST CULTURE
SILVER CREEK							
44	7	NE1/4 NW1/4	44N	51E	7.00	HARVEST CROP	1877
45	7	NE1/4 NW1/4	"	"	10.20	" "	1877
45	6	SE1/4 SW1/4	"	"	6.15	" "	1877
46	7	NE1/4 NW1/4	"	"	2.73	" "	1877
46	7	LOT 1	"	"	12.79	" "	1877
46	12	NE1/4 NE1/4	44N	50E	14.99	" "	1877
46	12	NW1/4 NE1/4	"	"	7.63	" "	1877
46	1	SW1/4 SE1/4	"	"	2.85	" "	1877
46	1	SE1/4 SE1/4	"	"	3.85	" "	1878
47	6	SE1/4 SW1/4	44N	51E	8.25	" "	1877
47	7	NE1/4 NW1/4	"	"	3.69	" "	1877
47	7	LOT 1	"	"	2.60	" "	1877
47	6	LOT 7	"	"	18.17	" "	1877
47	1	SE1/4 SE1/4	44N	50E	12.42	" "	1876
48	1	NW1/4 SE1/4	"	"	0.34	" "	1877
48	1	NE1/4 SE1/4	"	"	1.39	" "	1877
48	1	SE1/4 SE1/4	"	"	20.17	" "	1876
48	1	SW1/4 SE1/4	"	"	13.61	" "	1876
49	1	SE1/4 SW1/4	"	"	3.72	" "	1876
49	1	SW1/4 SE1/4	"	"	5.05	" "	1876
49	12	NE1/4 NW1/4	"	"	5.51	" "	1876
49	12	NW1/4 NE1/4	"	"	8.35	" "	1877
50	1	SE1/4 SW1/4	"	"	9.46	" "	1877
50	1	SW1/4 SE1/4	"	"	20.46	" "	1876
51	1	SW1/4 SW1/4	"	"	4.53	" "	1876
51	12	NW1/4 NW1/4	"	"	4.23	" "	1876
51	1	SE1/4 SW1/4	"	"	7.29	" "	1876
51	12	NE1/4 NW1/4	"	"	6.96	" "	1876
52	1	SE1/4 SW1/4	"	"	18.17	" "	1876
TOTAL ACREAGE THIS SHEET = 242.56							

TOTAL ACREAGE SHEETS 2 THRU 6 = 1,619.11 SILVER CREEK

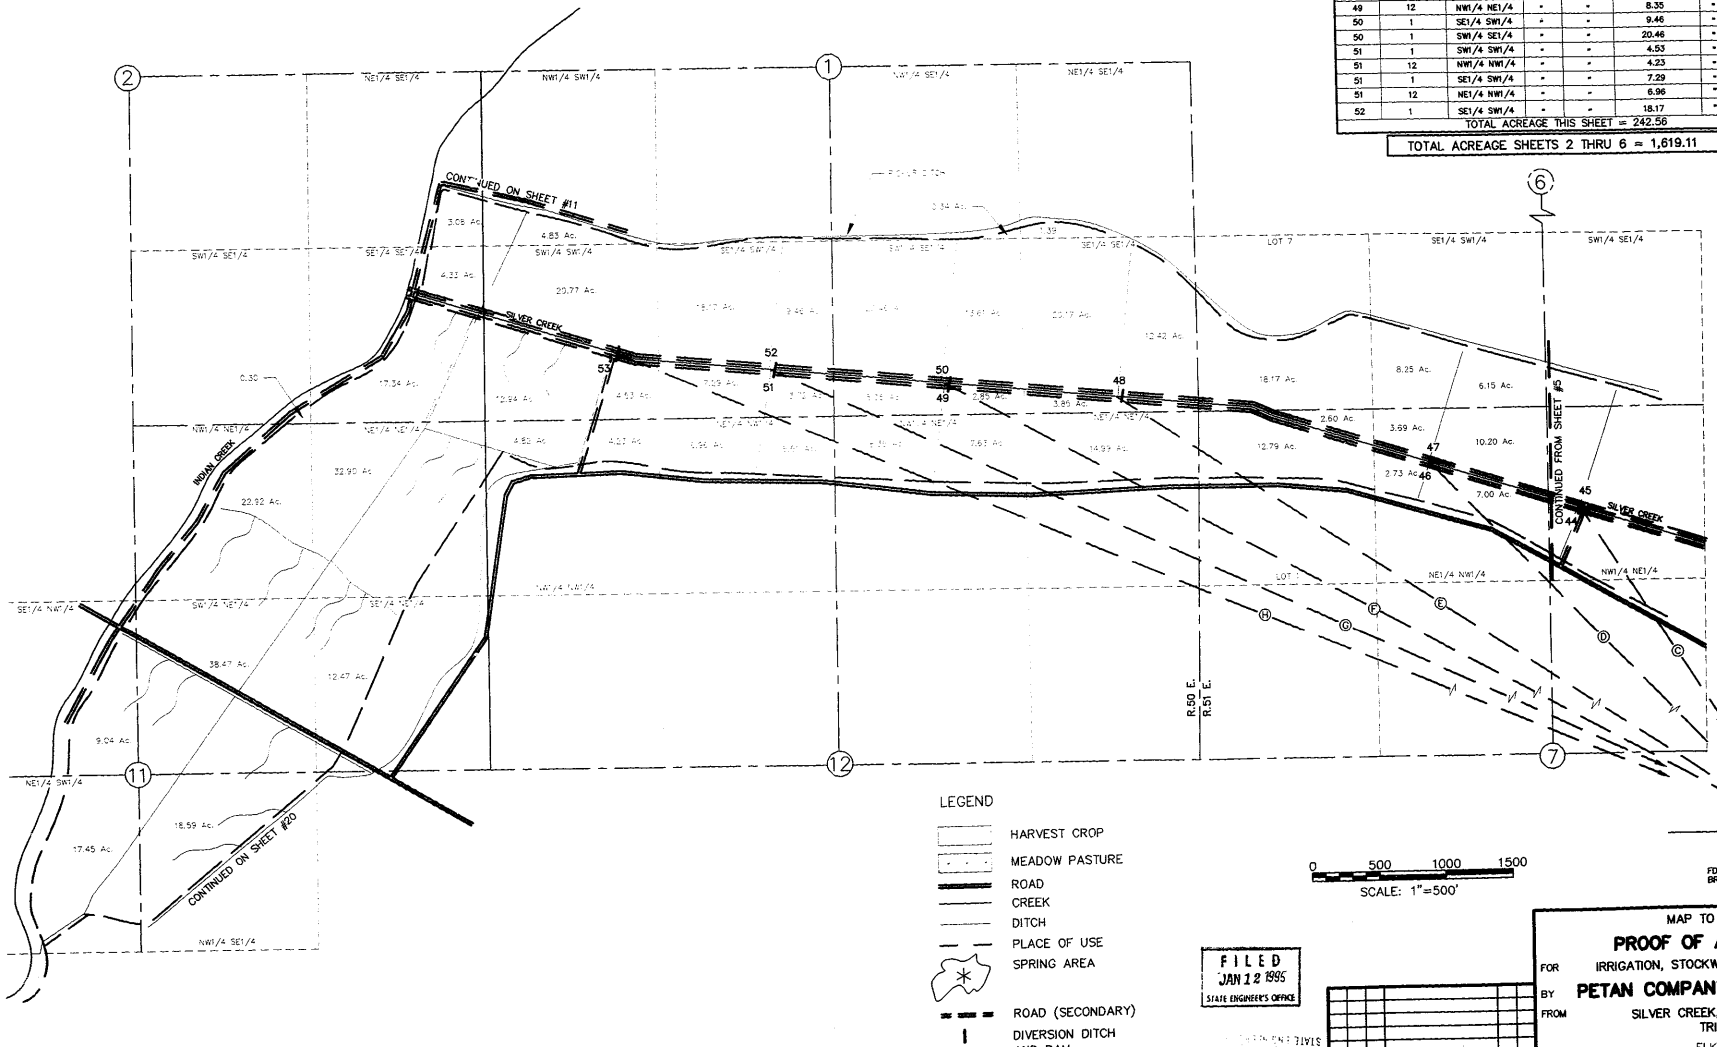

FILED
JAN 12 1995
STATE ENGINEER'S OFFICE

NO.	BY	DATE	DESCRIPTION	CHK'D	APP'D
REVISIONS					

DRAWN BY PJB/DJH | APPROVED BY
JOB NO. 2053.001 | DATE 8-21-91

MAP TO ACCOMPANY
PROOF OF APPROPRIATION
FOR IRRIGATION, STOCKWATERING, AND DOMESTIC
BY **PETAN COMPANY OF NEVADA, INC.**
FROM SILVER CREEK, INDIAN CREEK AND TRIBUTARIES
IN ELKO COUNTY

CHILTON Engineering and Surveying, LTD
421 Court Street
(702) 738-2121 Elko, Nevada 89801

W90036 | 6/60

05906 05905

\2053001\W90036-06 Tue Nov 15 12:10:30 1994