DITCH	SECTION	SUBDIVISION	TOWNSHIP	RANGE	CULTIVATED ACRES	DESCRIPTION OF CULTURE	DATE OF FIRST CULTURE
1 AND 2	12	SE1/4 SE1/4	44 N	51 E	2.27	HARVEST CROP	1873
1 AND 2	12	SW1/4 SE1/4	44 N	51 E	27.15	HARVEST CROP	1873
1 AND 2	12	SE1/4 SW1/4	44 N	51 E	7.63	HARVEST CROP	1873
1 AND 2	12	NE1/4 SW1/4	44 N	51 E	14.47	HARVEST CROP	1873
1 AND 2	12	SE1/4 NW1/4	44 N	51 E	3.77	HARVEST CROP	1873
1 AND 2	7	LOT 4	44 N	52 E	3.11	HARVEST CROP	1873
WHITE ROCK AND DUNN CANYON TOTAL ACREAGE = 58.40							

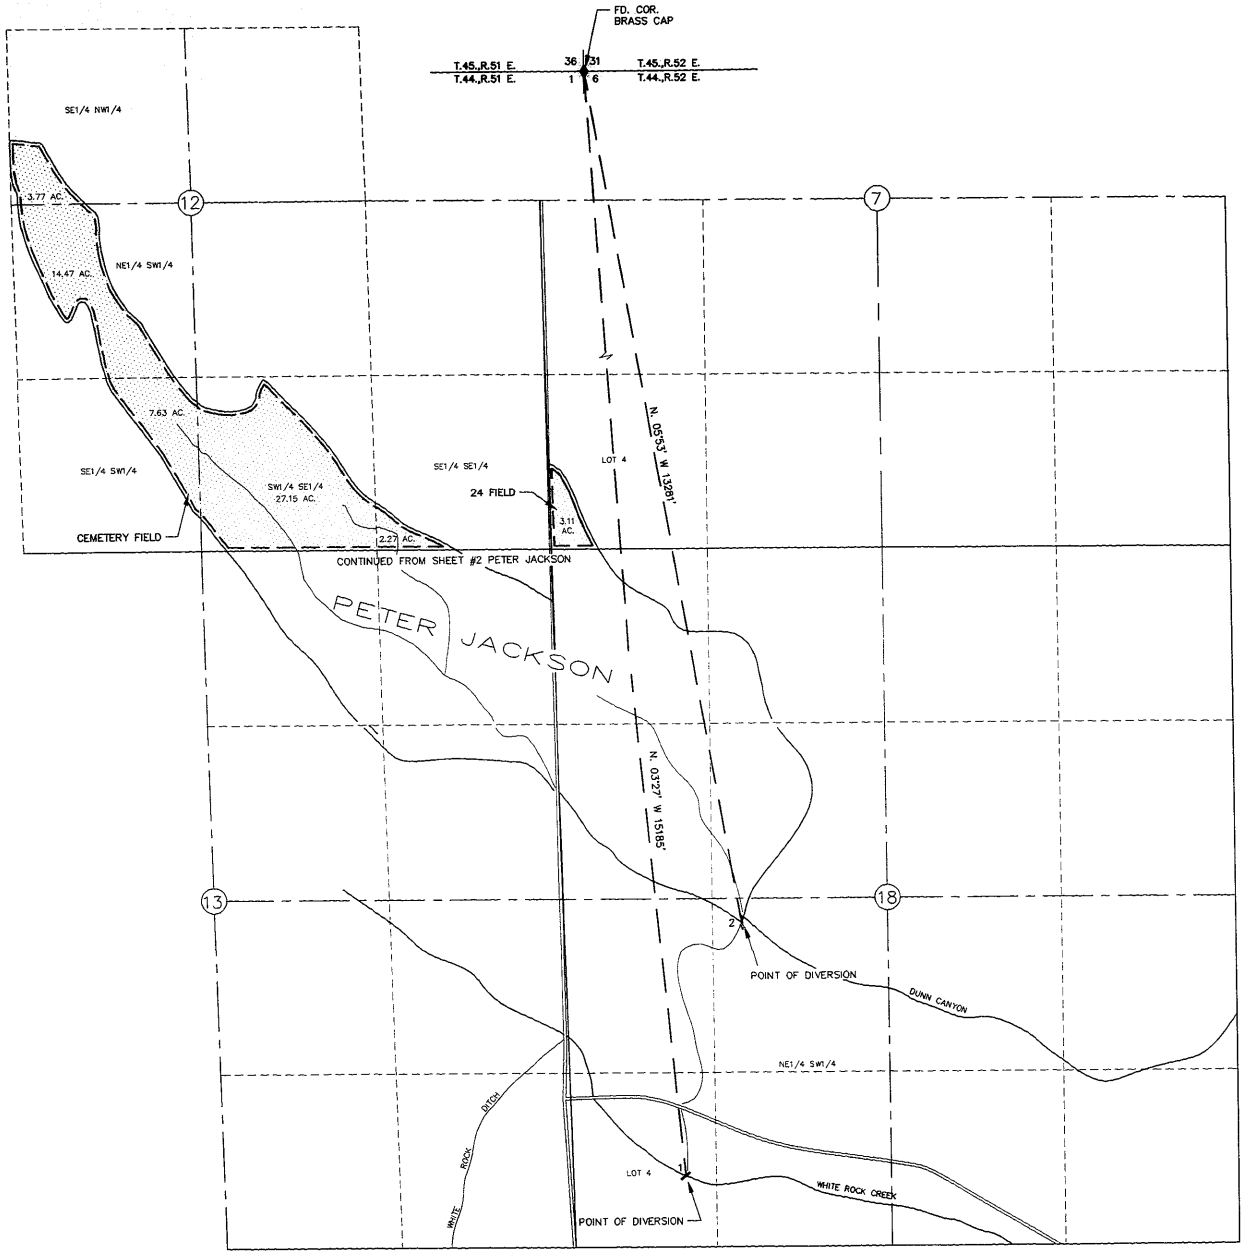

N

T.44 N., R.51 & 52 2E.
M.D.M.

BASIS OF BEARING: MAGNETIC VAR 16° E.

LEGEND

- HARVEST CROP
- MEADOW PASTURE
- ROAD
- CREEK
- DITCH
- DIVERSION DITCH AND DAM
- PLACE OF USE
- (00) SURVEYED SECTION

0 500 1000 1500
SCALE: 1"=500'

MAP TO ACCOMPANY
PROOF OF APPROPRIATION
FOR IRRIGATION, STOCKWATERING, AND DOMESTIC
BY **PETAN COMPANY OF NEVADA, INC.**
FROM WHITE ROCK CREEK AND DUNN CANYON
IN ELKO COUNTY

CHILTON Engineering and Surveying, LTD
421 Court Street
(702) 738-2121 Elko, Nevada 89801

W99036 7/80

NO.	BY	DATE	DESCRIPTION	CHK'D	APP'D
			REVISIONS		

DRAWN BY: P.J.B./D.J.H.
APPROVED BY:
JOB NO.: 2053.001
DATE: 8-21-91

FILED
JUN 3 1993
STATE ENGINEER'S OFFICE

'93 JUN -3 P1:10
STATE ENGINEER'S OFFICE

05908