DITCH	SECTION	SUBDIVISION	TOWN-SHIP	RANGE	CULTIVATED ACRES	DESCRIPTION OF CULTURE	DATE OF FIRST CULTURE
	SHEEP CREEK DITCH						
"	9	SW1/4 NE1/4	45N	50E	0.06	HARVEST CROP	1888
"	9	SE1/4 NE1/4	"	"	0.33	" "	1888
"	9	NW1/4 SE1/4	"	"	16.10	" "	1888
"	9	NE1/4 SE1/4	"	"	10.66	" "	1888
"	9	SW1/4 SE1/4	"	"	37.12	" "	1888
"	9	SE1/4 SE1/4	"	"	19.05	" "	1888
"	9	SW1/4 SW1/4	"	"	4.59	" "	1888
"	9	SE1/4 SW1/4	"	"	21.77	" "	1888
"	16	NE1/4 NE1/4	"	"	7.09	" "	1888
"	16	NW1/4 NE1/4	"	"	24.62	" "	1888
"	16	NE1/4 NW1/4	"	"	28.49	" "	1888
"	16	NW1/4 NW1/4	"	"	25.48	" "	1888
"	17	NE1/4 NE1/4	"	"	27.78	" "	1888
"	17	NW1/4 NE1/4	"	"	30.00	" "	1888
"	17	SW1/4 NE1/4	"	"	7.76	" "	1888
"	17	NE1/4 NW1/4	"	"	12.12	" "	1888
"	17	SE1/4 NW1/4	"	"	27.80	" "	1888
"	17	SW1/4 NW1/4	"	"	26.64	" "	1888
"	17	NW1/4 SW1/4	"	"	9.25	" "	1888
SHEEP CREEK TOTAL ACREAGE THIS SHEET = 336.71							

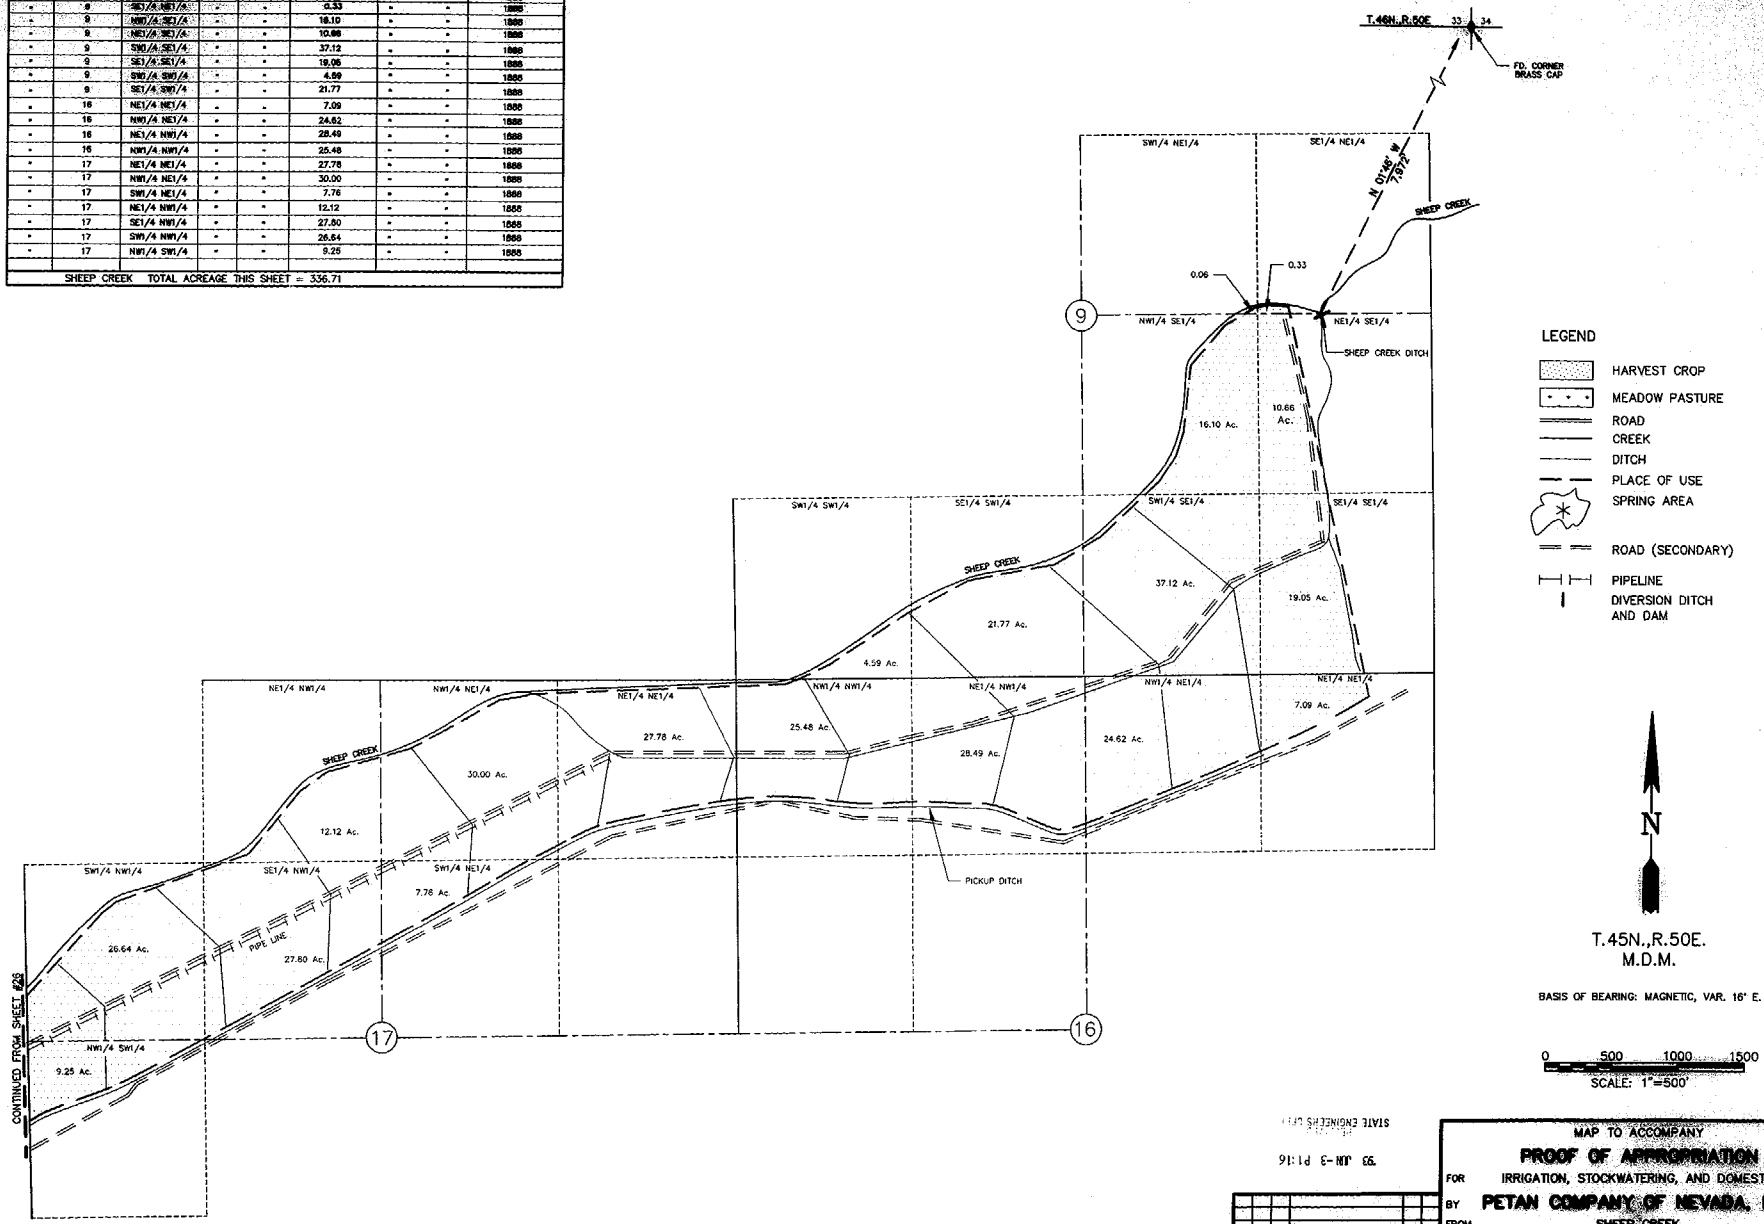

STATE ENGINEER'S OFFICE
'93 JUN -3 P1:16

FILED
JUN 3 1993
STATE ENGINEER'S OFFICE

REVISIONS

DRAWN BY PJB
JOB NO. 2053.001
DATE 8-21-91

MAP TO ACCOMPANY
PROOF OF APPROPRIATION
FOR IRRIGATION, STOCKWATERING, AND DOMESTIC
BY **PETAN COMPANY OF NEVADA, INC.**
FROM SHEEP CREEK AND TRIBUTARIES
IN ELKO COUNTY

CHILTON Engineering and Surveying, LTD
421 Court Street
(702) 738-2121 Elko, Nevada 89801

05914