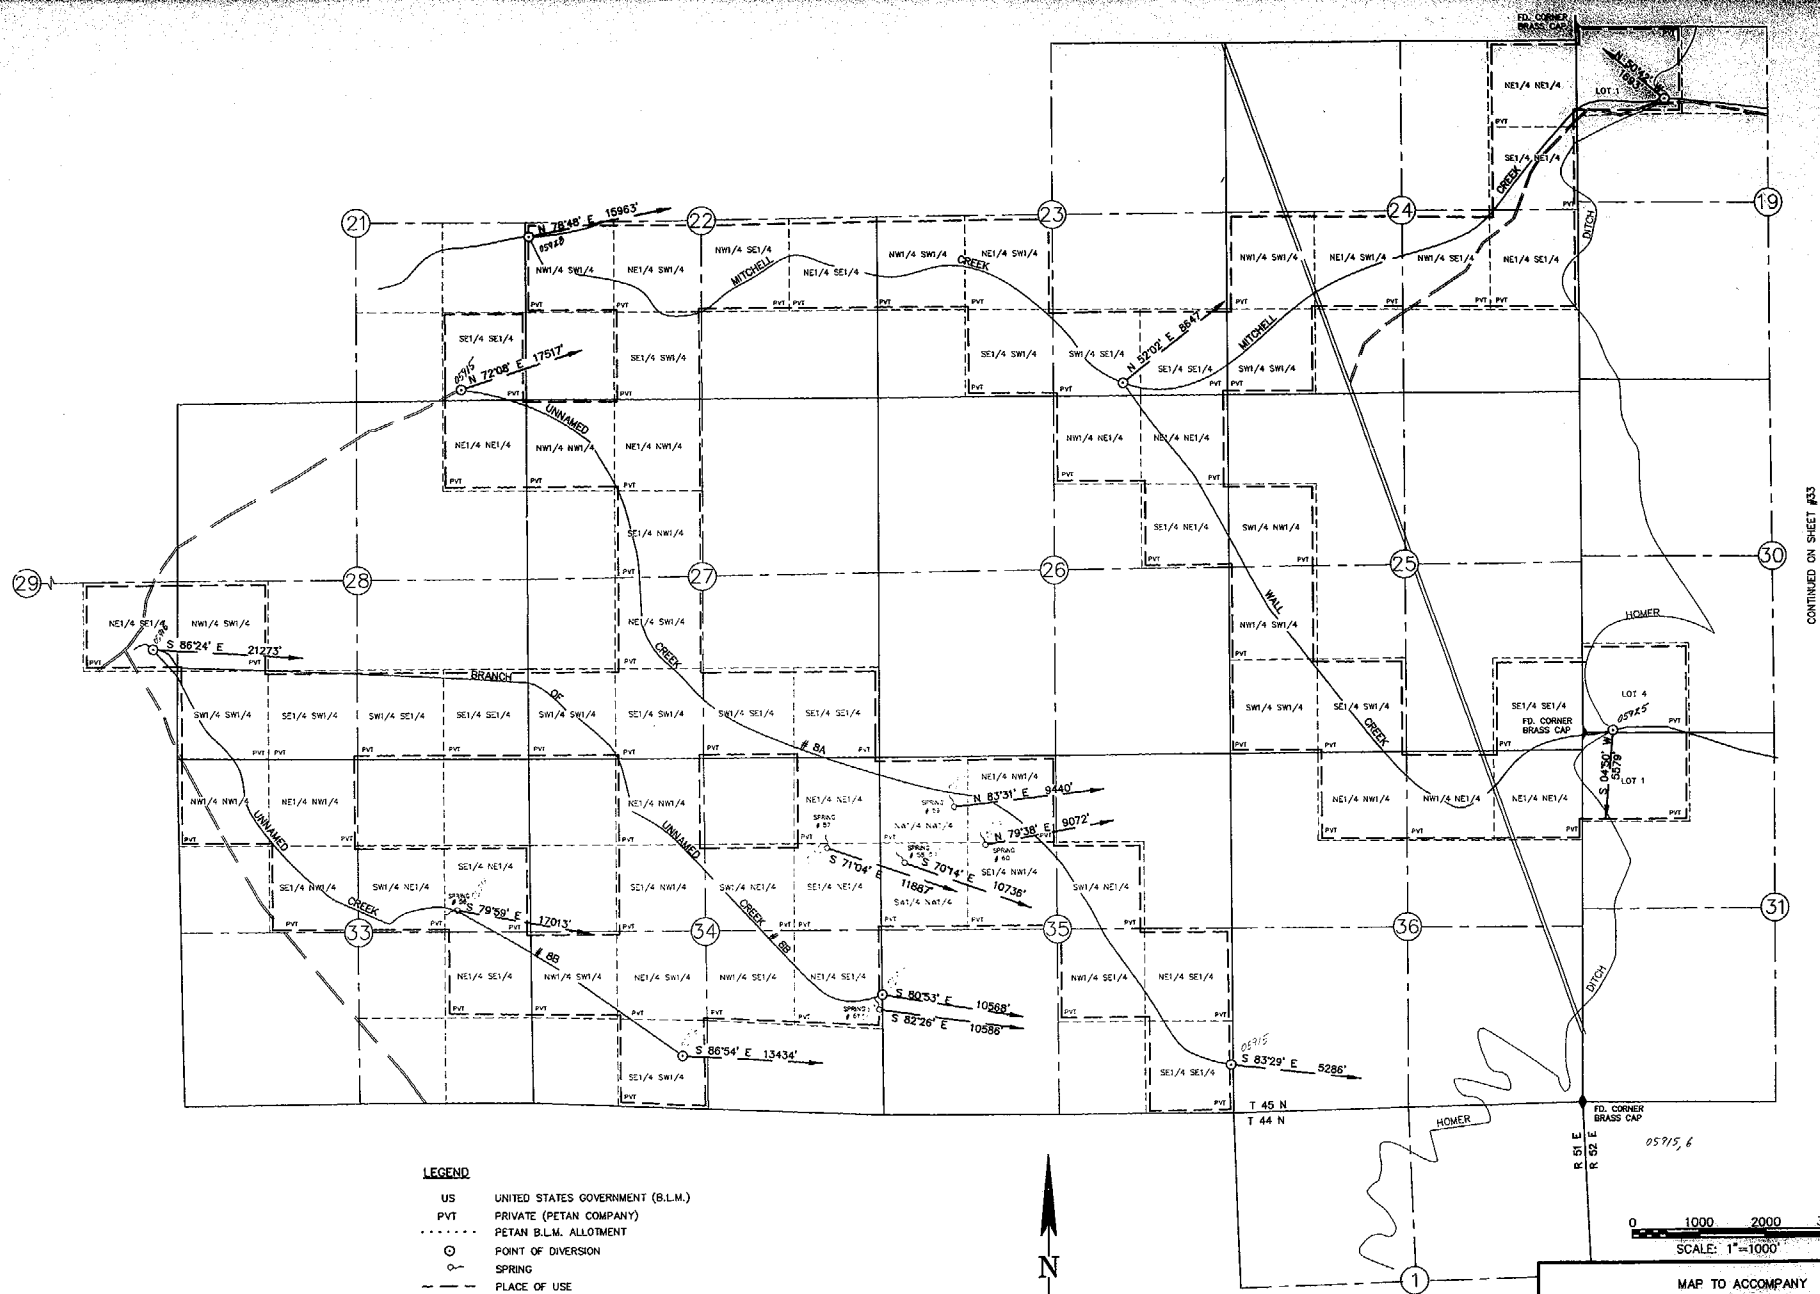

LEGEND

US	UNITED STATES GOVERNMENT (B.L.M.)
PVT	PRIVATE (PETAN COMPANY)
· · · · · · ·	PETAN B.L.M. ALLOTMENT
⊙	POINT OF DIVERSION
	SPRING
	PLACE OF USE
	CREEKS
	DITCH
	ROAD
	ROAD (SECONDARY)
	RESERVOIR
(00)	SURVEYED SECTION

N

T. 44 & 45 N., R. 51 & 52 E.
M.D.M.

BASIS OF BEARING: MAGNETIC VAR 17 1/2° E

FILED
JUN 3 1993
STATE ENGINEER'S OFFICE

NO.	BY	DATE	DESCRIPTION	CHK'D	APP'D

REVISIONS

DRAWN BY DJH	APPROVED BY
JOB NO. 2053.001	DATE 3-23-92

MAP TO ACCOMPANY
PROOF OF APPROPRIATION
FOR STOCKWATERING
BY **PETAN COMPANY OF NEVADA, INC.**
FROM MITCHELL CREEK, WALL CREEK, UNNAMED CREEKS #8A AND #8B AND TRIBUTARIES, SIX SPRINGS #56 THRU #61
IN ELKO COUNTY

CHILTON Engineering and Surveying, LTD.
421 Court Street
(702) 738-2121 Elko, Nevada 89801

W30036 3/3

05928 05925 05916 05915