T. 45 N., R. 51 & 52 E.
M.D.M.

BASIS OF BEARING: MAGNETIC VAR. 17 1/2° E

LEGEND

US	UNITED STATES GOVERNMENT (B.L.M.)
PVT	PRIVATE
·····	PETAN B.L.M. ALLOTMENT
⊙	POINT OF DIVERSION
~	SPRING
— —	PLACE OF USE
~~	CREEKS
~~	DITCH
═══	ROAD
— —	ROAD (SECONDARY)
▬	RESERVOIR
(00)	SURVEYED SECTION

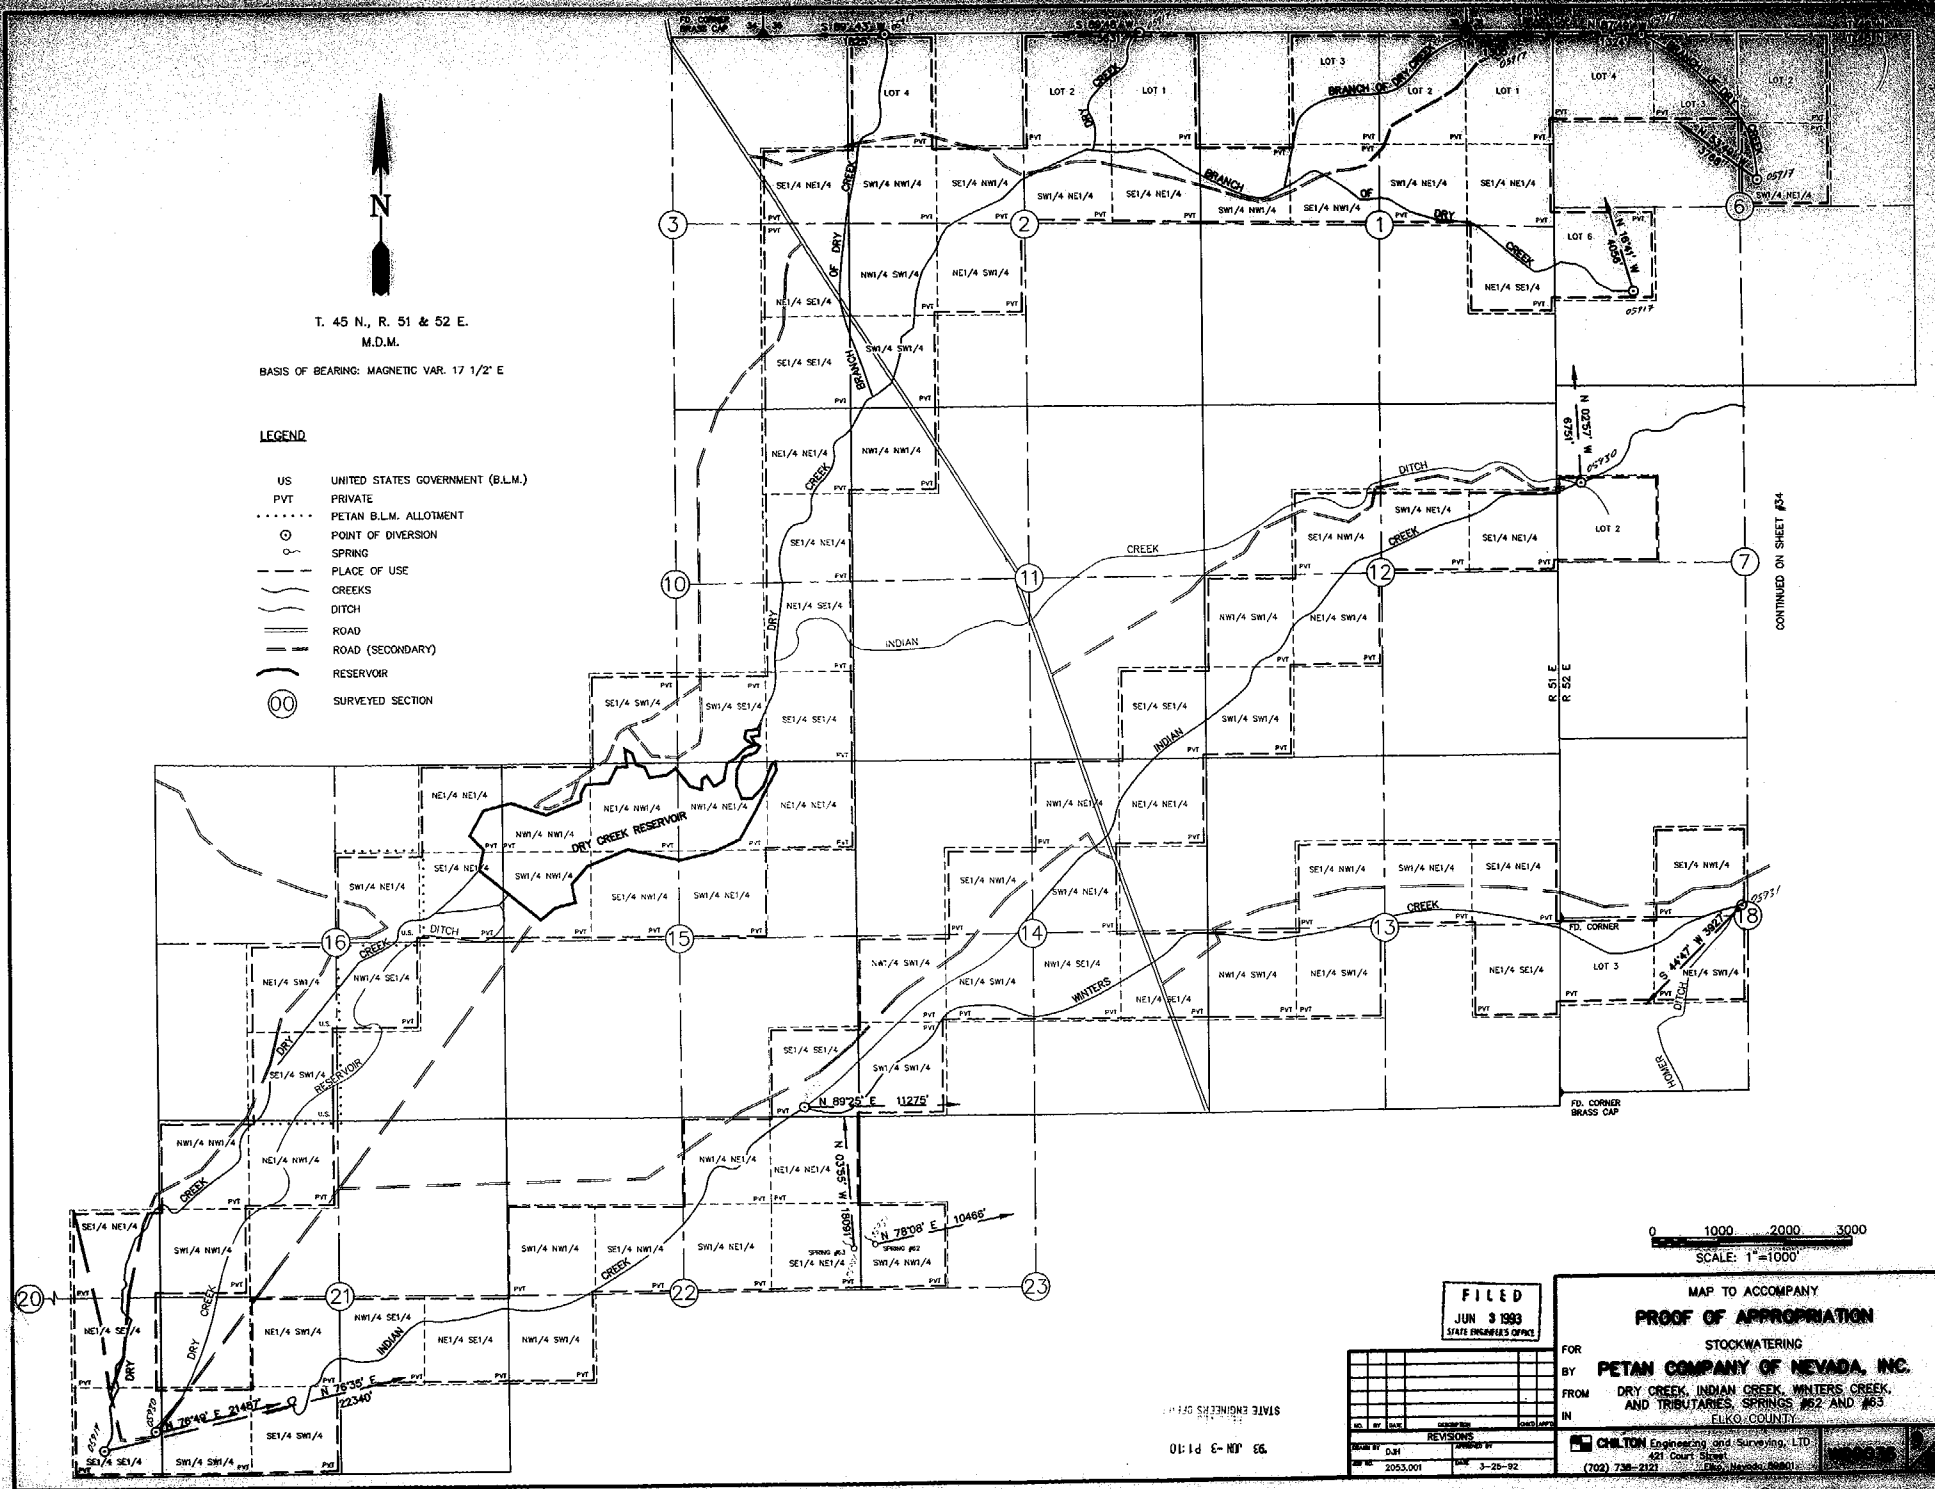

FILED
JUN 3 1993
STATE ENGINEER'S OFFICE

MAP TO ACCOMPANY
PROOF OF APPROPRIATION
STOCKWATERING
FOR **PETAN COMPANY OF NEVADA, INC.**
BY
FROM DRY CREEK, INDIAN CREEK, WINTERS CREEK, AND TRIBUTARIES, SPRINGS #62 AND #63
IN ELKO COUNTY

NO.	BY	DATE	DESCRIPTION	CHKD	APPD
			REVISIONS		

DRAWN BY DJH | APPROVED BY
JOB NO. 2053.001 | DATE 3-25-92

CHILTON Engineering and Surveying, LTD.
421 Court Street
(702) 738-2121 Elko, Nevada 89801

93 JUN -3 P1:10
STATE ENGINEER'S OFFICE

05931 05930 0591