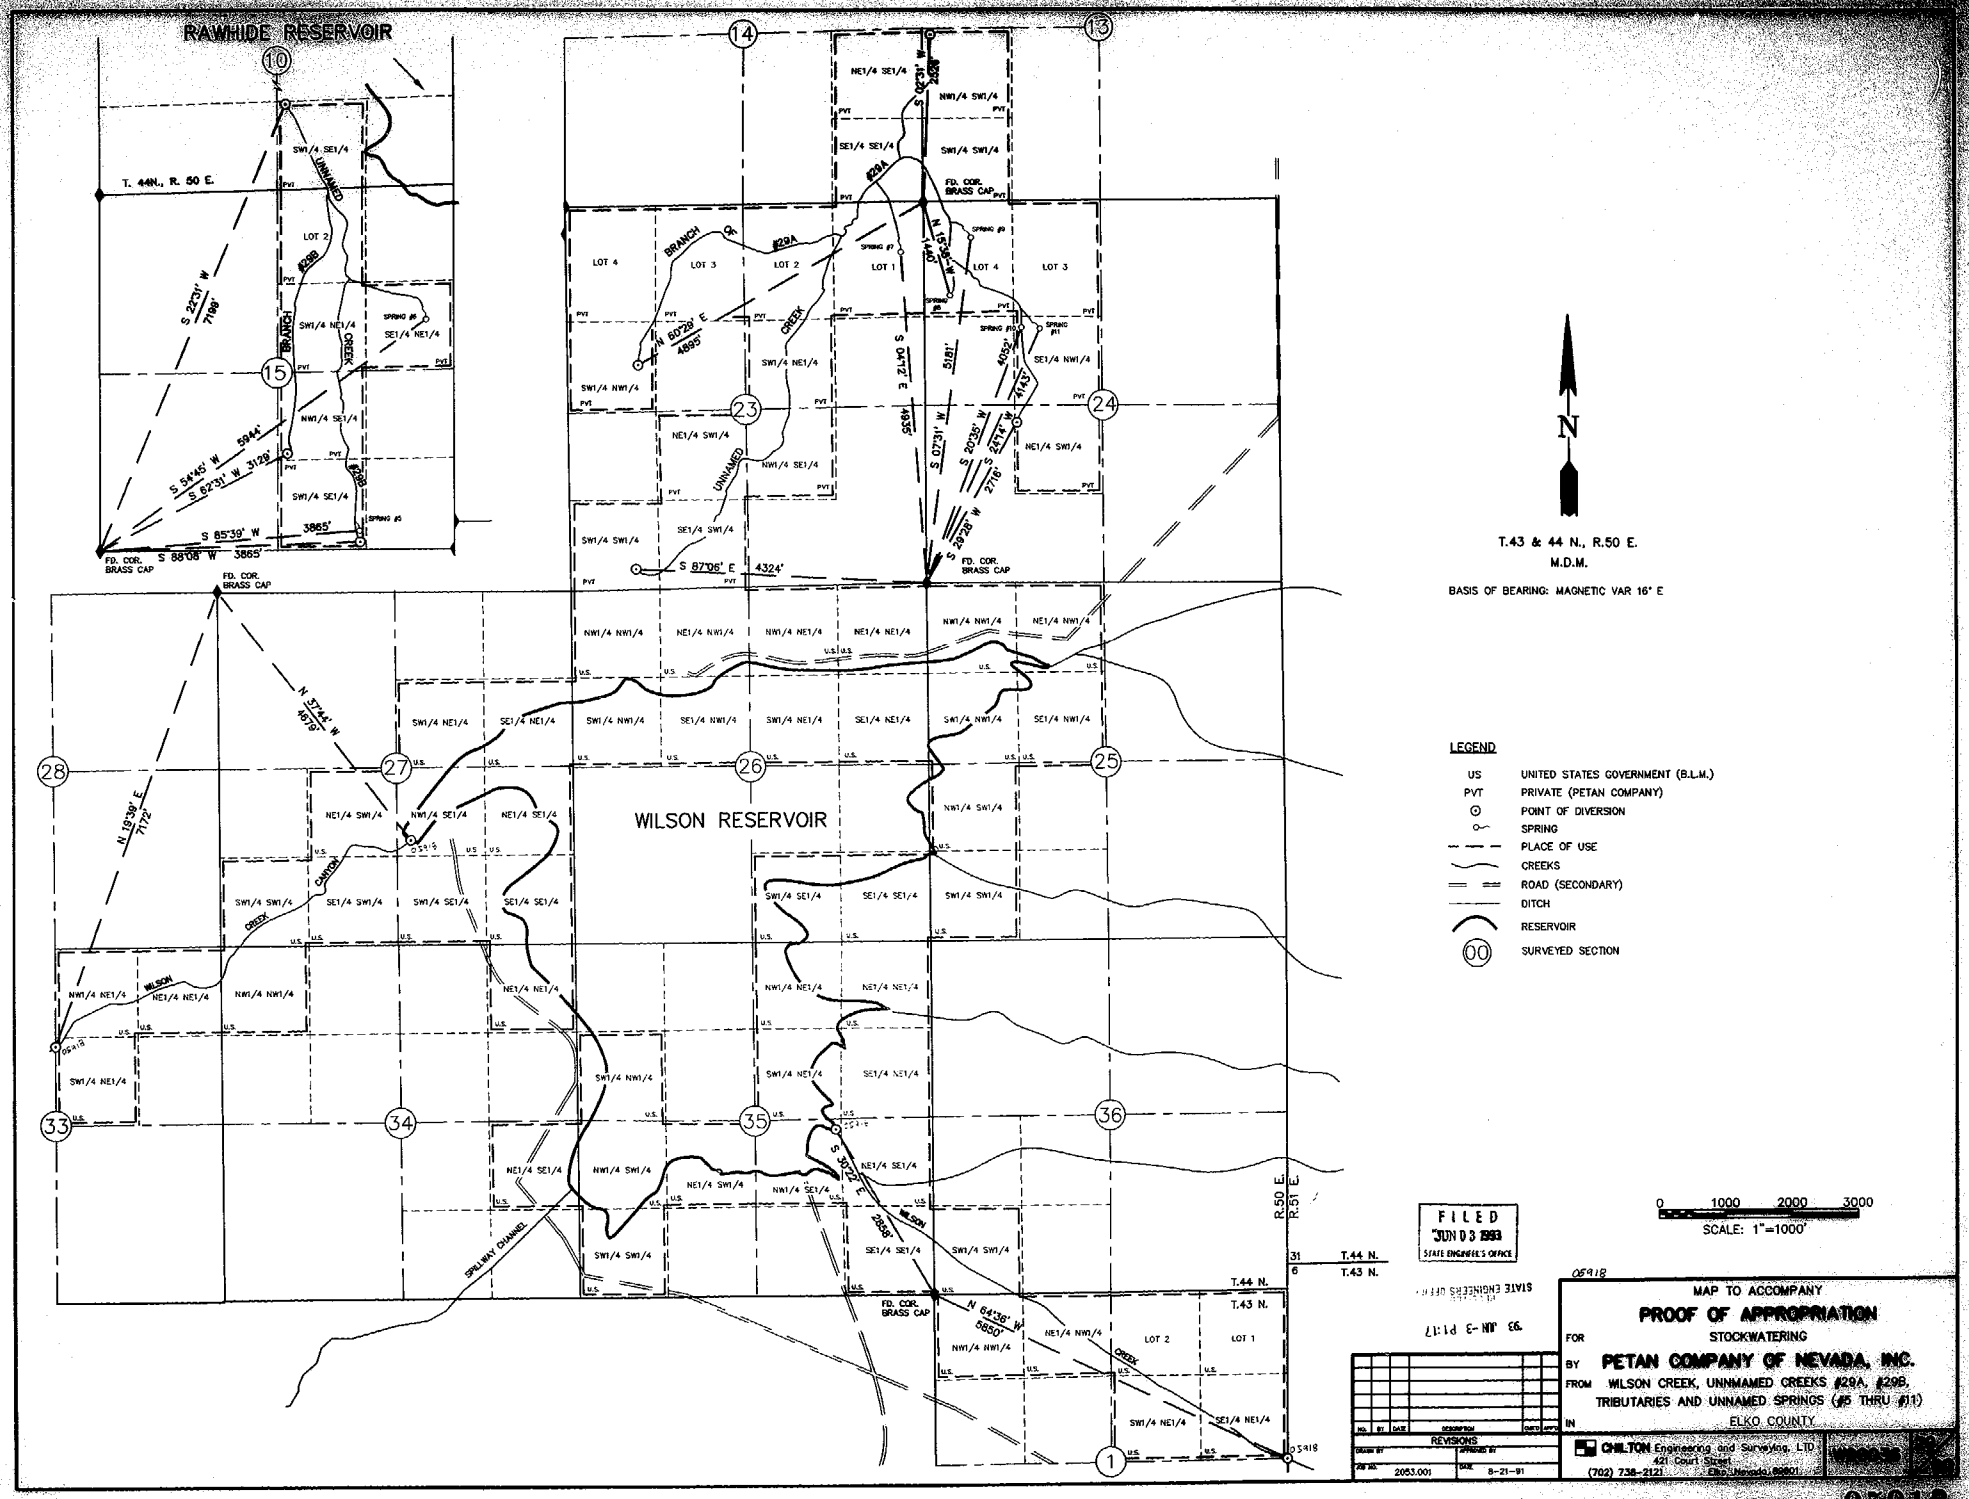
RAWHIDE RESERVOIR
T. 44N., R. 50 E.
WILSON RESERVOIR
FD. COR. BRASS CAP
SPILLWAY CHANNEL
T.43 & 44 N., R.50 E.
M.D.M.
BASIS OF BEARING: MAGNETIC VAR 16° E
N
LEGEND
US UNITED STATES GOVERNMENT (B.L.M.)
PVT PRIVATE (PETAN COMPANY)
POINT OF DIVERSION
SPRING
PLACE OF USE
CREEKS
ROAD (SECONDARY)
DITCH
RESERVOIR
SURVEYED SECTION
0 1000 2000 3000
SCALE: 1"=1000'
FILED
JUN 03 1993
STATE ENGINEER'S OFFICE
MAP TO ACCOMPANY
PROOF OF APPROPRIATION
STOCKWATERING
FOR
BY PETAN COMPANY OF NEVADA, INC.
FROM WILSON CREEK, UNNMAMED CREEKS #29A, #29B, TRIBUTARIES AND UNNAMED SPRINGS (#5 THRU #11)
IN ELKO COUNTY
CHILTON Engineering and Surveying, LTD
421 Court Street
(702) 738-2121
Elko, Nevada 89801
REVISIONS
2053.001
8-21-91
05918
05920 05919 05918