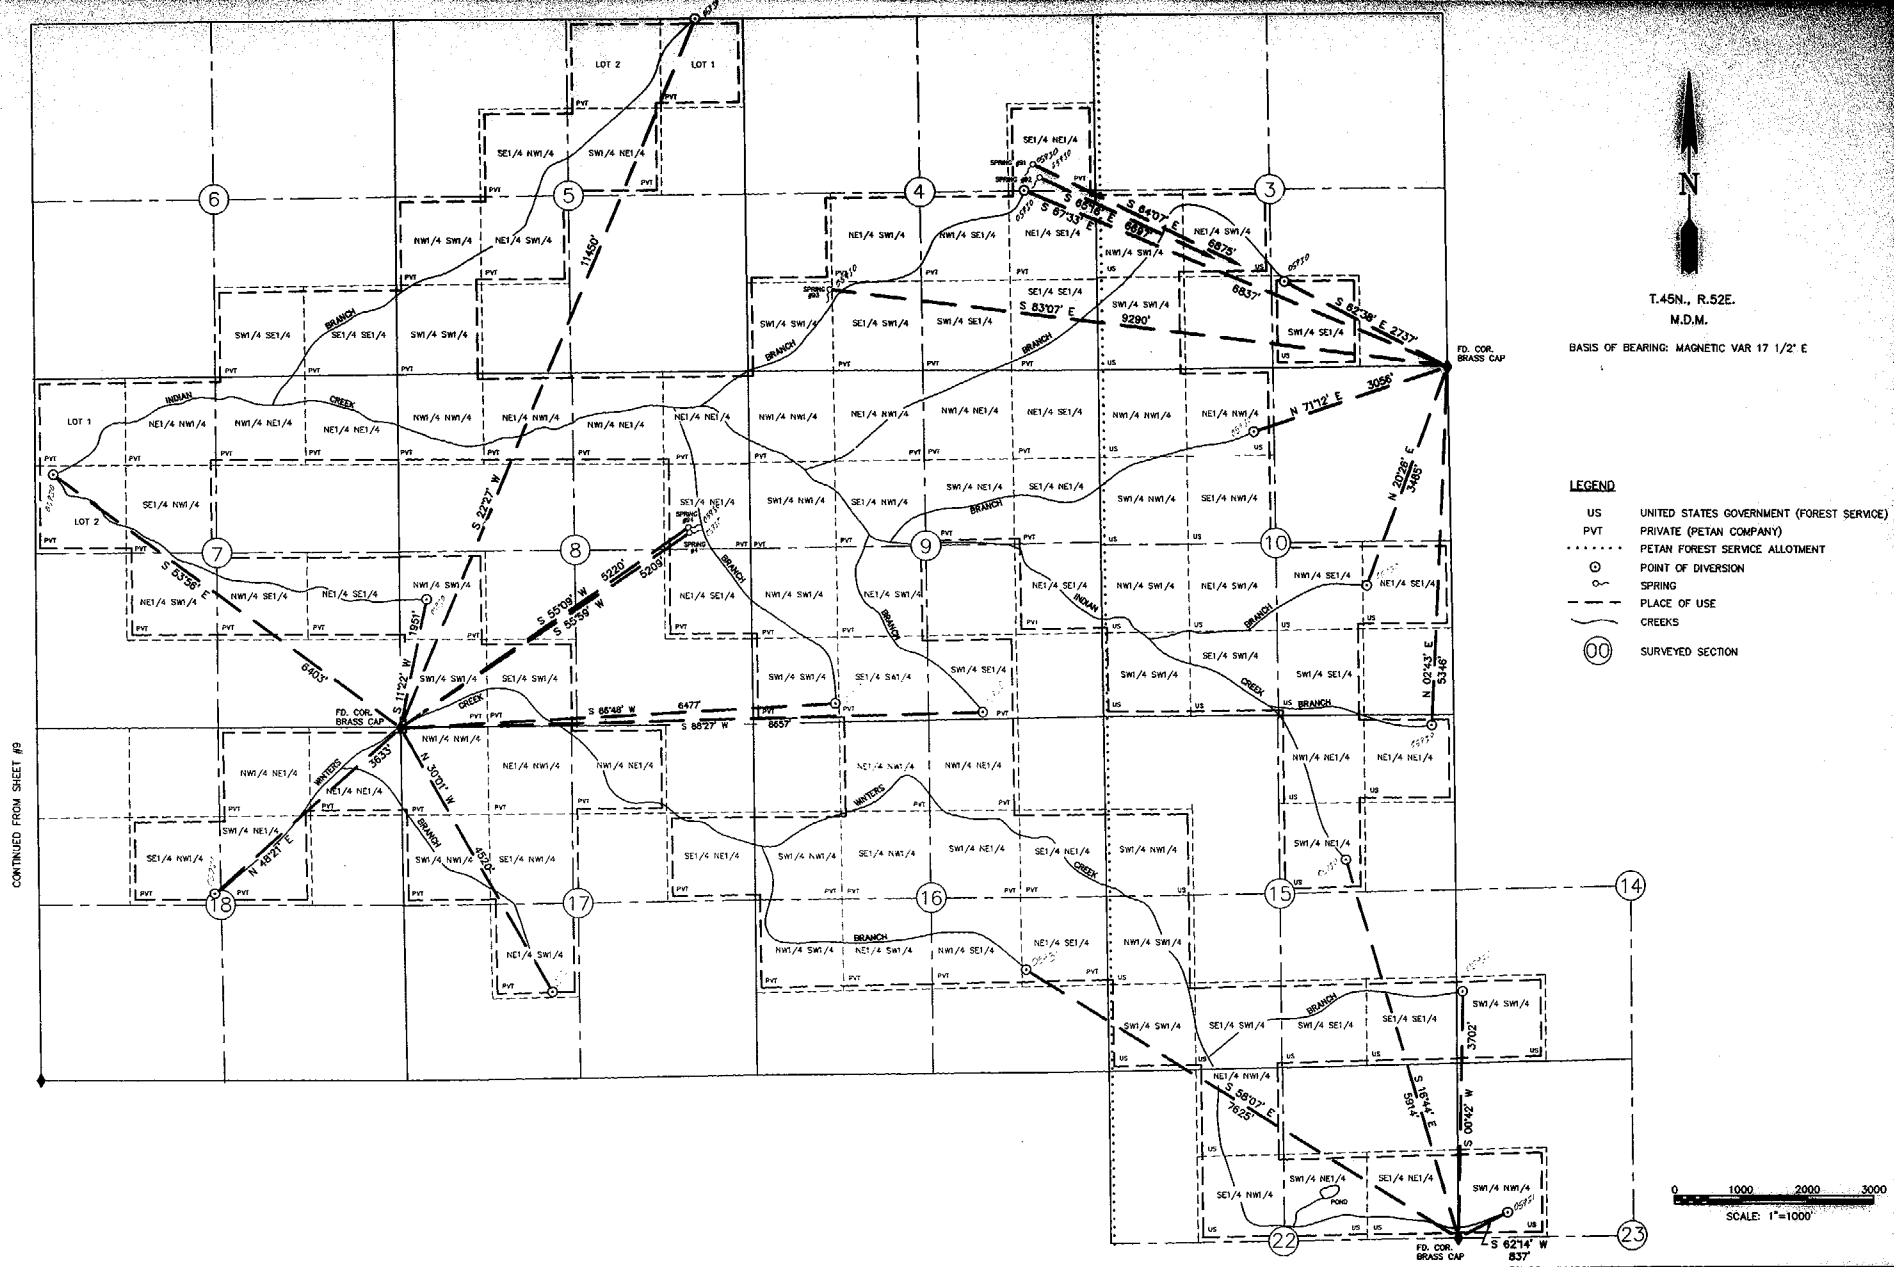

FILED
JUN 3 1994
STATE ENGINEER'S OFFICE

NO.	BY	DATE	DESCRIPTION	CHECK	APPD
			REVISIONS		

DRAWN BY PJB APPROVED BY
JOB NO. 2053.001 DATE 8-21-91

MAP TO ACCOMPANY
PROOF OF APPROPRIATION
FOR STOCKWATERING
BY **PETAN COMPANY OF NEVADA, INC.**
FOR INDIAN CREEK, WINTERS CREEK,
UNNAMED SPRINGS #4, #91 THRU #94 AND TRIBUTARIES
IN ELKO COUNTY

CHILTON Engineering and Surveying, LTD
421 Court Street
(702) 738-2121 Elko, Nevada 89801

STATE ENGINEER'S OFFICE
'93 JUN -3 P1:18

05931 05930