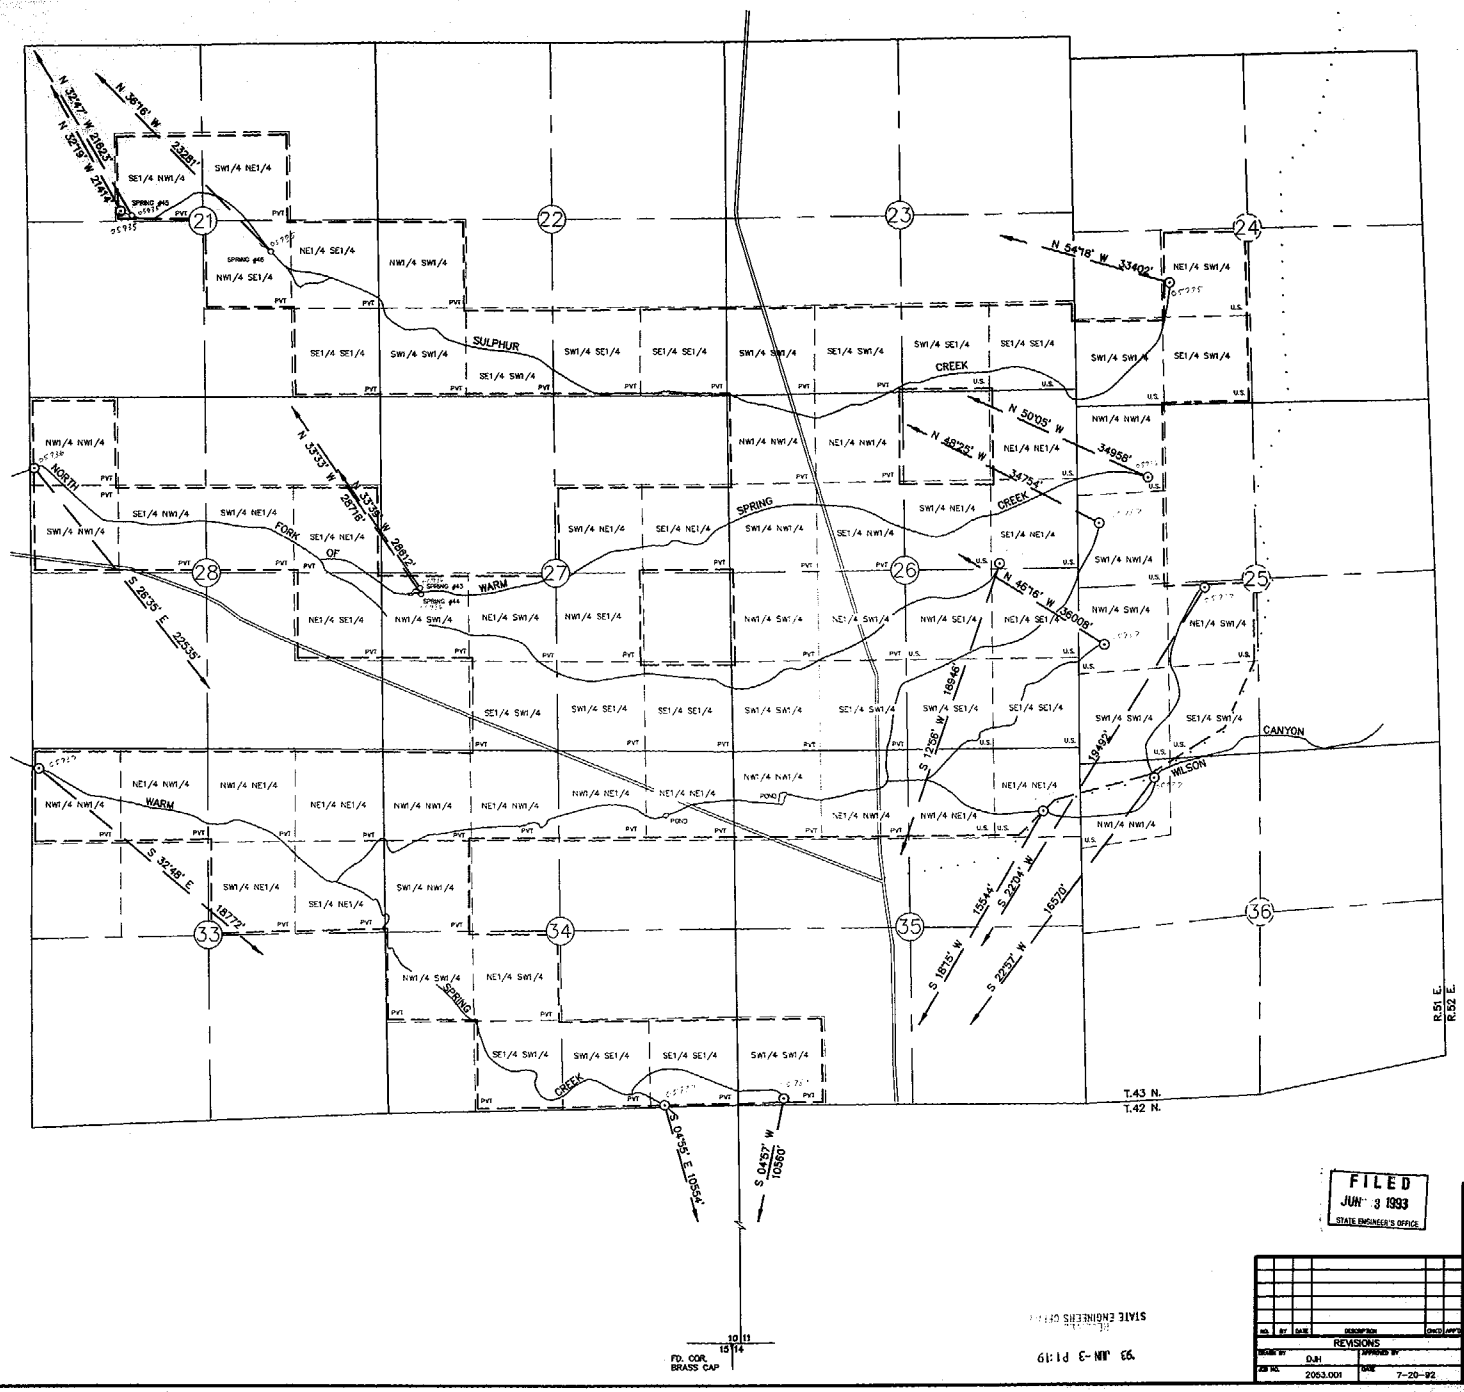

T.42 & 43 N., R.51 E., M.D.M.

BASIS OF BEARING: MAGNETIC VAR 16° E

LEGEND

US	UNITED STATES GOVERNMENT (B.L.M.)
PVT	PRIVATE (PETAN COMPANY)
· · · ·	PETAN B.L.M. ALLOTMENT
⊙	POINT OF DIVERSION
	SPRING
— — —	PLACE OF USE
	CREEKS
	ROADS
(00)	UNSURVEYED SECTION—SUBJECT TO CHANGE
(00)	SURVEYED SECTION

0 1000 2000 3000
SCALE: 1"=1000'

FILED
JUN 3 1993
STATE ENGINEER'S OFFICE

NO.	BY	DATE	DESCRIPTION	CHKD	APP'D

REVISIONS

DRAWN BY	DJH	APPROVED BY	
JOB NO.	2063.001	DATE	7-20-92

MAP TO ACCOMPANY
PROOF OF APPROPRIATION
STOCKWATERING
FOR **PETAN COMPANY OF NEVADA, INC.**
BY
FROM SULPHUR CREEK, NORTH FORK OF WARM SPRING CREEK, WARM SPRING CREEK, SPRINGS #43 THRU #46 AND TRIBUTARIES
IN ELKO COUNTY

CHILTON Engineering and Surveying, LTD
421 Court Street
(702) 738-2121 Elko, Nevada 89801

05937 05936 05935