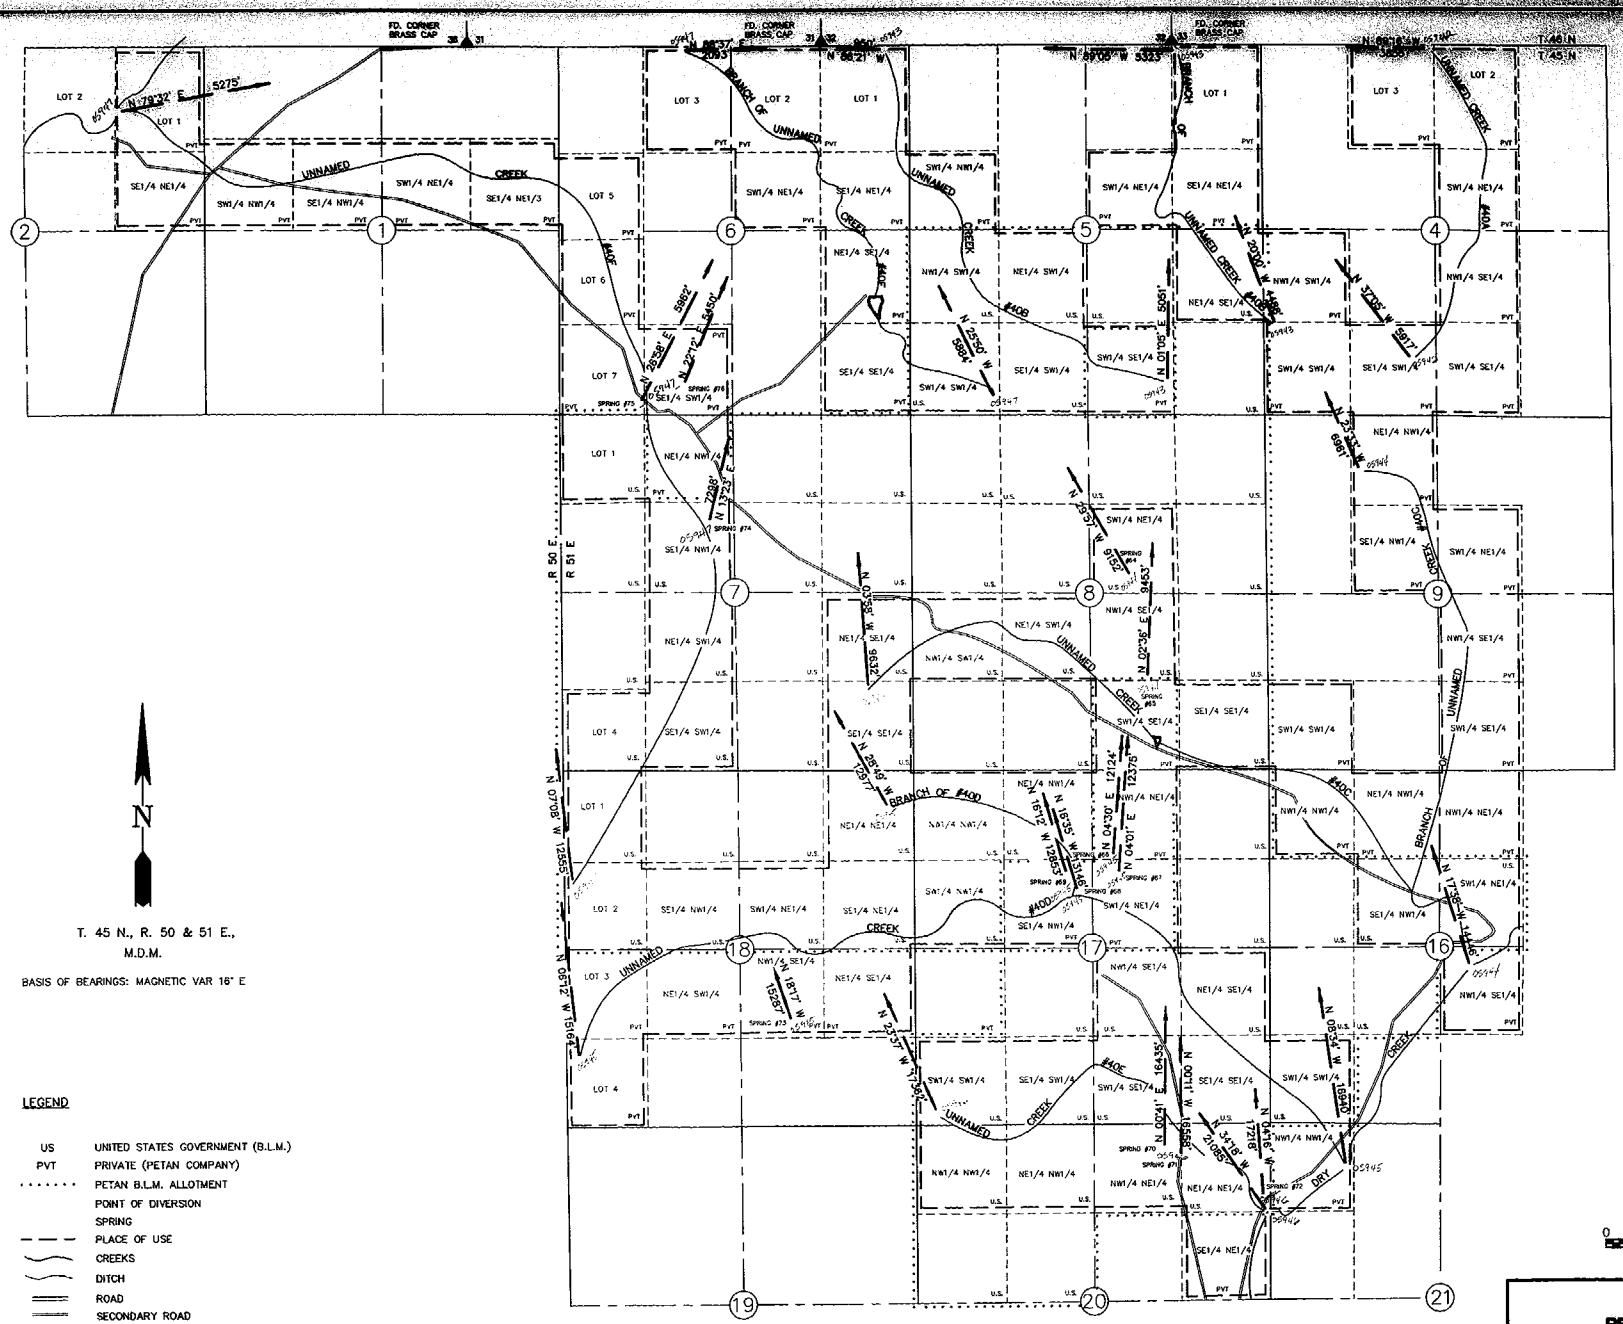

T. 45 N., R. 50 & 51 E.,
M.D.M.

BASIS OF BEARINGS: MAGNETIC VAR 16° E

LEGEND

US	UNITED STATES GOVERNMENT (B.L.M.)
PVT	PRIVATE (PETAN COMPANY)
.....	PETAN B.L.M. ALLOTMENT
	POINT OF DIVERSION
	SPRING
— — —	PLACE OF USE
	CREEKS
	DITCH
	ROAD
	SECONDARY ROAD
	RESERVOIR
(00)	SURVEYED SECTION

FILED
JUN 03 1993
STATE ENGINEER'S OFFICE

0 1000 2000 3000
SCALE: 1"=1000'

MAP TO ACCOMPANY
PROOF OF APPROPRIATION
STOCKWATERING
FOR **PETAN COMPANY OF NEVADA, INC.**
BY
FROM UNNAMED CREEKS #40A, #40B, #40C, #40D, #40E, #40F, AND TRIBUTARIES, SPRINGS #64 THRU #76
IN ELKO COUNTY

NO.	BY	DATE	DESCRIPTION	CHK'D	APP'D
			REVISIONS		

DRAWN BY DJH
APPROVED BY
JOB NO. 2053.001
DATE 3-26-92

CHILTON Engineering and Surveying, LTD.
421 Court Street
(702) 738-2121 Elko, Nevada 89801

W90036

STATE ENGINEER'S OFFICE
'93 JUN -3 P1:20

05947 05946 05945 05944 05943 05942