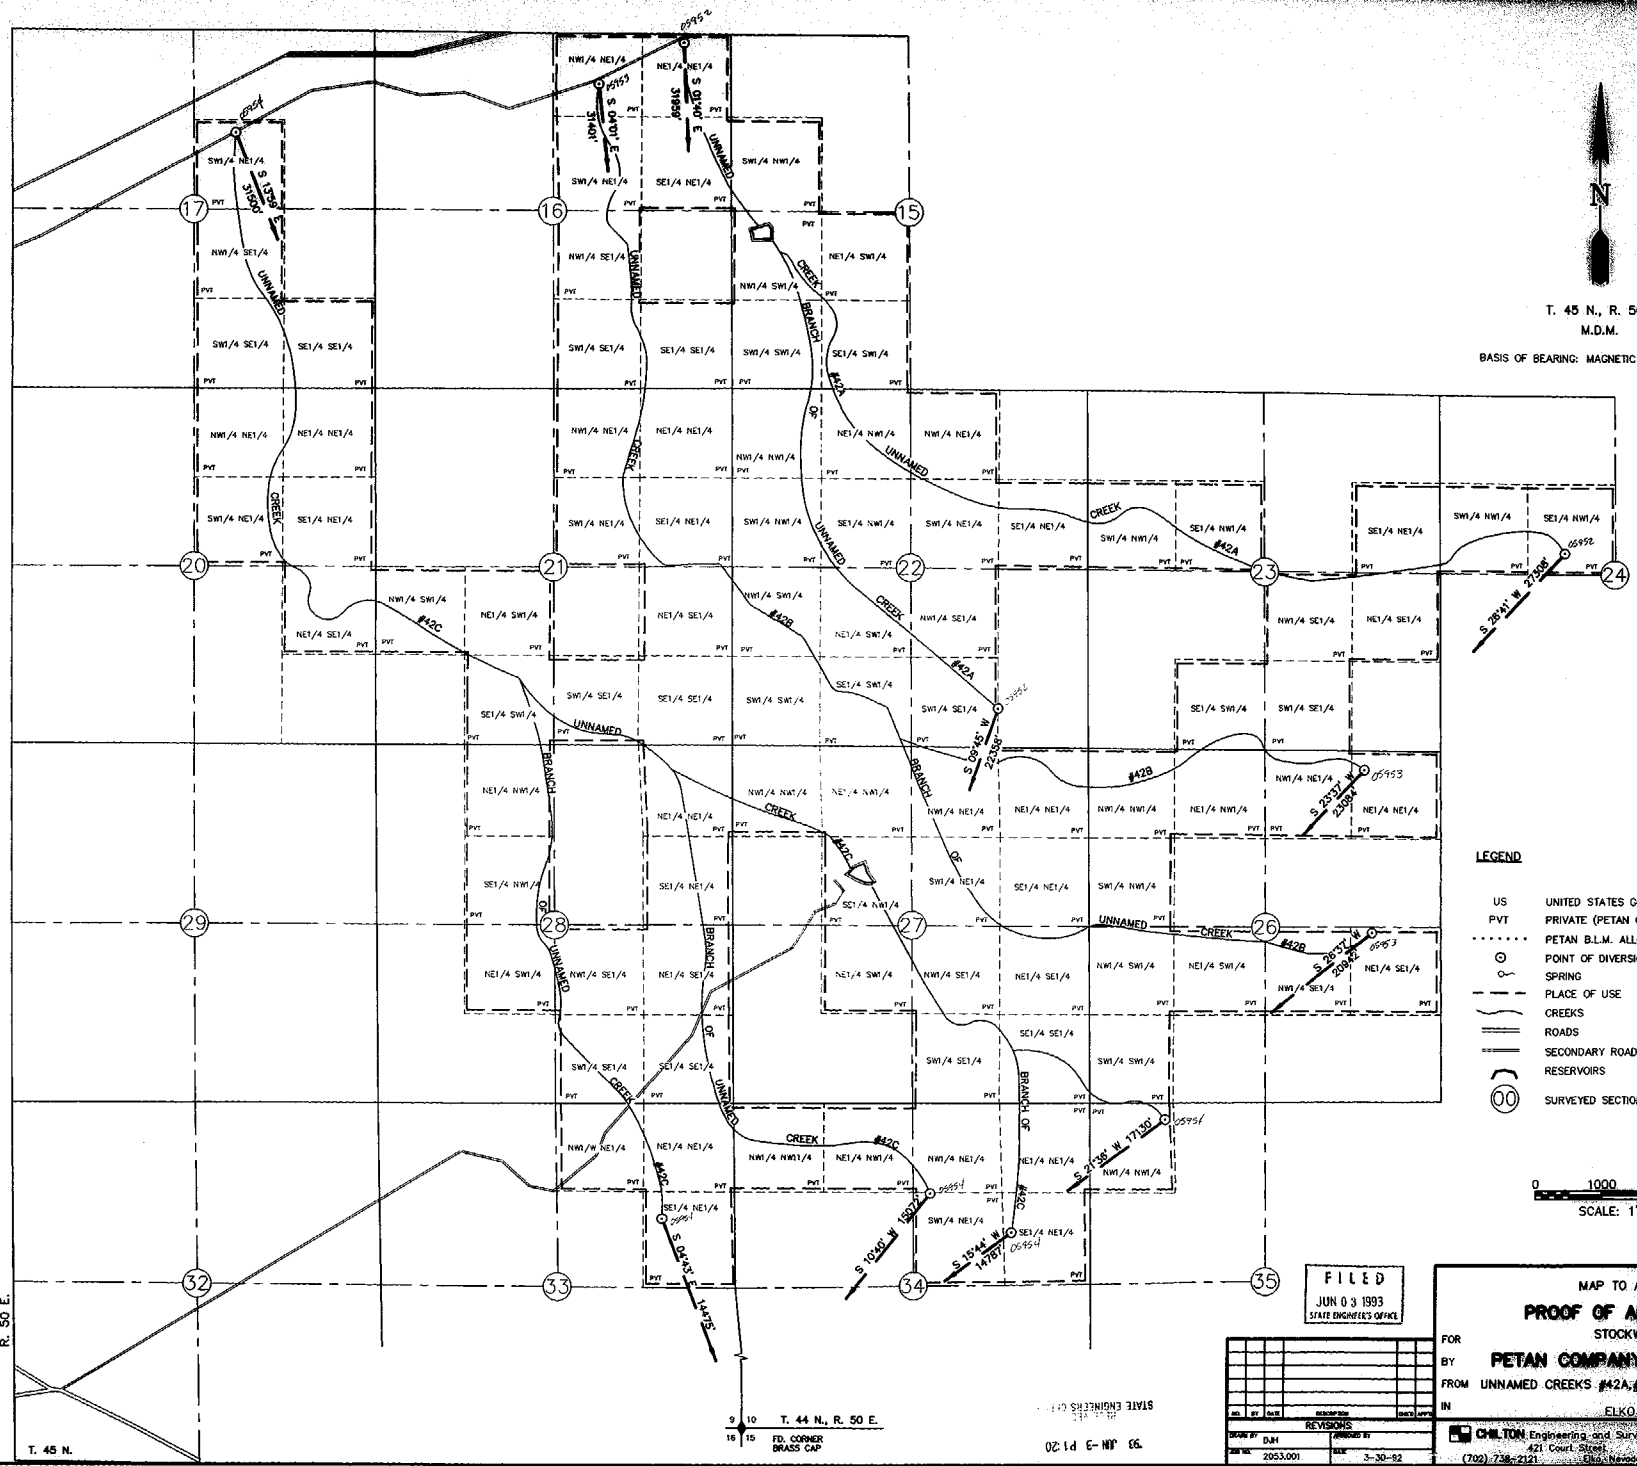


FILED
JUN 03 1993
STATE ENGINEER'S OFFICE

MAP TO ACCOMPANY
**PROOF OF APPROPRIATION**
FOR STOCKWATERING
BY **PETAN COMPANY OF NEVADA, INC.**
FROM UNNAMED CREEKS #42A, #42B, #42C AND TRIBUTARIES
IN ELKO COUNTY

| NO. | BY | DATE | DESCRIPTION | CHK'D | APP'D |
|---|---|---|---|---|---|
| | | | REVISIONS | | |

DRAWN BY DJH
ARRANGED BY
JOB NO. 2053.001
DATE 3-30-92

CHILTON Engineering and Surveying, LTD.
421 Court Street
(702) 738-2121 Elko, Nevada 89801

93 JUN -3 P1:20
STATE ENGINEER'S OFFICE

05954 05953 05952