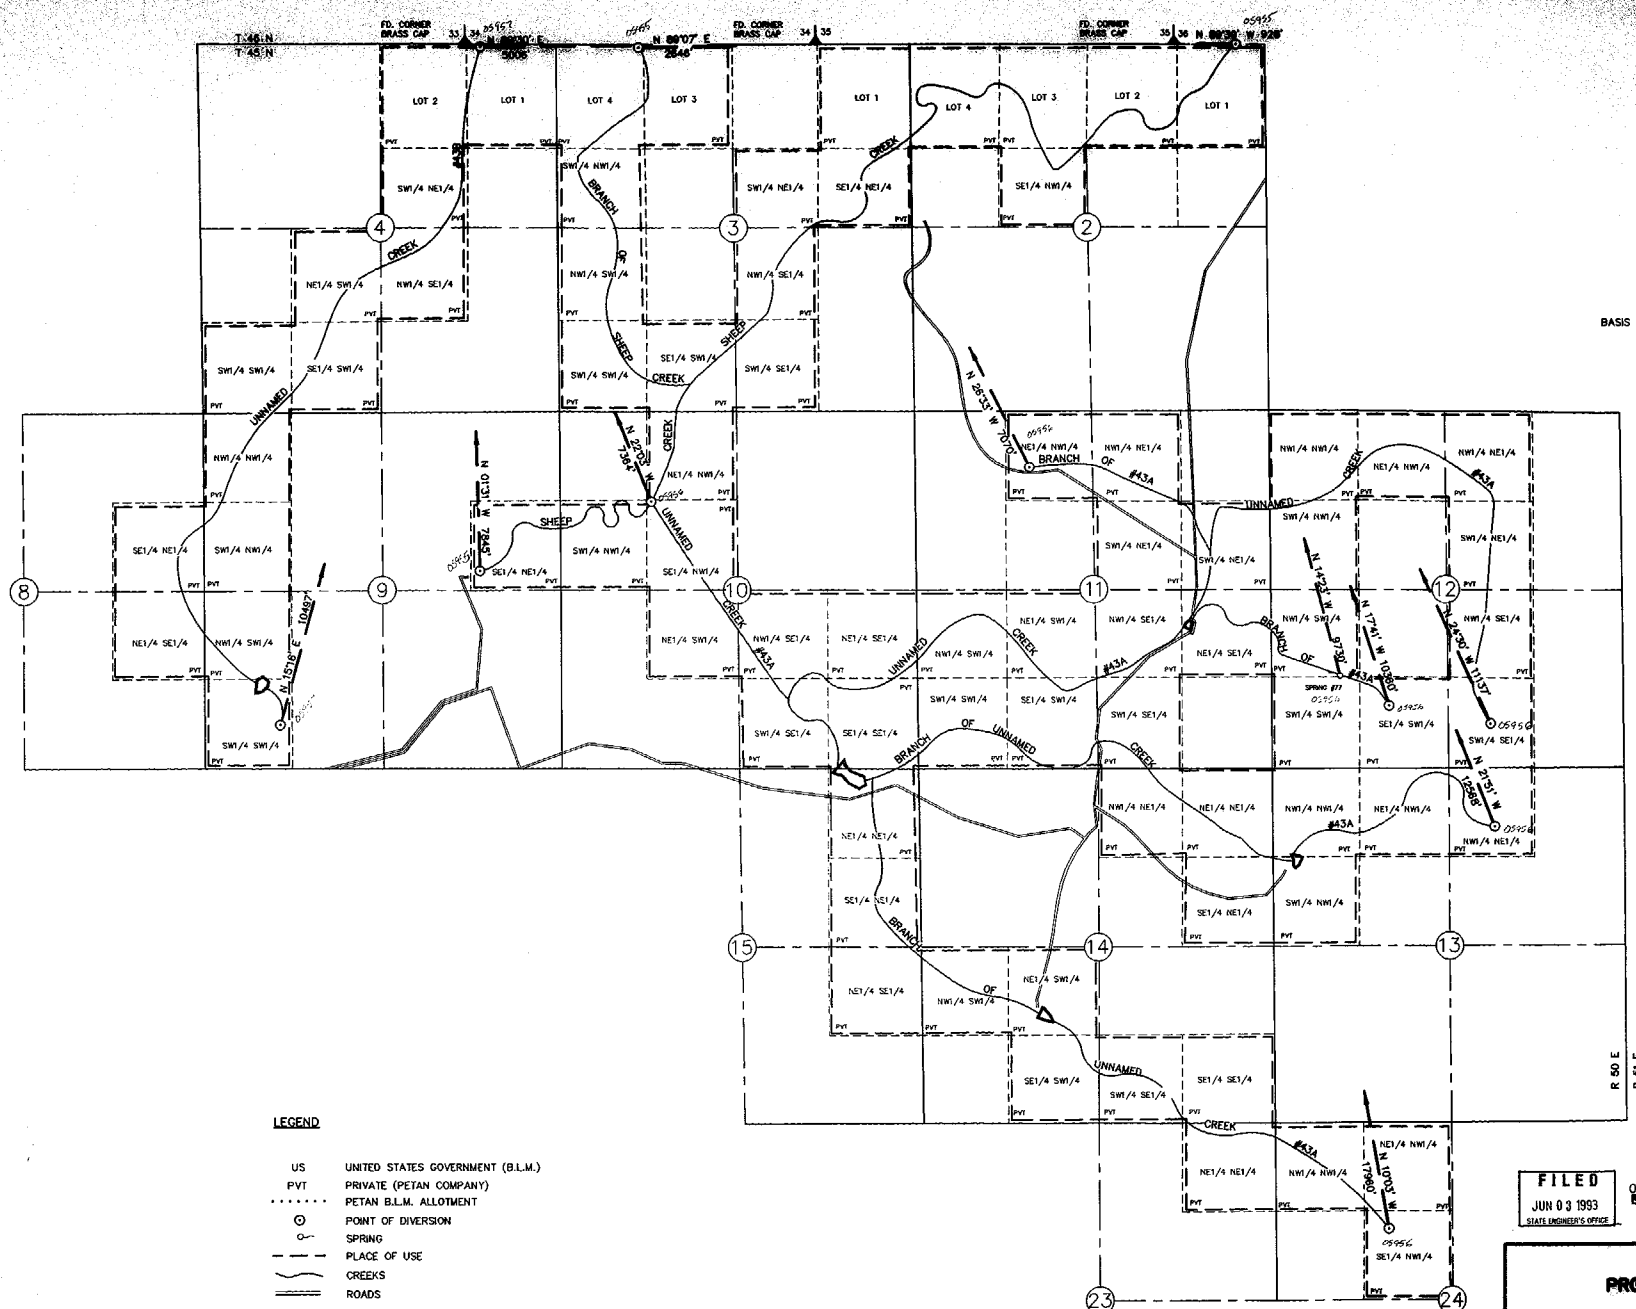

T. 45 N., R. 50 E.,
M.D.M.

BASIS OF BEARING: MAGNETIC VAR 16° E

N

LEGEND

US	UNITED STATES GOVERNMENT (B.L.M.)
PVT	PRIVATE (PETAN COMPANY)
·····	PETAN B.L.M. ALLOTMENT
⊙	POINT OF DIVERSION
o—	SPRING
— — —	PLACE OF USE
~~	CREEKS
═══	ROADS
═══	SECONDARY ROADS
⌒	RESERVOIRS
(00)	SURVEYED SECTION

FILED
JUN 03 1993
STATE ENGINEER'S OFFICE

0 1000 2000 3000
SCALE: 1"=1000'

MAP TO ACCOMPANY
PROOF OF APPROPRIATION
STOCKWATERING

FOR **PETAN COMPANY OF NEVADA, INC.**
BY
FROM SHEEP CREEK, UNNAMED CREEKS #43A, #43B, ONE SPRING #77 AND TRIBUTARIES
IN ELKO COUNTY

NO.	BY	DATE	DESCRIPTION	CHK'D
			REVISIONS	

DRAWN BY DJF
APPROVED BY
JOB NO. 2053.001
DATE 3-31-92

CHILTON Engineering and Surveying, LTD.
421 Court Street
(702) 738-2121 Elko, Nevada 89801

'93 JUN -3 P1:20
STATE ENGINEER'S OFFICE

05957 05956 05955