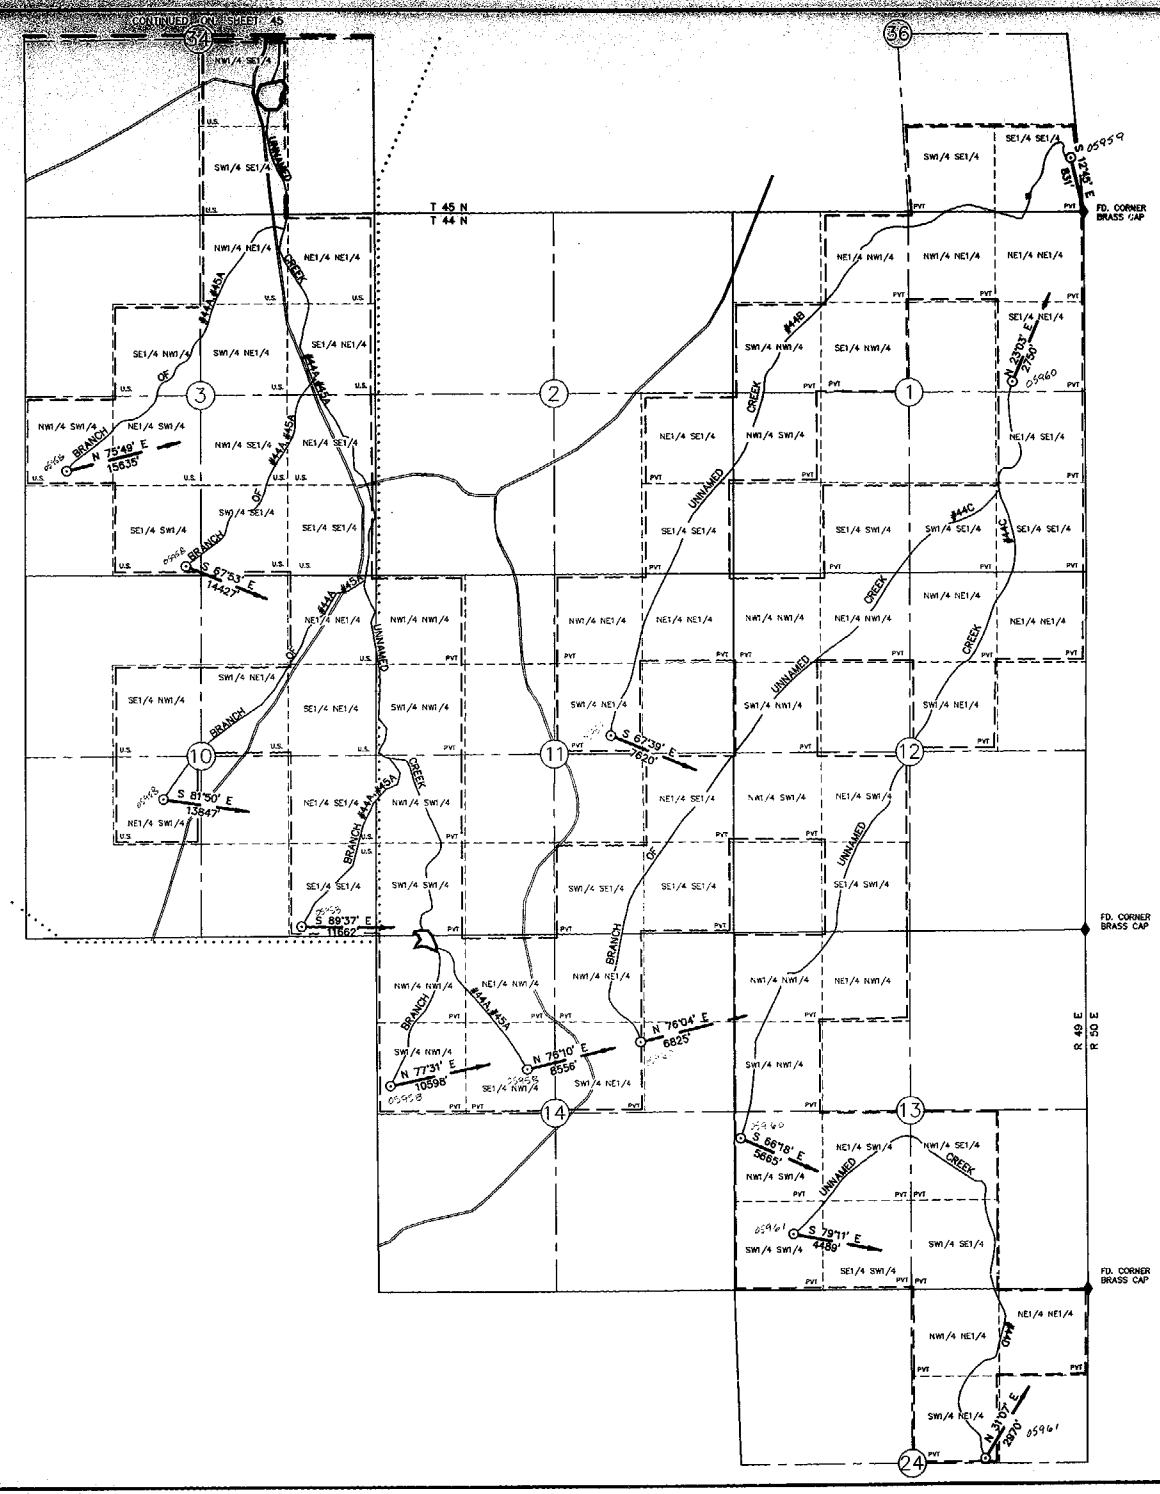

T 44 & 45 N., R. 49 E., M.D.M.
M.D.M.

BASIS OF BEARING: MAGNETIC VAR 16° E

LEGEND

US	UNITED STATES GOVERNMENT (B.L.M.)
PVT	PRIVATE (PETAN COMPANY)
·····	PETAN B.L.M. ALLOTMENT
	POINT OF DIVERSION
	SPRING
	PLACE OF USE
	CREEKS
	SECONDARY ROADS
	RESERVOIRS
(00)	SURVEYED SECTION

FILED
JUN 03 1993
STATE ENGINEER'S OFFICE

0 1000 2000 3000
SCALE: 1"=1000'

'93 JUN -3 P1:21
STATE ENGINEER'S OFFICE

NO.	BY	DATE	DESCRIPTION	CHK'D	APP'D
			REVISIONS		

DRAWN BY DJH
JOB NO. 2063.001
APPROVED BY
DATE 4-6-92

MAP TO ACCOMPANY
PROOF OF APPROPRIATION
FOR STOCKWATERING
BY **PETAN COMPANY OF NEVADA, INC.**
FROM UNNAMED CREEKS #44A, #45A, #44B, #44C, #44D AND TRIBUTARIES
IN ELKO COUNTY

CHILTON Engineering and Surveying, LTD.
421 Court Street
(702) 738-2121 Elko, Nevada 89801

WP2059

05961 05960 05959 0595

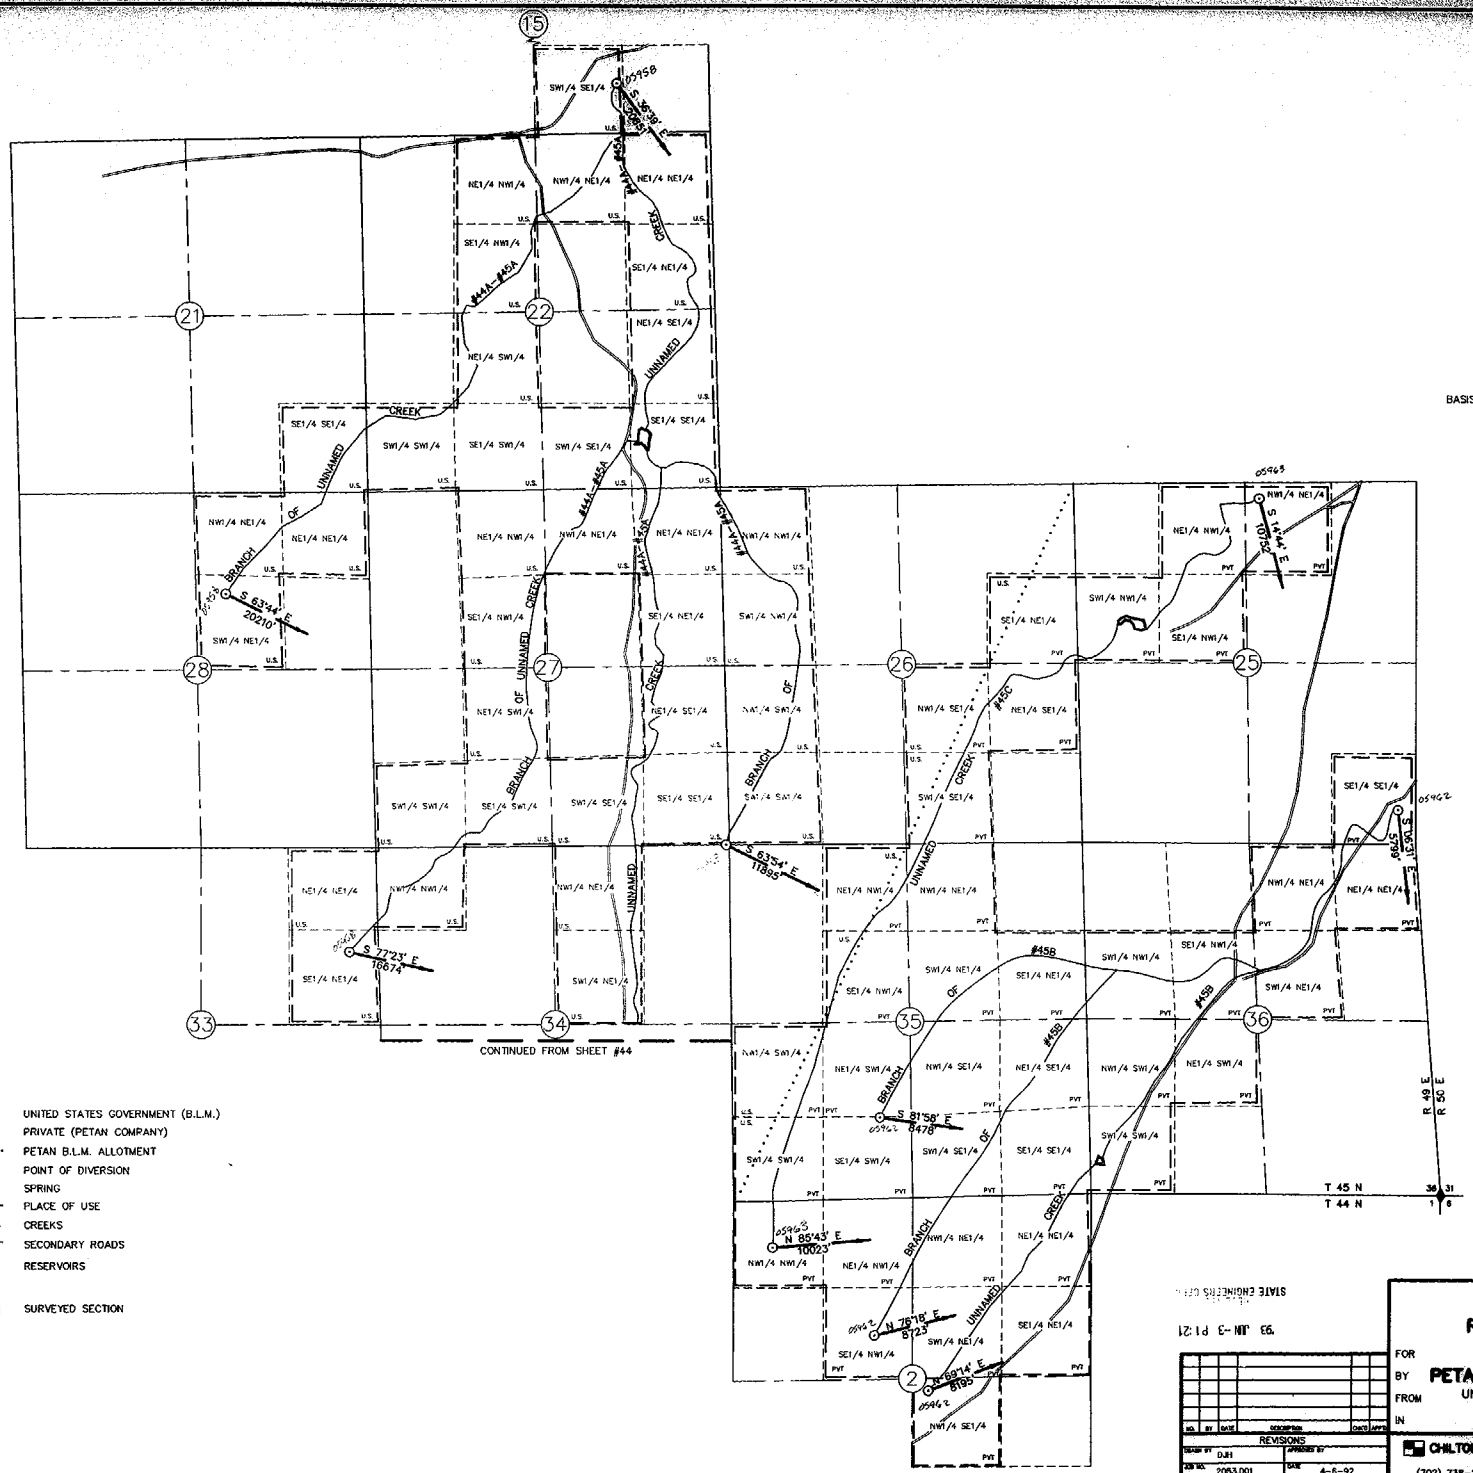

05963 05962 05958