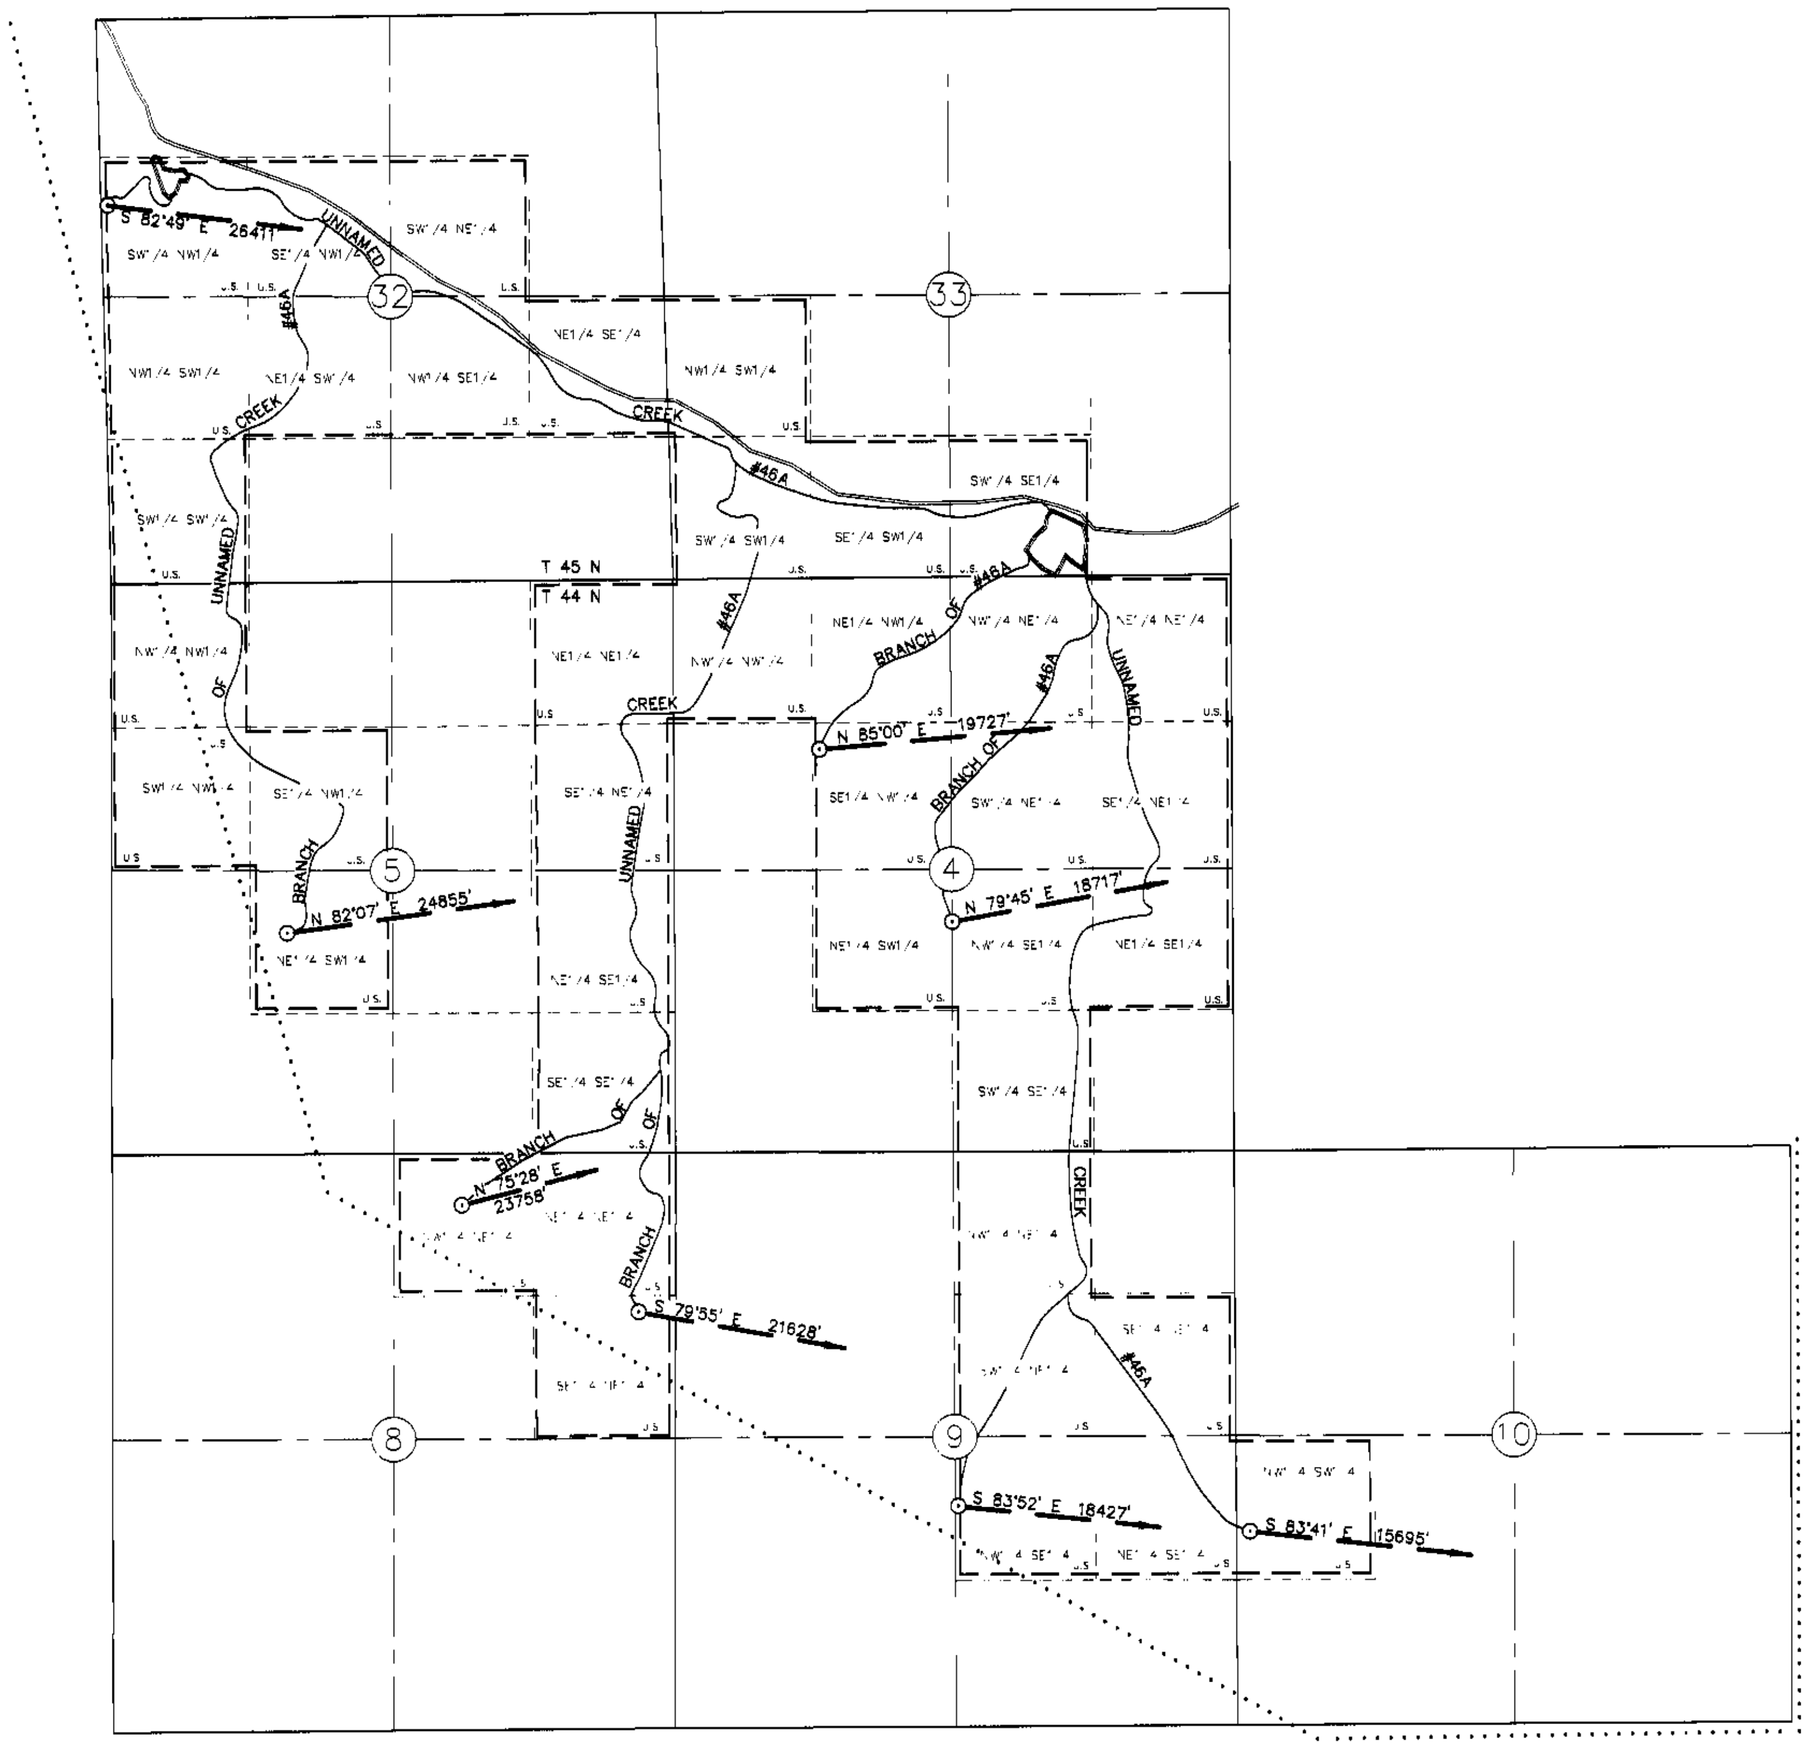

N

T. 44 & 45 N., R. 49 E.,
M.D.M.

BASIS OF BEARING: MAGNETIC VAR 16° E

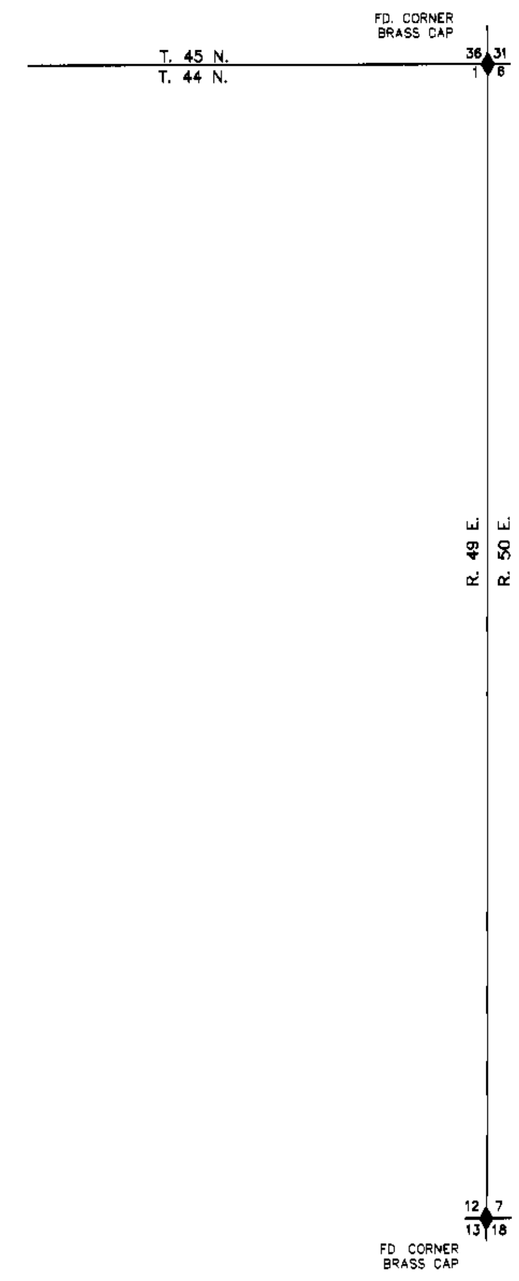

LEGEND

US	UNITED STATES GOVERNMENT (B.L.M.)
PVT	PRIVATE (PETAN COMPANY)
·····	PETAN B.L.M. ALLOTMENT
⊙	POINT OF DIVERSION
	SPRING
— — —	PLACE OF USE
	CREEKS
	SECONDARY ROADS
	RESERVOIRS
00	SURVEYED SECTION

0 1000 2000 3000
SCALE: 1"=1000'

MAP TO ACCOMPANY
PROOF OF APPROPRIATION
STOCKWATERING
FOR
BY **PETAN COMPANY OF NEVADA, INC.**
FROM UNNAMED CREEK #46A AND TRIBUTARIES
IN

NO.	BY	DATE	DESCRIPTION	CHK'D	APP'D

REVISIONS

DRAWN BY: DJH
APPROVED BY:
JOB NO. 2053.00'
DATE 4-8-92

CHILTON Engineering and Surveying, LTD
421 Court Street
(702) 738-2127 Elko, Nevada 89801

W90036 46/60

05964