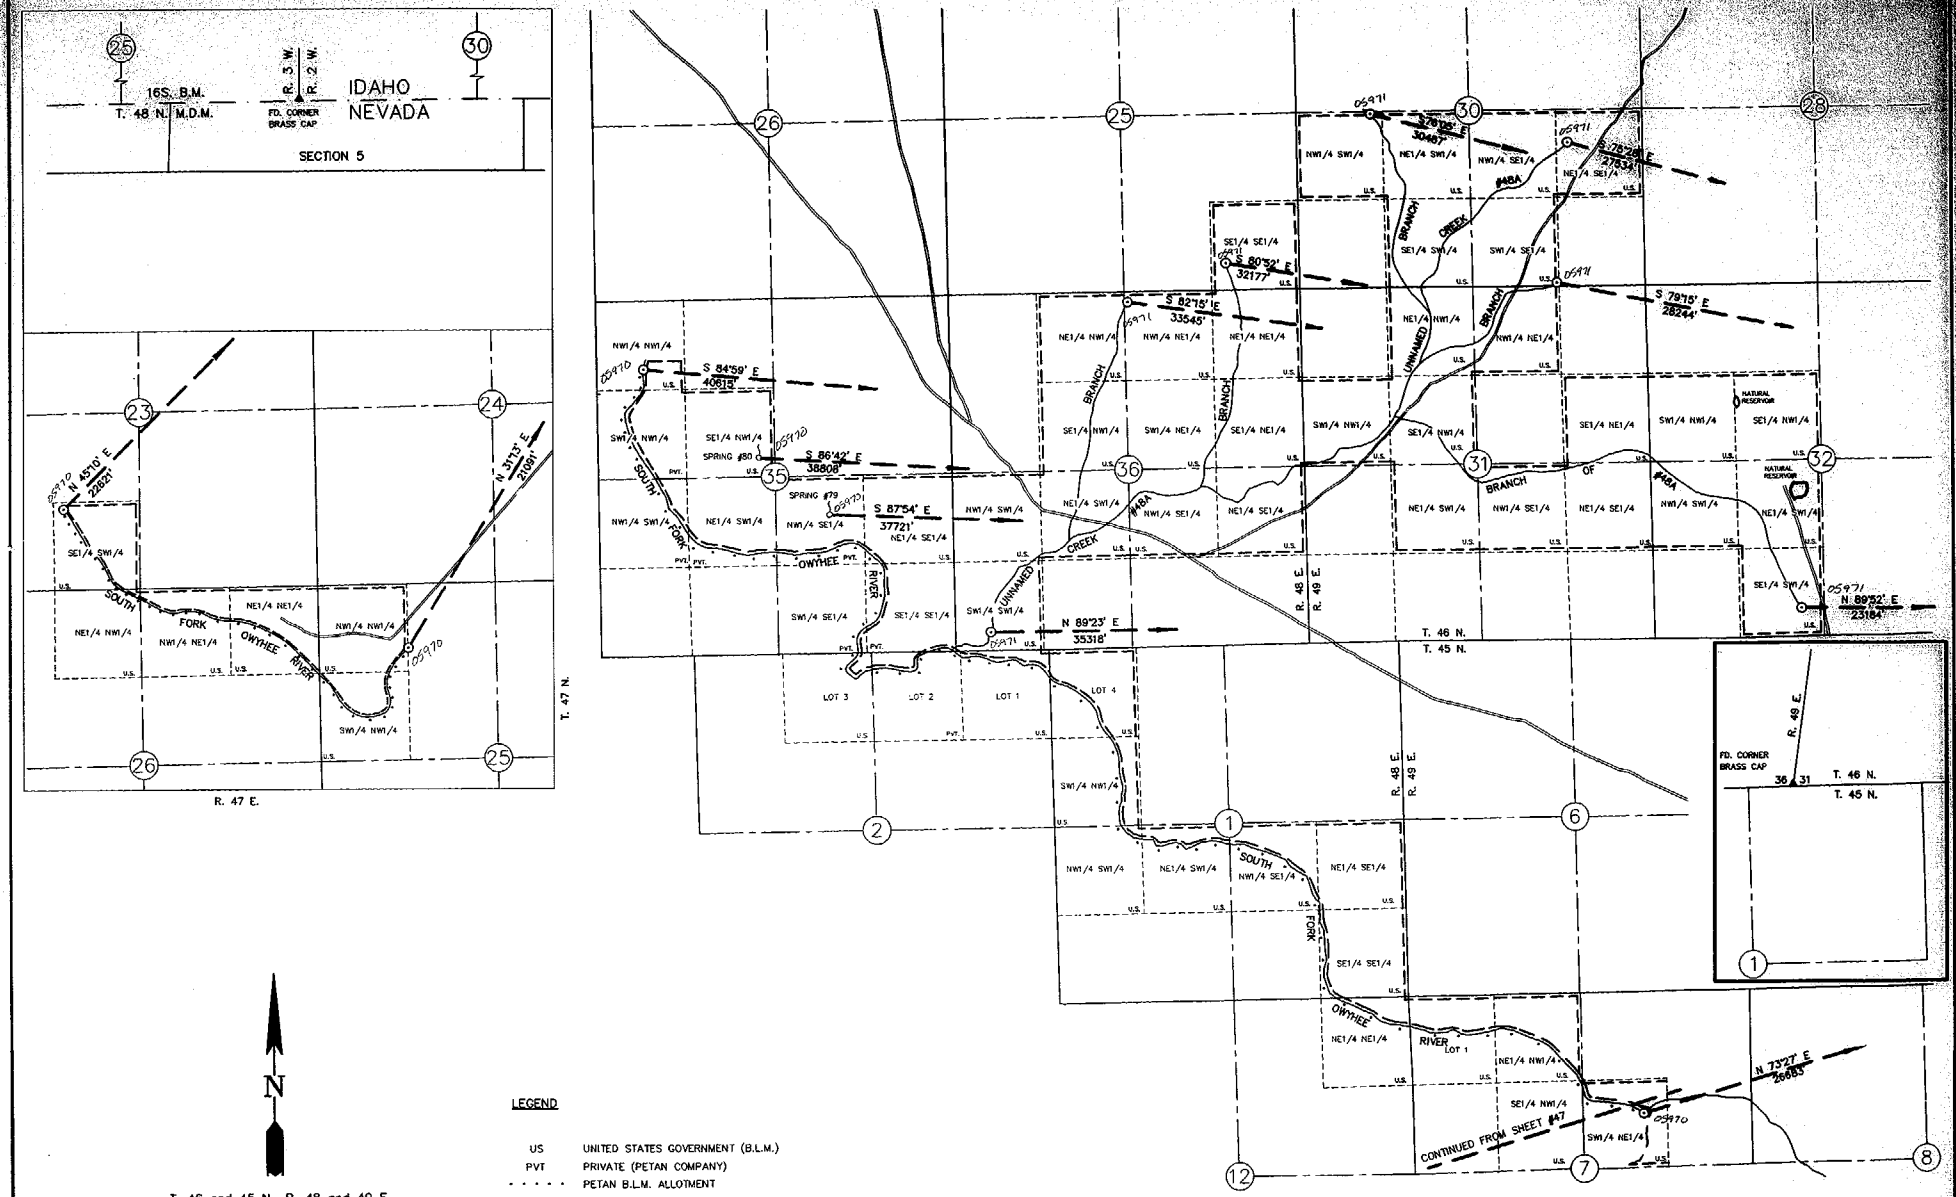

T. 46 and 45 N., R. 48 and 49 E.
T.47 N., R.47 E.
M.D.M.

BASIS OF BEARING: MAGNETIC VAR 17 1/2° E

0 1000 2000 3000
SCALE: 1"=1000'

LEGEND

US	UNITED STATES GOVERNMENT (B.L.M.)
PVT	PRIVATE (PETAN COMPANY)
- - - -	PETAN B.L.M. ALLOTMENT
⊙	POINT OF DIVERSION
	SPRING
	PLACE OF USE
	CREEKS
	RIVER
	ROAD
	SECONDARY ROAD
	RESERVOIR
(00)	SURVEYED SECTION

FILED
JUN 03 1993
STATE ENGINEER'S OFFICE

'93 JUN -3 P1:22
STATE ENGINEER'S OFFICE

NO.	BY	DATE	DESCRIPTION	CHECK	APP.
			REVISIONS		

DRAWN BY CLA
JOB NO. 2053.001
CHECKED BY
DATE 4-21-92

MAP TO ACCOMPANY
PROOF OF APPROPRIATION
STOCKWATERING
FOR PETAN COMPANY OF NEVADA, INC.
BY SOUTH FORK OWYHEE RIVER, UNNAMED CREEK #48A,
FROM TWO SPRINGS #79 & #80 AND TRIBUTARIES
IN ELKO COUNTY

CHILTON Engineering and Surveying, LTD.
421 Court Street
(702) 738-2121 Elko, Nevada 89801

05971 05970