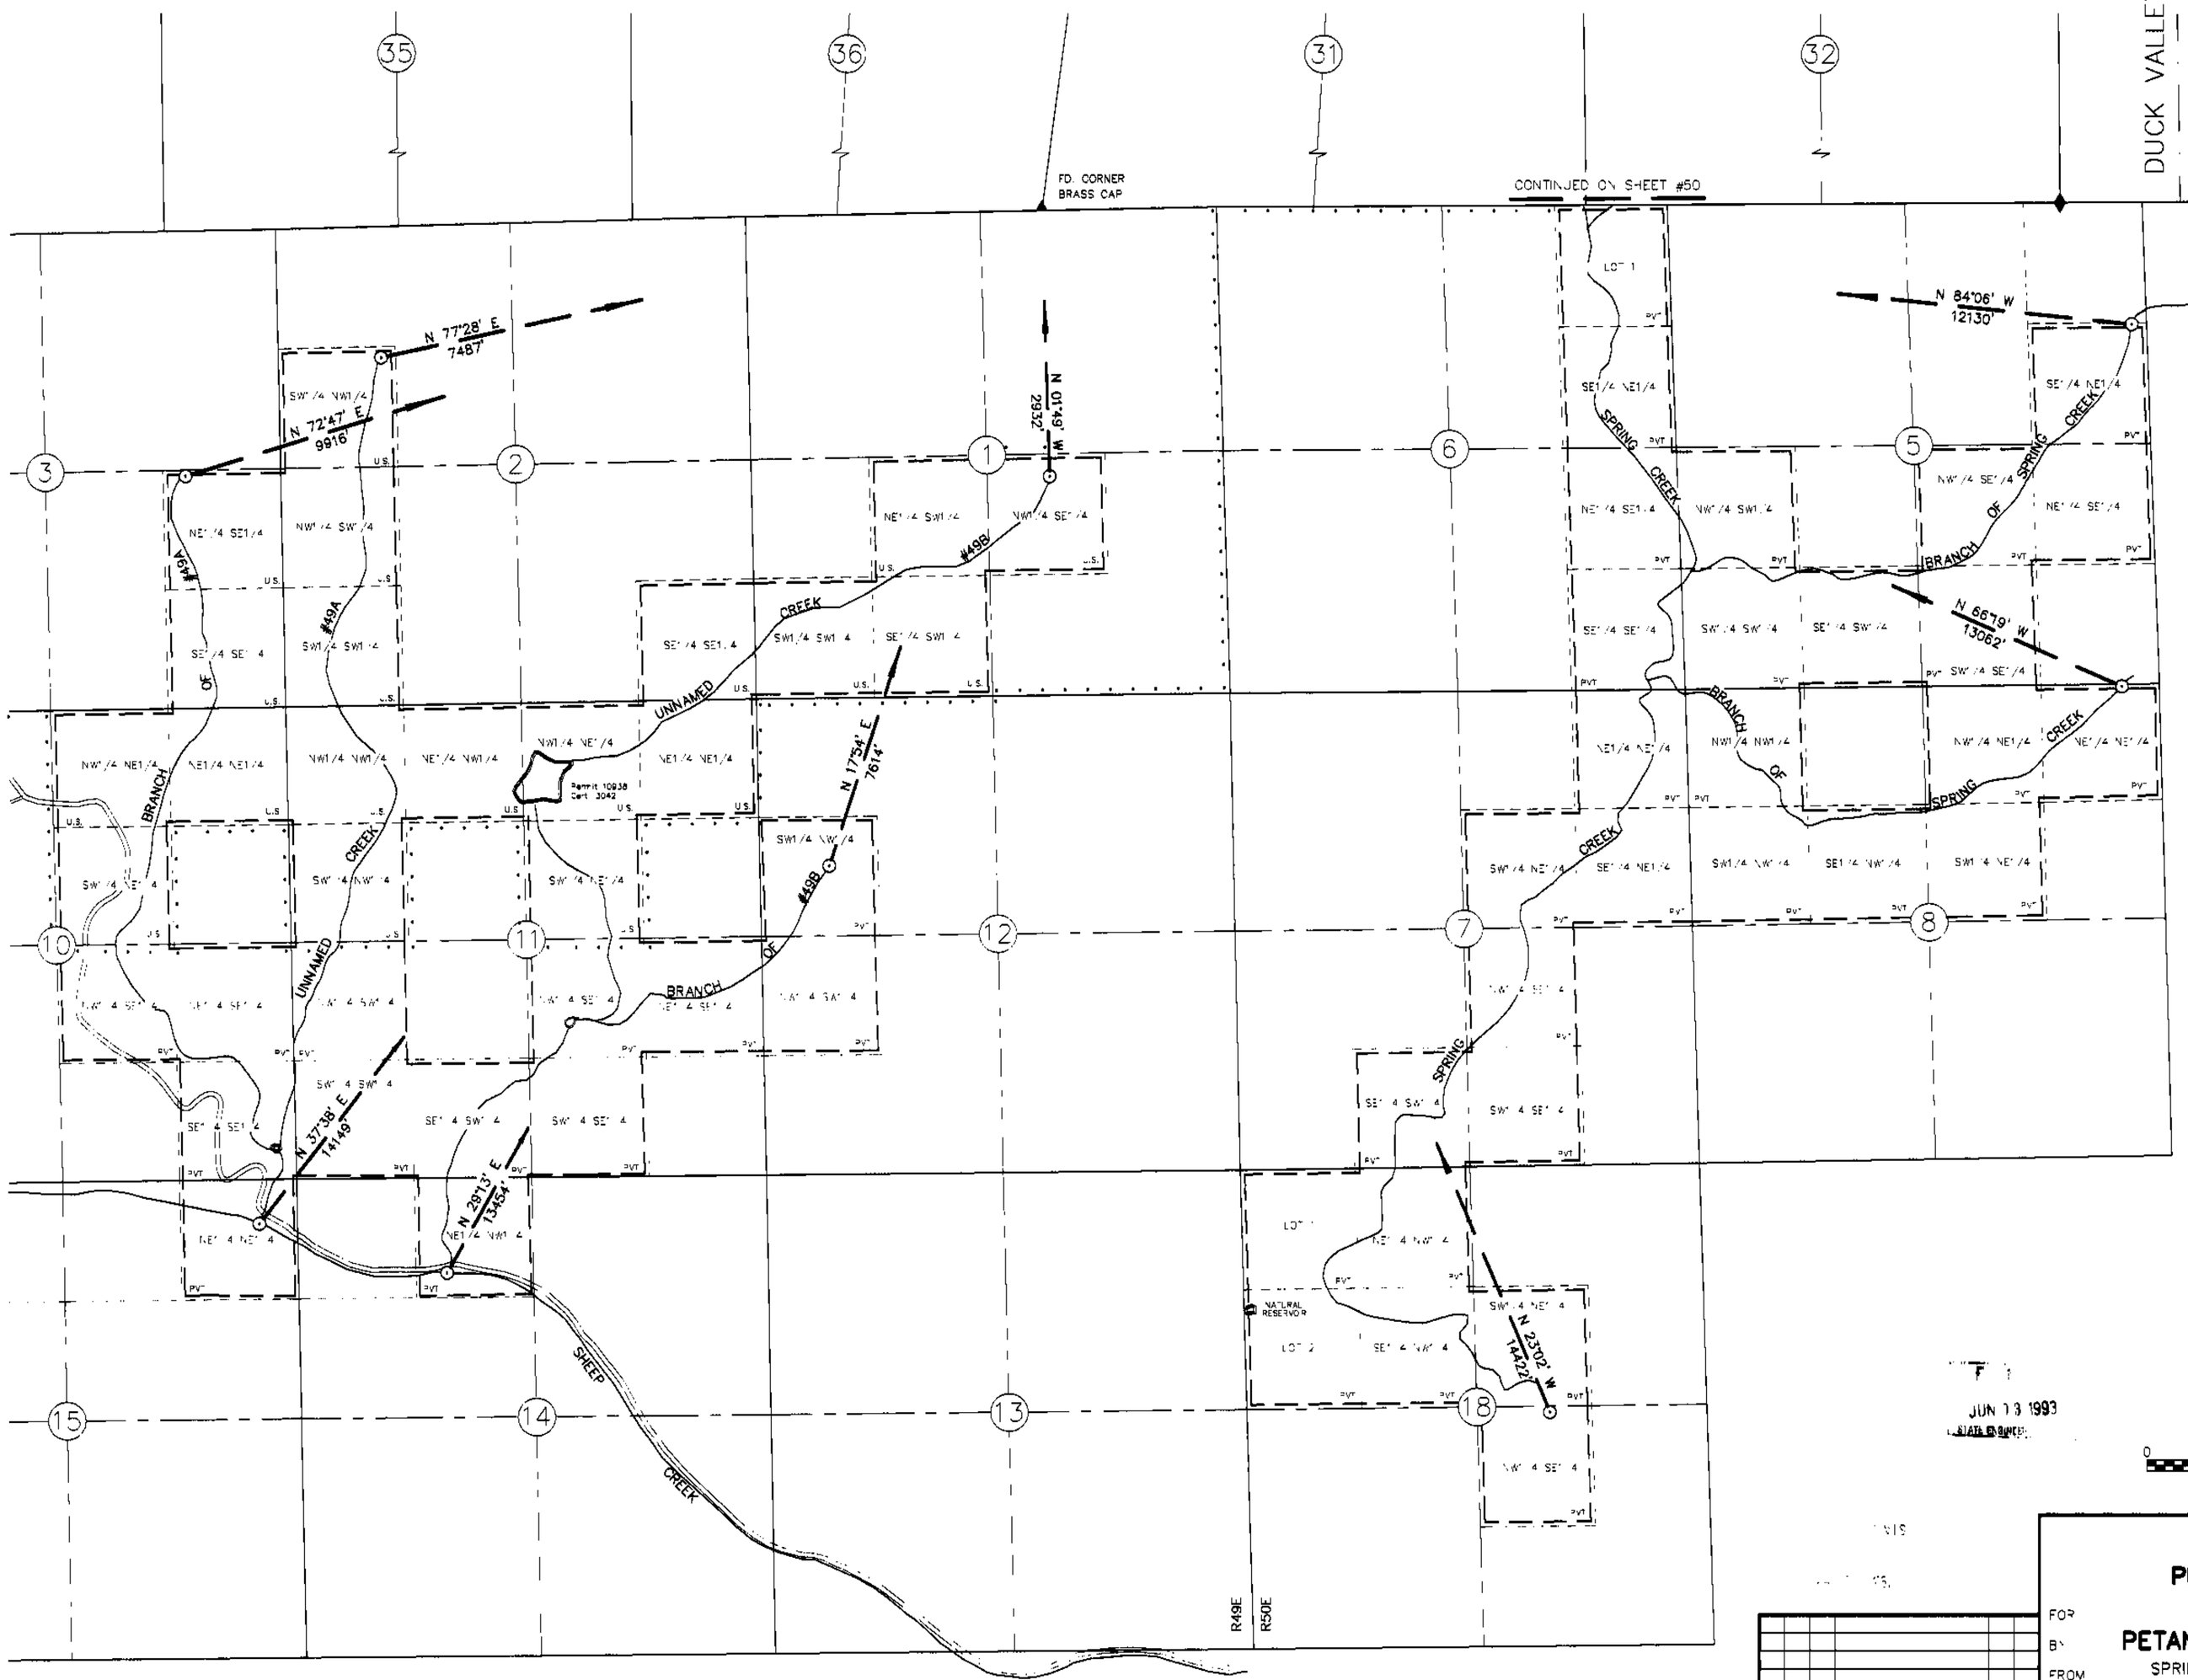

T.45 N., R.49E. and R. 50 E.
M.D.M.

BASIS OF BEARING: MAGNETIC VAR 16 1/2° E

LEGEND

US	UNITED STATES GOVERNMENT (B.L.M.)
PVT	PRIVATE (PETAN COMPANY)
· · · ·	PETAN B.L.M. ALLOTMENT
⊙	POINT OF DIVERSION
	SPRING
	PLACE OF USE
	CREEKS
	RIVER
	ROAD
	SECONDARY ROAD
	RESERVOIR
(00)	SURVEYED SECTION

JUN 13 1993
STATE ENGINEER

0 1000 2000 3000
SCALE: 1"=1000'

MAP TO ACCOMPANY
PROOF OF APPROPRIATION
STOCKWATERING
FOR **PETAN COMPANY OF NEVADA, INC.**
BY
FROM SPRING CREEK, UNNAMED CREEKS 49A,49B AND TRIBUTARIES
IN ELKO COUNTY

NO.	BY	DATE	DESCRIPTION	CHK'D	APP'D

REVISIONS

DRAWN BY: CLA/DJH
APPROVED BY:
JOB NO: 2053.00
DATE: 4-23-92

CHILTON Engineering and Surveying, LTD
421 Court Street
(702) 738-2121 Elko, Nevada 89801

W90036 49/60

05974 05973 05972