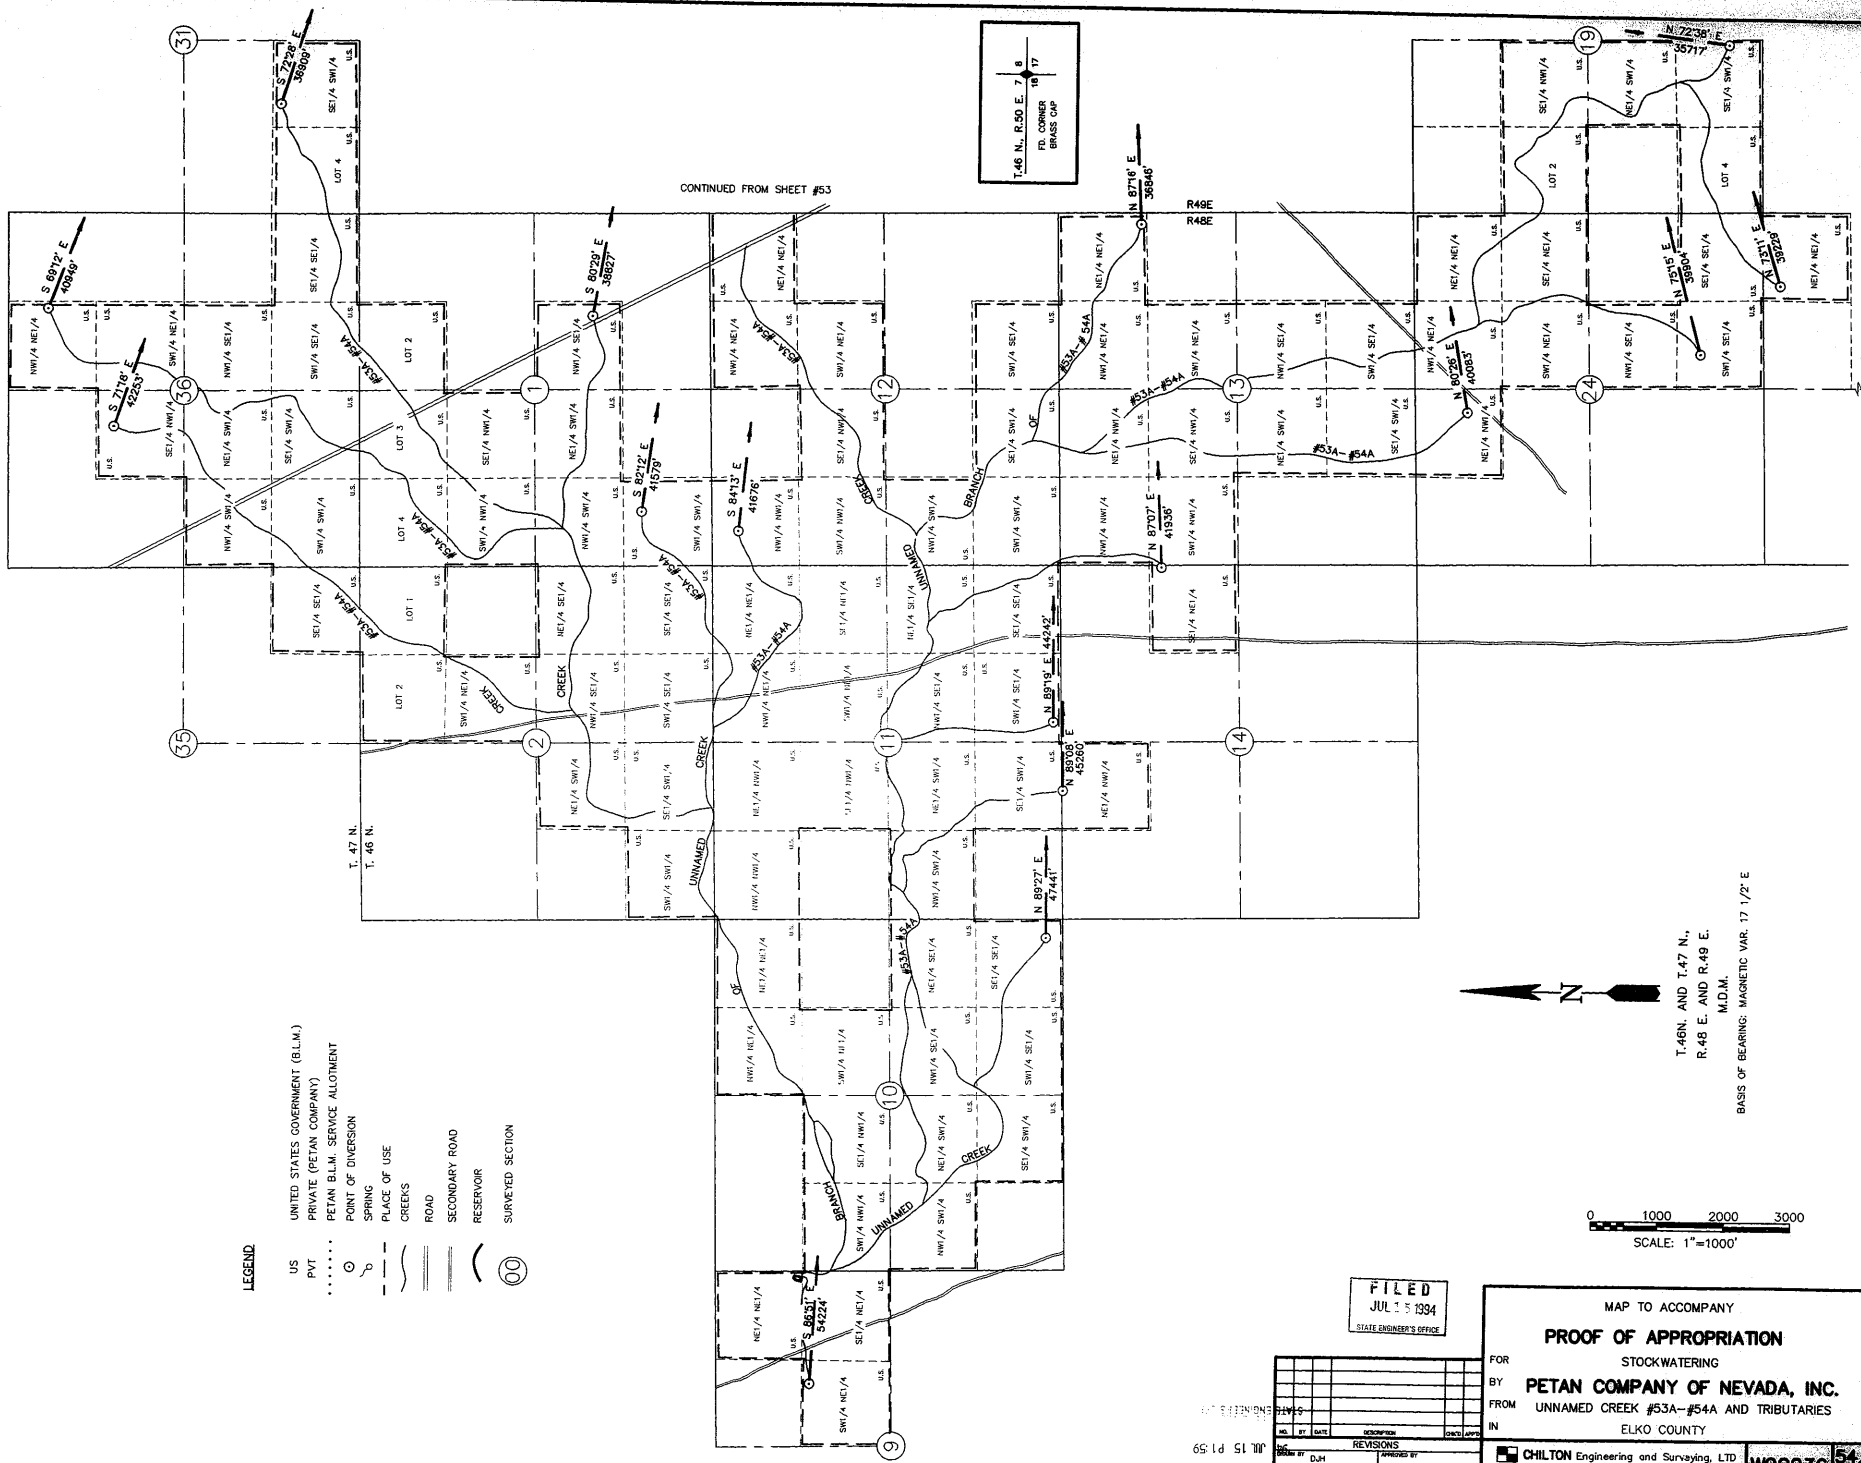

CONTINUED FROM SHEET #53
T.46 N., R.50 E.
FD. CORNER BRASS CAP
R49E
R48E
T. 47 N.
T. 46 N.
T.46N. AND T.47 N., R.48 E. AND R.49 E. M.D.M.
BASIS OF BEARING: MAGNETIC VAR. 17 1/2° E
N
0 1000 2000 3000
SCALE: 1"=1000'
LEGEND
US UNITED STATES GOVERNMENT (B.L.M.)
PVT PRIVATE (PETAN COMPANY)
PETAN B.L.M. SERVICE ALLOTMENT
POINT OF DIVERSION
SPRING
PLACE OF USE
CREEKS
ROAD
SECONDARY ROAD
RESERVOIR
SURVEYED SECTION
FILED
JUL 15 1994
STATE ENGINEER'S OFFICE
MAP TO ACCOMPANY
PROOF OF APPROPRIATION
FOR STOCKWATERING
BY PETAN COMPANY OF NEVADA, INC.
FROM UNNAMED CREEK #53A-#54A AND TRIBUTARIES
IN ELKO COUNTY
REVISIONS
DRAWN BY DJH
APPROVED BY
JOB NO. 2053.001
DATE 5-8-92
CHILTON Engineering and Surveying, LTD
421 Court Street
(702) 738-2121 Elko, Nevada 89801
W90036
54/60
JUL 15 P1:59

05976