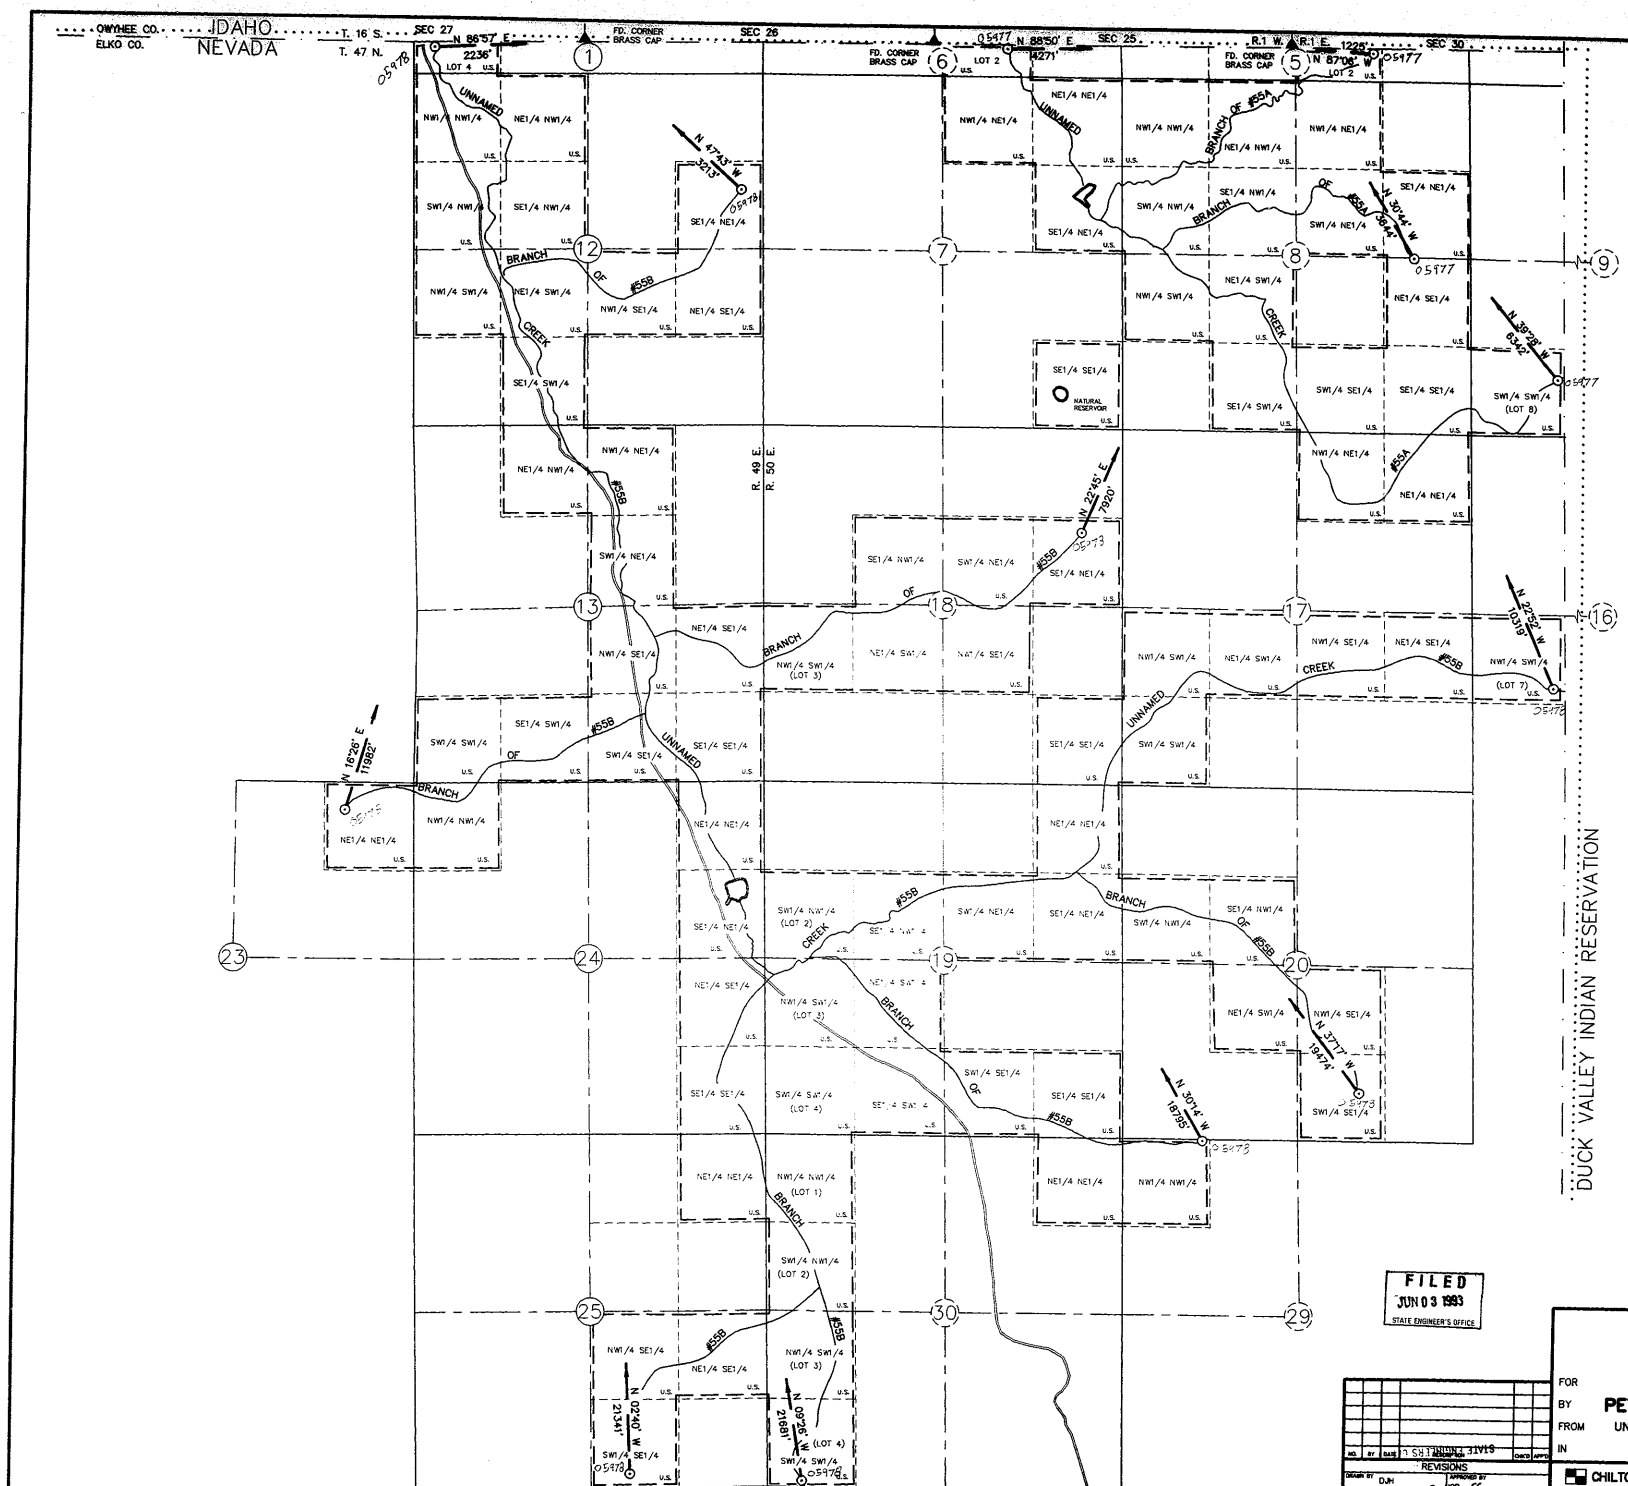

T. 47 N., R. 49 & 50 E.,
M.D.M.

BASIS OF BEARING: MAGNETIC VAR. 16 1/2° E.

LEGEND

US	UNITED STATE GOVERNMENT (B.L.M.)
PVT	PRIVATE (PETAN COMPANY)
.....	PETAN B.L.M. SERVICE ALLOTMENT
⊙	POINT OF DIVERSION
	SPRING
	PLACE OF USE
	CREEKS
	ROAD
	SECONDARY ROAD
	RESERVOIR
(00)	UNSURVEYED SECTION
(00)	SURVEYED SECTION

0 1000 2000 3000
SCALE: 1"=1000'

FILED
JUN 03 1993
STATE ENGINEER'S OFFICE

MAP TO ACCOMPANY
PROOF OF APPROPRIATION
FOR STOCKWATERING
BY **PETAN COMPANY OF NEVADA, INC.**
FROM UNNAMED CREEKS #55A, #55B AND TRIBUTARIES
IN ELKO COUNTY

REVISIONS

DRAWN BY DJH
JOB NO. 2059.00F
APPROVED BY
DATE 5-11-92

CHILTON Engineering and Surveying, LTD
421 Court Street
(702) 738-2121 Elko, Nevada 89801

W90036 55/60

05978 05977