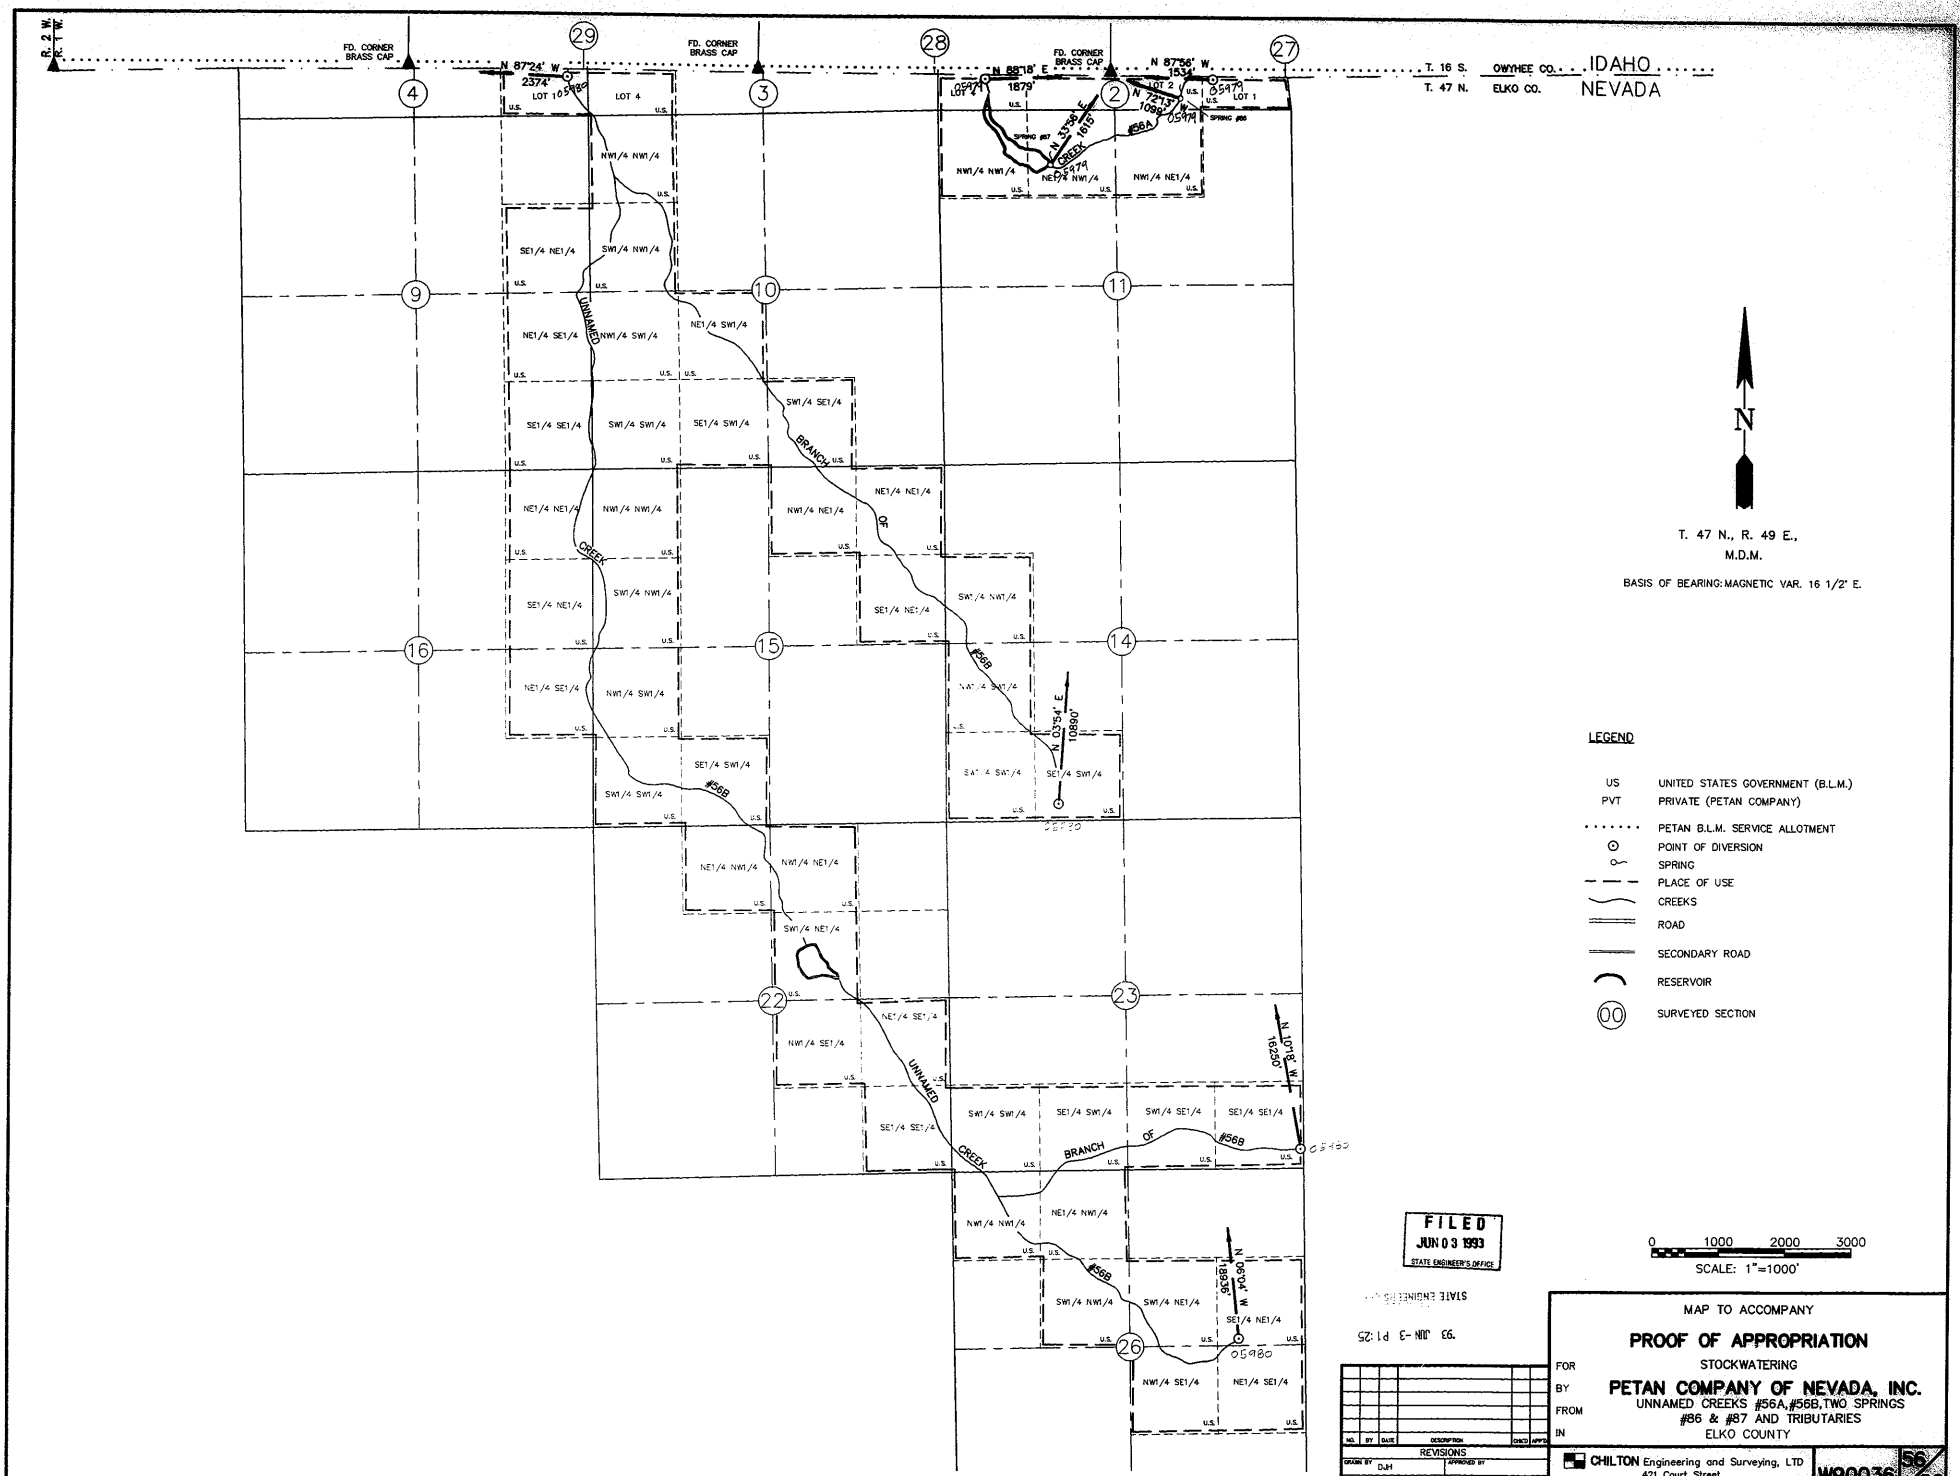
R. 2 W.
R. 1 W.
FD. CORNER BRASS CAP
N 87°24' W
2374'
LOT 10
LOT 4
N 88°18' E
1879'
N 87°56' W
1534'
LOT 2
LOT 1
N 33°58' E
1615'
N 72°13' W
1099'
SPRING #57
SPRING #58
#56A
CREEK
NW1/4 NW1/4
NE1/4 NW1/4
NW1/4 NE1/4
SE1/4 NE1/4
SW1/4 NW1/4
NE1/4 SE1/4
NW1/4 SW1/4
NE1/4 SW1/4
SW1/4 SE1/4
SE1/4 SE1/4
SW1/4 SW1/4
SE1/4 SW1/4
UNNAMED
BRANCH
OF
#56B
N 03°54' E
10890'
N 10°18' W
16250'
N 00°34' W
1835'
05980
05979
T. 16 S.
T. 47 N.
OWYHEE CO.
ELKO CO.
IDAHO
NEVADA
N
T. 47 N., R. 49 E.,
M.D.M.
BASIS OF BEARING: MAGNETIC VAR. 16 1/2' E.
LEGEND
US UNITED STATES GOVERNMENT (B.L.M.)
PVT PRIVATE (PETAN COMPANY)
PETAN B.L.M. SERVICE ALLOTMENT
POINT OF DIVERSION
SPRING
PLACE OF USE
CREEKS
ROAD
SECONDARY ROAD
RESERVOIR
SURVEYED SECTION
0 1000 2000 3000
SCALE: 1"=1000'
FILED
JUN 03 1993
STATE ENGINEER'S OFFICE
'93 JUN -3 P1:25
STATE ENGINEER'S
MAP TO ACCOMPANY
PROOF OF APPROPRIATION
FOR STOCKWATERING
BY PETAN COMPANY OF NEVADA, INC.
FROM UNNAMED CREEKS #56A,#56B,TWO SPRINGS
#86 & #87 AND TRIBUTARIES
IN ELKO COUNTY
NO. BY DATE DESCRIPTION CHKD APP'D
REVISIONS
DRAWN BY DJH
APPROVED BY
JOB NO. 2053.001
DATE 5-11-92
CHILTON Engineering and Surveying, LTD
421 Court Street
(702) 738-2121 Elko, Nevada 89801
W90036
56/60
05980
05979