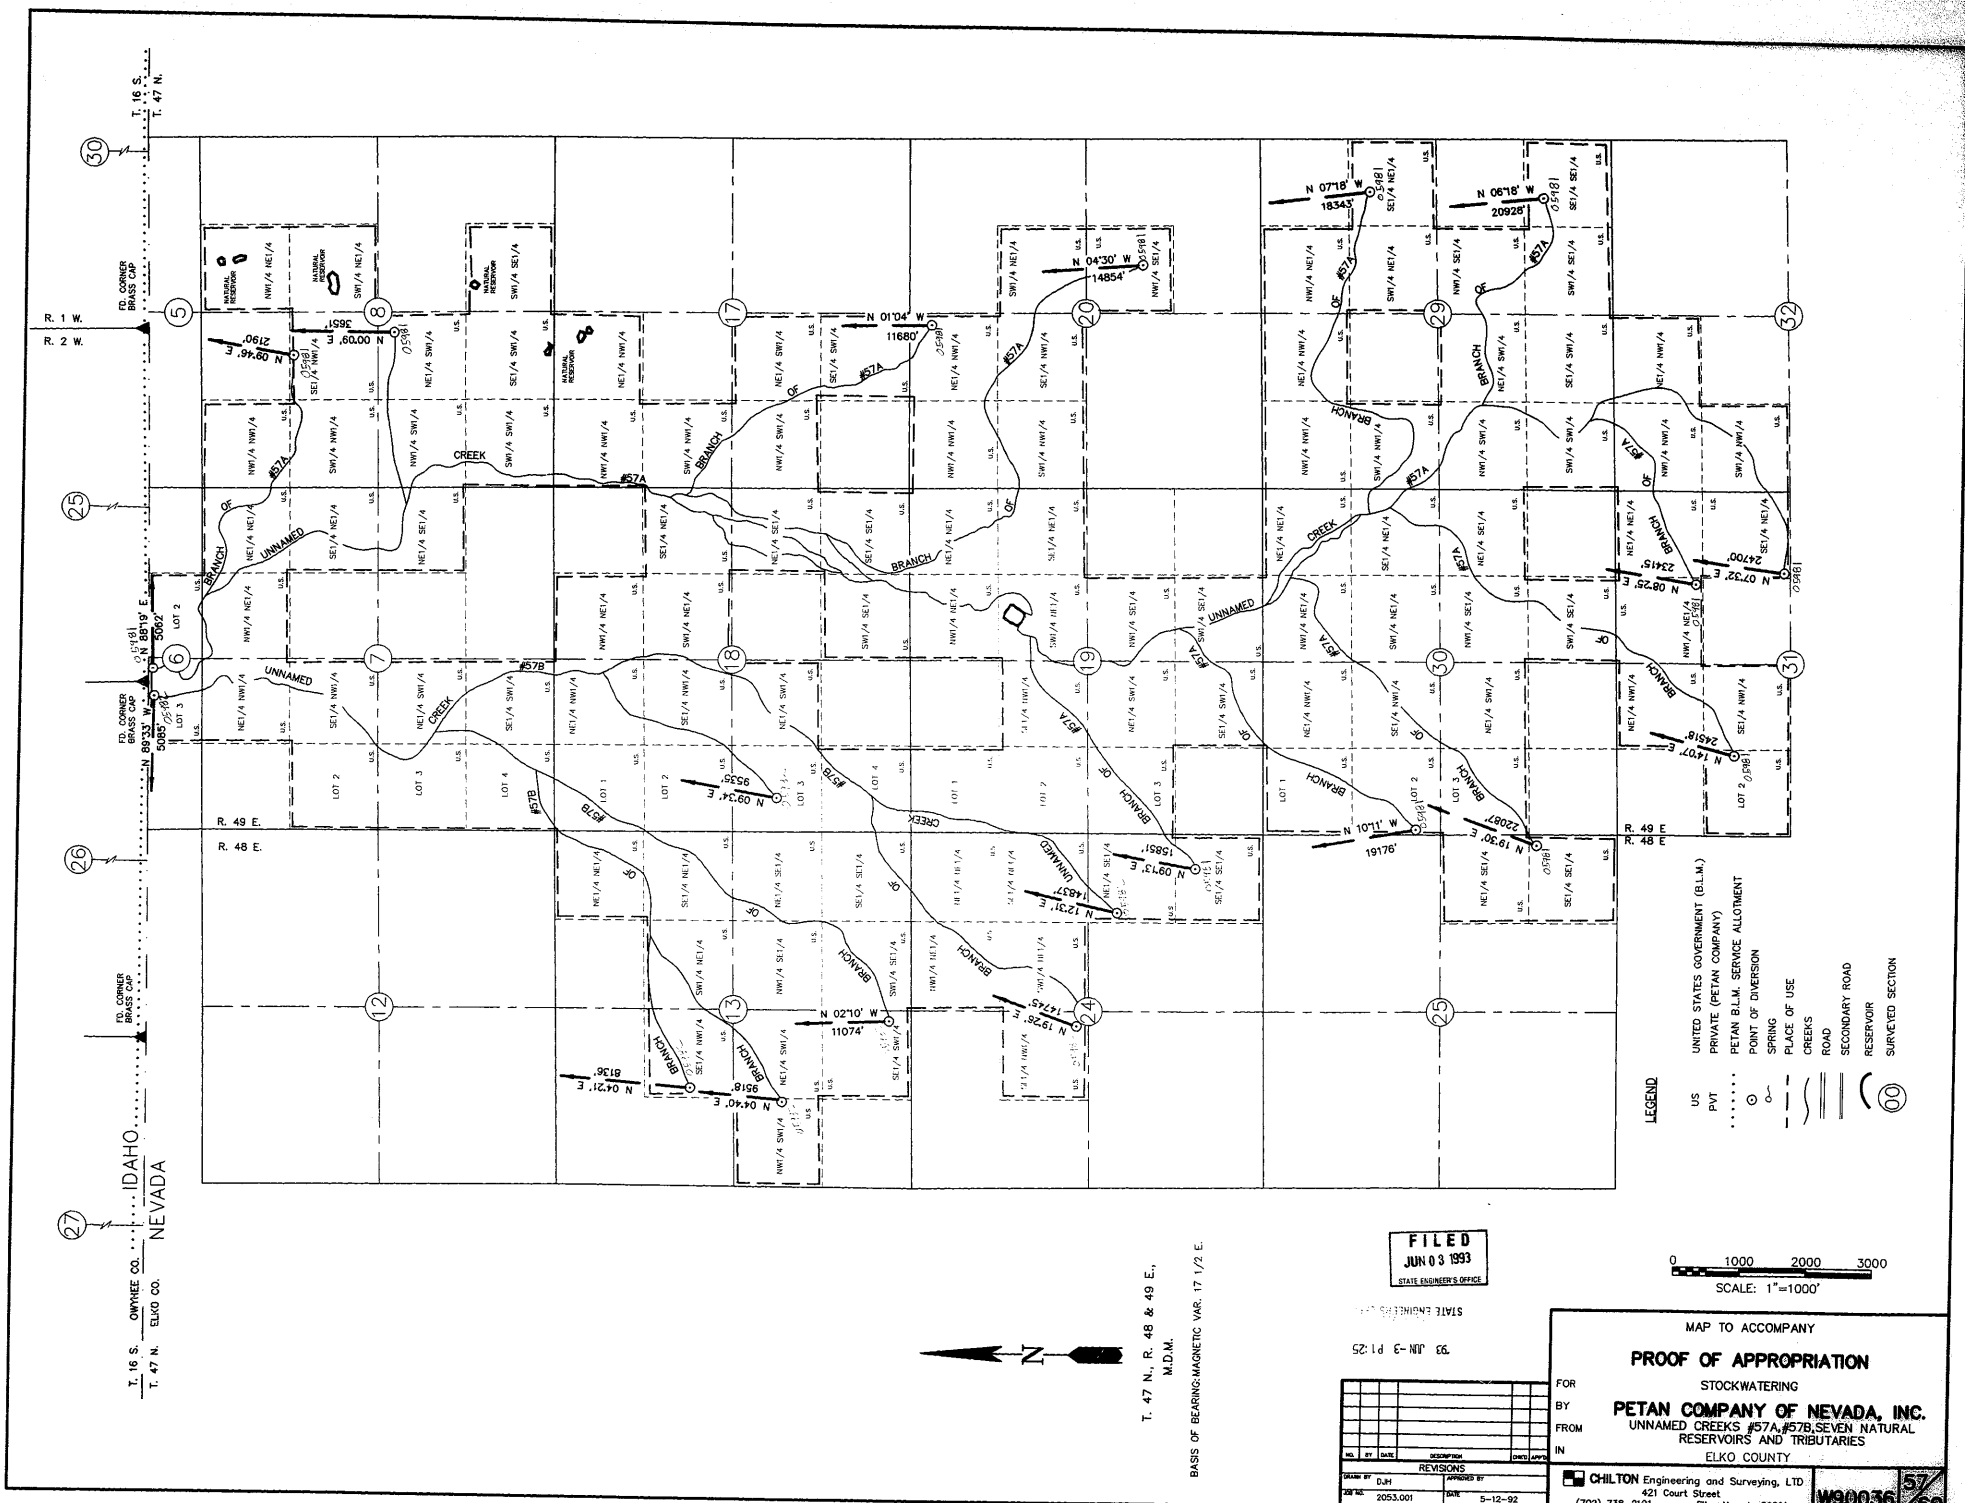

FILED
JUN 03 1993
STATE ENGINEER'S OFFICE

'93 JUN -3 P1:25
STATE ENGINEER'S OFFICE

NO.	BY	DATE	DESCRIPTION	CHK'D	APP'D
			REVISIONS		

DRAWN BY DJH
JOB NO. 2053.001
APPROVED BY
DATE 5-12-92

MAP TO ACCOMPANY

PROOF OF APPROPRIATION

FOR STOCKWATERING

BY **PETAN COMPANY OF NEVADA, INC.**

FROM UNNAMED CREEKS #57A,#57B,SEVEN NATURAL RESERVOIRS AND TRIBUTARIES

IN ELKO COUNTY

CHILTON Engineering and Surveying, LTD
421 Court Street
(702) 738-2121 Elko, Nevada 89801

W90036 57/60

05982 05981